

4. Stationary noise sources (e.g., generators and compressors) shall be located as far from residential receptor locations as is feasible.
- 3.4.3 Community noise
1. Ensure air-conditioner noise level does not exceed 55 dBA at the neighboring property line.
- 3.4.4 Air Quality Recommendation
- During grading or excavation activities if applicable, application of dust control measures to minimize fugitive dust is recommended. Fugitive dust can result in worker and public exposure to fungal spores such as Coccidioides immitis, which can cause Coccidioidomycosis (Valley Fever). Adhere to applicable Air Quality Management District regulations.

For questions regarding the above comments, please contact Yonas Taye, Environmental Hygiene Program, at (626) 430-5201 or ytafe@ph.lacounty.gov.

If you have any other questions or require additional information, please contact Veronica Aranda of Public Health, Land Use Liaison at (626) 430-5201 or varanda@ph.lacounty.gov.

CC:va
DPH_NOT CLEARED_APN-4472-027-017_RPPL2024002247_06.26.2024

incorporated or unincorporated, to exceed any of the following exterior noise standards in Table 1.

Exterior Noise Standards, dBA						
Area	Duration	Std # 1 = L50	Std # 2 = L25	Std # 3 = L8.3	Std # 4 = L1.7	Std # 5 = L0
		30min/hr	15min/hr	5 min/hr	1 min/hr	At no time
Residential	7 am – 10 pm	60	55	60	66	70
	10 pm – 7 am	45	50	55	60	65
Commercial	7 am – 10 pm	60	65	70	76	80
	10 pm – 7 am	55	60	65	70	75
Industrial	Anytime	70	75	80	85	90

Table 1. Std = Standard dB that may not exceed the cumulative period.

- 3.2 Construction Noise
- Ordinance:
- 12.08.440 Construction Noise
- Operating or causing the operation of any tools or equipment used in construction, drilling, repair, alteration, or demolition work between weekday hours of 7:00 p.m. and 7:00 a.m., or at any time on Sundays or holidays, such that the sound therefrom creates a noise disturbance across a residential or commercial real-property line, except for emergency work of public service utilities or by variance issued by the health officer is prohibited (See Table 2 and 3).

A. Mobile Equipment. Maximum noise levels for nonscheduled, intermittent, short-term operation (less than 10 days) of mobile equipment:

	Single-family Residential	Multi-family Residential	Semi-residential/ Commercial
Daily, except Sundays and legal holidays, 7:00 a.m. to 7:00 p.m.	75 dBA	80 dBA	85 dBA

Table 2. Std = Standard dB that may not exceed.

B. Stationary Equipment. Maximum noise level for repetitively scheduled and relatively long-term operation (periods of 10 days or more) of stationary equipment:

	Single-family Residential	Multi-family Residential	Semi-residential/ Commercial
Daily, except Sundays and legal holidays, 7:00 a.m. to 7:00 p.m.	60 dBA	65 dBA	70 dBA

Table 3. Std = Standard dB that may not exceed.

- 3.3 Community Noise
- Ordinance:
- 12.08.530 Residential air conditioning or refrigeration equipment
- Operating or permitting the operation of any air conditioning or refrigeration equipment in such a manner as to exceed any of the following sound levels is prohibited (See Table 4).

Measuring Location	Units Installed on or after January 1, 1980, dBA
Any point on neighboring property line, 5 feet above grade level, no closer than 3 feet from any wall.	55
Center of neighboring patio, 5 feet above level, no closer than 3 feet from any wall.	50
Outside the neighboring living area window nearest the equipment location, not more than 3 feet from the window opening, but at least 3 feet from any other surface.	50

Table 4. dBA levels not to be exceeded on the neighboring property.

Findings:

The subject site was zoned for residential use and was surrounded by residential and governmental use properties to the south and residential use to the east, west and north.

- 3.4 Recommendations
- 3.4.1 Exterior Noise
- The operation of the subject site must adhere to the Los Angeles County Exterior Noise Standards. All other applicable Noise Control Ordinance of the County of Los Angeles must also be complied with.
- 3.4.2 Construction Noise
- Noise mitigation measures should be applied if applicable to reduce construction noise and to comply with Title 12, 12.08.440 – Construction Noise. Noise mitigation strategies may include but are not limited to:

- All construction equipment shall be equipped with the manufacturers' recommended noise muffling devices, such as mufflers and engine covers. These devices shall be kept in good working condition throughout the construction process.
- Installation of a temporary sound barrier at the property lines of the proposed project site to mitigate noise impacts on all surrounding properties.
- All construction equipment shall be properly maintained and tuned to minimize noise emissions.



BARBARA FERRER, Ph.D., M.P.H., M.Ed.
Director

MUNTU DAVIS, M.D., M.P.H.
County Health Officer

MEGAN McCLAIRE, M.S.P.H.
Chief Deputy Director

LIZA FRIAS, REHS
Director of Environmental Health

BRENDA LOPEZ, REHS
Assistant Director of Environmental Health

SCOTT ABBOTT, REHS, M.P.A.
Assistant Director of Environmental Health

5050 Commerce Drive
Baldwin Park, California 91706
TEL (626) 430-5374 • FAX (626) 813-3000

www.publichealth.lacounty.gov/eh/

June 26, 2024

TO: Robert Glaser
Supervising Regional Planner
Department of Regional Planning

Attention: Tyler Montgomery

FROM: Charlene Contreras
Director, Community Protection Branch
Department of Public Health

SUBJECT: COASTAL DEVELOPMENT PERMIT (CDP-SMMLCP) REQUEST (MINOR)
CASE: RPPL2024002247
PROJECT: NEW SFR at 2570 ENCINAL CANYON ROAD
APN: 4427-027-017

Thank you for the opportunity to review the application and project located at the address above. The applicant requests to build a new single-family residence with detached garage, work room and swimming pool.

- ☐ Public Health conditions for this project have been met as of the date of this letter. Public Health recommends approval of the aforementioned project.
- ☐ Public Health requires that the conditions or information requested below are addressed prior to agency approval; therefore, the Department **DOES NOT** recommend clearance of this project until the following conditions are met:

- Drinking Water Program
 - The project will be required to have an *approved safe and reliable* potable water source either from an approved onsite source (i.e. ground water well) or permitted nearby public water system that meets water demands of the proposed project.
 - When a public water system is intended to be utilized as potable water source, submit a copy of a current (issued within the past 12 months) signed water "Will Serve" letter from the approved public water system purveyor in the service area. *Conditional "Will Serve" letters may not be accepted until either the conditions are met or agreed to in writing by the applicant*, as determined by the Department.

For questions regarding drinking water, please contact Beverly Tway, Drinking Water Program at (626) 430-5420 or btway@ph.lacounty.gov.

2. Onsite Wastewater Treatment Program: Wastewater

- Records indicate that the project site obtained pre-Coastal approval on 3/19/2024 from the OWT Program for the proposed Onsite Wastewater Treatment System (OWTS).
- Once Coastal Commission approval is granted, a post-coastal review by the OWT Program is required prior to obtaining building permits.

For questions regarding wastewater, please contact Tigran Khachatryan, Onsite Wastewater Treatment Program at (626) 430-5380 or tkhachatryan@ph.lacounty.gov.

3. Community Protection Branch: Environmental Hygiene

Please Note: The following are general requirements for Noise and Air Quality recommendations for the proposed projects.

The applicant shall abide by all applicable requirements contained in Title 12, Chapter 12.08 - Noise Control Ordinance of the County of Los Angeles (reference available at municode.com). The sections in Title 12 that apply to this project include but are not limited to 12.08.390 (Exterior Noise Standards), 12.08.440 (Construction Noise) and 12.08.530 (Residential Air-Conditioning).

- 3.1 Exterior Noise
- Ordinance:
- 12.08.390 Exterior Noise Standards**
- No person shall operate or cause to be operated, any source of sound at any location within the unincorporated county or allow the creation of any noise on property owned, leased, occupied, or otherwise controlled by such person which causes the noise level, when measured on any other property either



BOARD OF SUPERVISORS

Hilda L. Solis
First District
Rolly J. Mitchell
Second District
Lindsey P. Horvath
Third District
Janice Hahn
Fourth District
Kathryn Berger
Fifth District



5965 Ramirez Canyon Road
Studio A
Malibu, CA. 90265
323.702.3336

BECKERMAN RESIDENCE
2570 ENCINAL CANYON ROAD
MALIBU, CA. 90265

REVISIONS:

SIGN & SEAL



Date: 05/19/17

Project Name:

Coordinator: J. D.

Drawn By:

Checked By:

Sheet Number:

A0.0b

SURVEYOR'S NOTES

1. BASIS OF BEARINGS: THE CENTERLINE OF ENCINAL CANYON RD., SHOWN AS HAVING A BEARING OF N29°48'04"E ON LOS ANGELES COUNTY SURVEYOR MAP CSB 5387, WAS USED AS THE BASIS OF BEARINGS FOR THIS MAP.
2. AERIAL SURVEY: THE TOPOGRAPHIC SURVEY SHOWN HEREON WAS COMPILED BY PHOTOGRAMMETRIC METHODS FROM AERIAL PHOTOGRAPHY DATED 20/21/2022, AT A SCALE OF 1"=30' AND CONTOUR INTERVAL OF 1 FOOT. BUILDING OUTLINES INDICATE DRIP LINE BUT MAY ALSO INCLUDE STAIRS AND APPURTENANCES. FEATURES IN SHADOWS, VEGETATION AND SNOW MAY BE OBSCURED. FEATURES NEAR TALL OBJECTS MAY BE OBSCURED DUE TO PHOTOGRAPHIC ANGLE "LEAN". MAPPING OUTSIDE LIMITS OF SURVEY CONTROL PERIMETER MAY NOT MEET MAP ACCURACY STANDARDS.

LEGEND

- P.W.F.B. PUBLIC WORKS FIELD BOOK
O/S OFFSET
P/L PROPERTY LINE
C/L, E CENTERLINE
R/W RIGHT-OF-WAY
S/W SPIKE & WASHER
I.P. IRON PIPE
C.N. CONCRETE NAIL
MAG N. MAG NAIL
R/P SPK. RAILROAD SPIKE
P.M. PUNCH MARK
L & TAG LEAD & TAG
L & TK LEAD & TK
T.C. TC TOP OF CURB
PROD. PROLONGATION OF LINE
P.R.C. POINT OF REVERSE CURVE
AD AREA DRAIN
RD ROOF DRAIN
GB GRADE BREAK
RD ROOF DRAIN
S.M.H. SEWER MANHOLE
P.I. POINT OF INTERSECTION
B.C. BEGINNING OF CURVE
E.C. END OF CURVE
CB CATCH BASIN
MH MANHOLE (SEWER, STORM DRAIN, POWER, TELEPHONE)
PP POWER POLE
DS DOWNSPOUT
G/W/M GAS/WATER METER
G/W/V GAS/WATER VALVE
PL PLANTER
GP GUARD POST
APPR. DRIVEWAY APPROACH
W WROUGHT IRON (FENCE)
CHLK CHAIN LINK (FENCE)
FL FLOW LINE
TW TOP OF WALL
T/C TOP OF CURB
BX BOTTOM OF X
CD CURB DRAIN
SLT STREET LIGHT
S/PB STREET LIGHT PULL BOX
S/LY, ELY, ETC. SOUTHERLY, EASTERLY, ETC.
S/F, E/F, ETC. SOUTH FACE, EAST FACE, ETC., OF IMPROVEMENT
() RECORD DATA PER UNDERLYING MAP
[] RECORD DATA PER C.E.F.B.
BUILDING FOOT PRINT LINE
OVERHANG LINE
EDGE OF ASPHALT
OVERHEAD UTILITY LINE
UNDERGROUND LINE W/SIZE OF LINE
WALL
YARD LIGHT
DOOR
TREE WITH TRUNK DIAMETER
DIRECTION OF WATER DRAINAGE FLOW

BENCHMARK

LOS ANGELES COUNTY BENCHMARKS, NAVD 1988 DATUM, 2020 ADJUSTMENT

BENCHMARK NO. DY 11494
L&T NR GRADE BREAK TOP OF NLY WALL ROCK & CONC DRAIN 23' W/O C/L ENCINAL CYN RD & 125' S'WLY #1939821E @MM 4.89
ELEV. = 1225.187 FEET

BENCHMARK NO. DY 6363
DPW BM TAG E END ON ROCK WALL DRAIN 50' E/O C/L ENCINAL CYN RD 3.45MI N/O PACIFIC COAST HWY 79' N/O PP #1939819E & 185' N/O MI MKR 5.09 DY6363
ELEV. = 1186.144 FEET

LEGAL DESCRIPTION

(SEE SHEET 2)

TITLE REPORT EASEMENTS

(SEE SHEET 2)

RECORD REFERENCES


- R1 CSB MAP NO. 5387
R2 RS 266-7/8
R3 GRANT DEED REC'D 7/7/2022 AS INSTRUMENT NO. 20220700587, O.R.

BOUNDARY AND TOPOGRAPHIC SURVEY
VACANT LAND, ENCINAL CANYON ROAD

CLIENT: ZEV BECKERMAN
530 PARK SPRINGS CT.
OAK PARK, CA 91377

SITE ADDRESS: VACANT LAND AT ENCINAL CANYON RD.
MALIBU, CA 90265

ASSESSOR'S PARCEL NO: 4472-027-017, -031

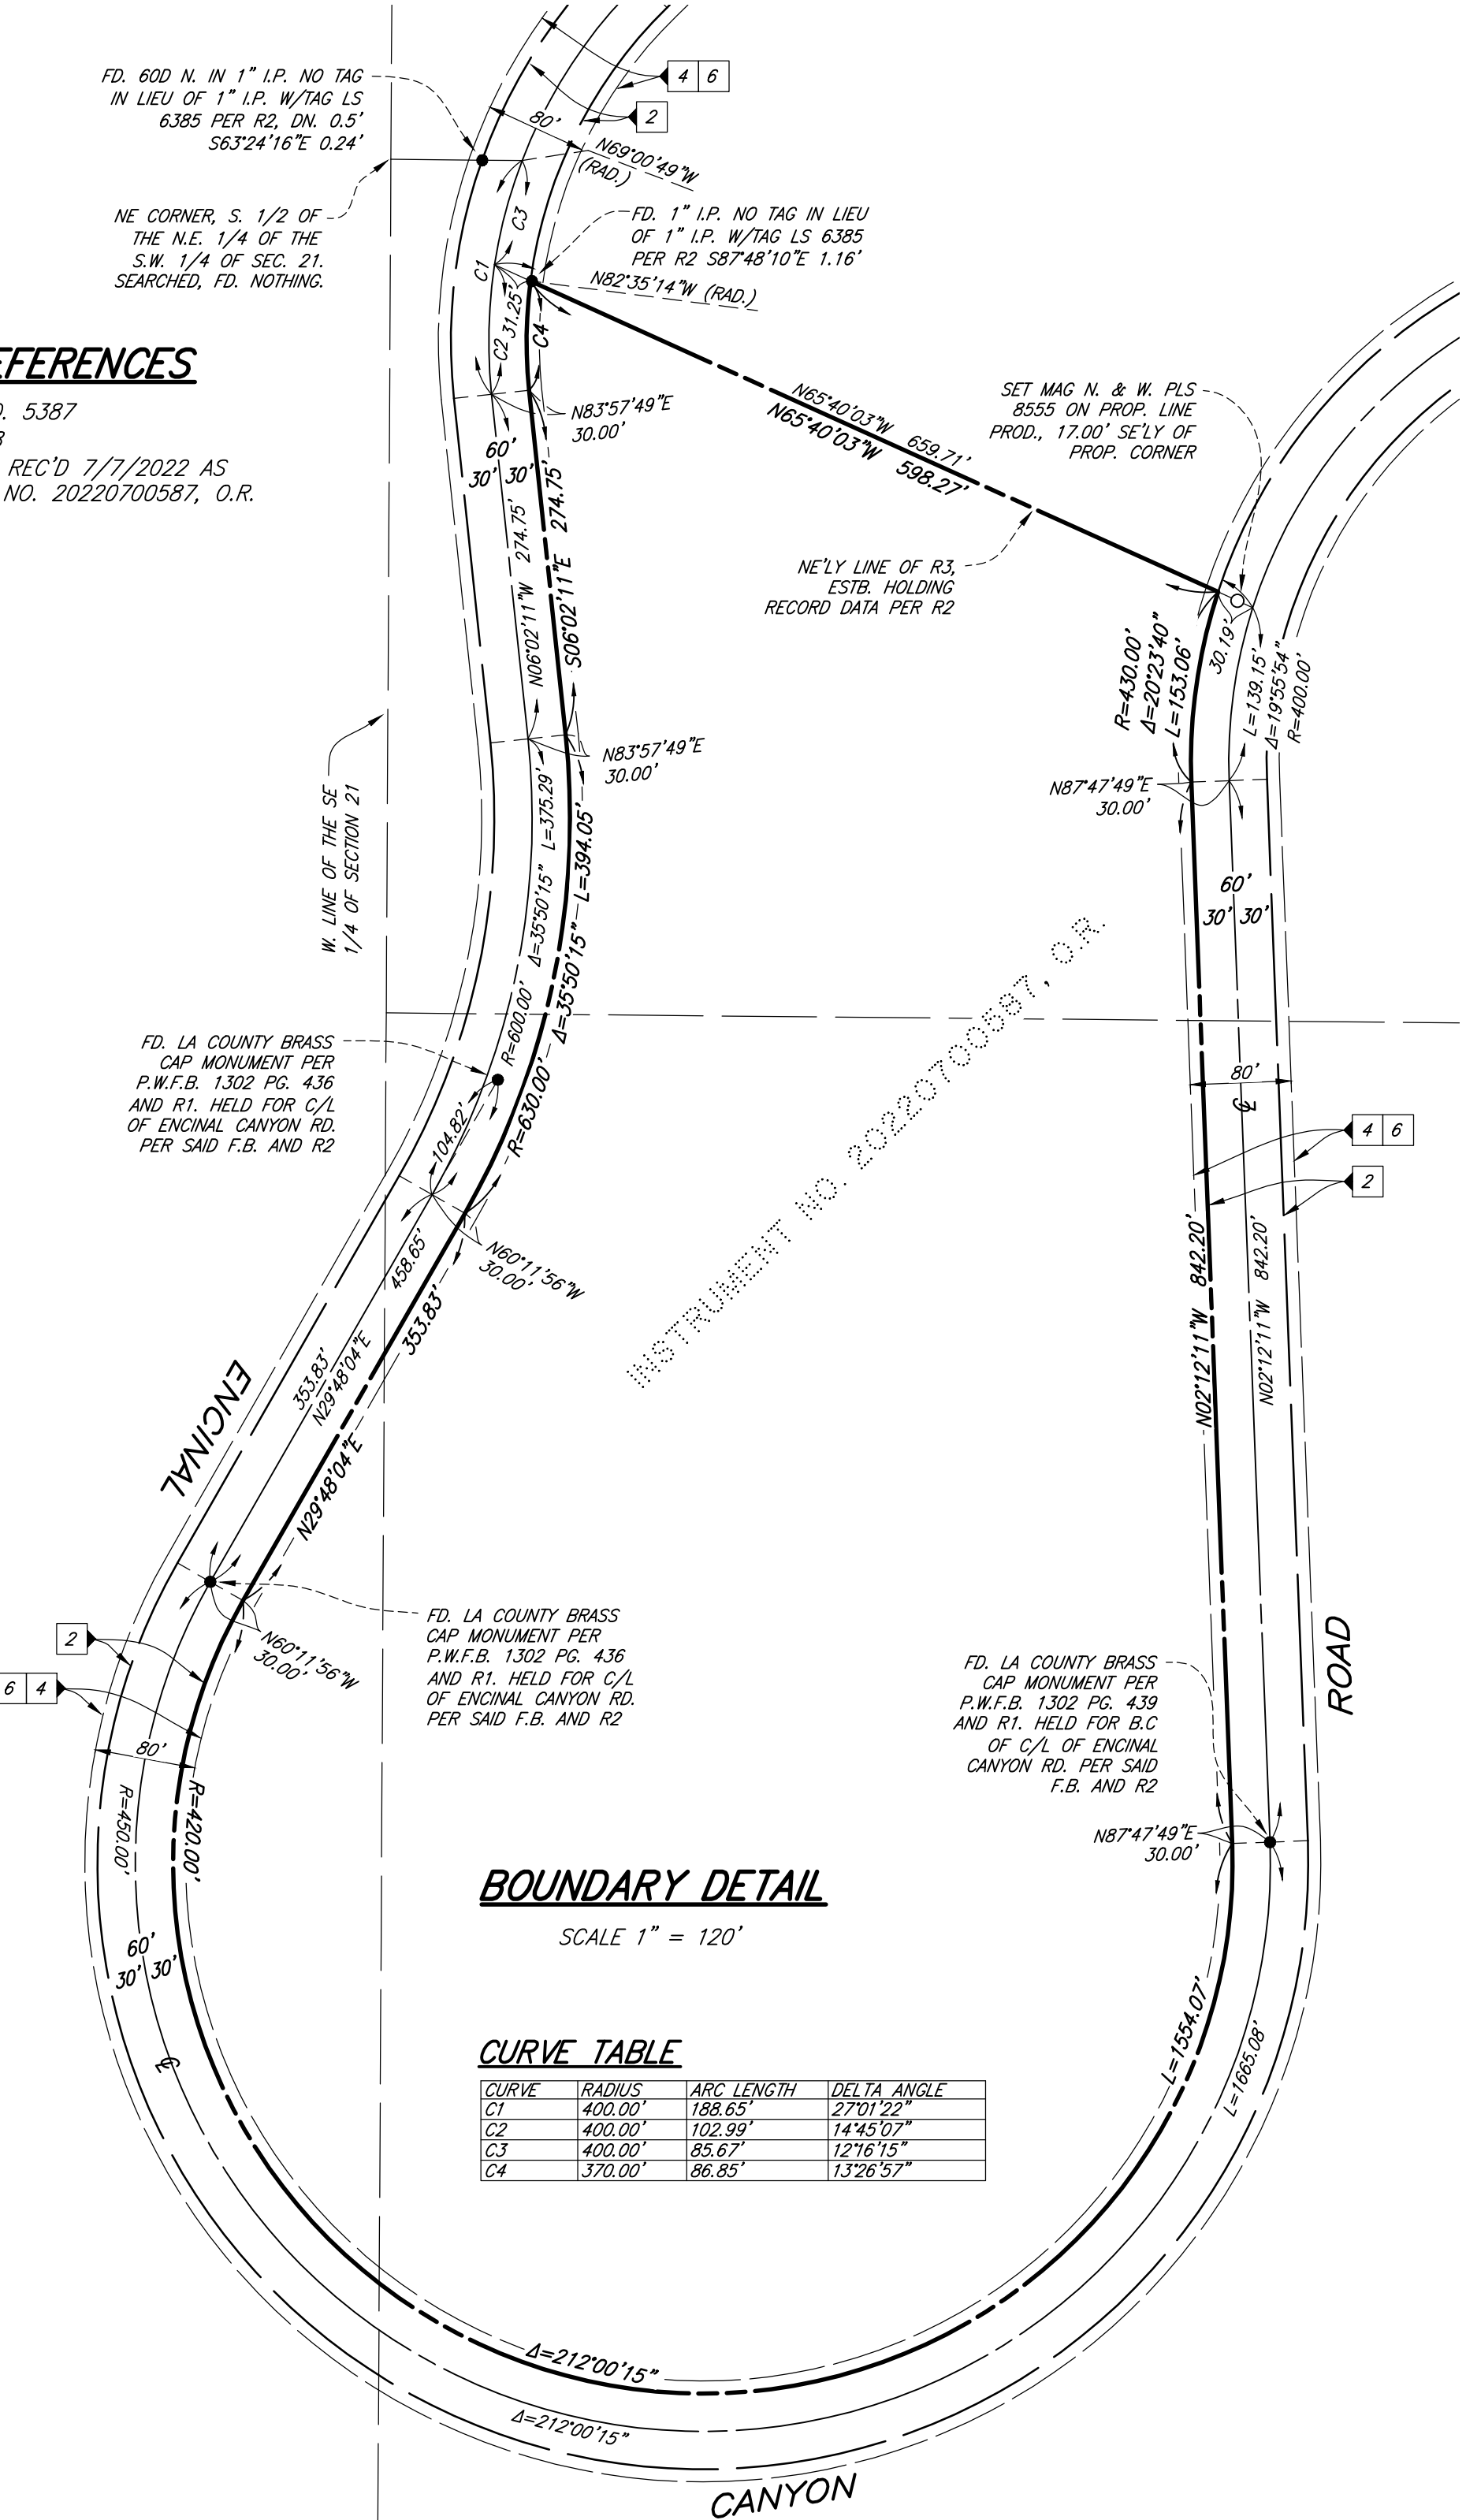

SCALE: 1" = 40'

SIGNED _____ DATE: _____

PEARSON
LAND SURVEYING

Thomas McDermott, LS 8555
23371 Mulholland Dr., #330
Woodland Hills, CA 91364
Phone: (818) 468-9714
info@pearsonlandsurveying.com

DRAWN BY: IA JOB NO.: 22BCK0101 DATE: 11/29/2022

CHECKED BY: TPM SCALE: 1" = 40' SHEET 1 OF 2

MATCH LINE - SEE SHEET 2 TOP

MATCH LINE – SEE SHEET 1 BOTTOM

BOUNDARY AND
TOPOGRAPHIC SURVEY
VACANT LAND, ENCINAL CANYON ROAD

CLIENT: ZEY BECKERMAN
530 PARK SPRINGS CT.
OAK PARK, CA 91377

SITE ADDRESS: VACANT LAND AT ENCINAL CANYON RD.
MALIBU, CA 90265

ASSESSOR'S PARCEL NO: 4472-027-017, -031

EASEMENTS

PER EQUITY TITLE COMPANY PRELIMINARY TITLE REPORT ORDER NO.
3910122-03954, DATED 5/2/2022

- 2 60.00' WIDE EASEMENT FOR PUBLIC ROAD AND HIGHWAY PURPOSES TO THE COUNTY OF LOS ANGELES PER ROAD DEED RECORDED 1/24/1952 IN BOOK 38112 PG. 120 AND ACCEPTED BY RESOLUTION RECORDED 1/8/1952 IN BOOK 38000 PG. 136, O.R. PLOTTED HEREON.
- 3 20.00' WIDE EASEMENT FOR INGRESS, EGRESS AND UTILITY PURPOSES PER GRANT OF EASEMENT RECORDED 11/7/1989 AS INSTRUMENT NO. 89-1859276, O.R. NOT PLOTTED, THIS EASEMENT DOES NOT AFFECT THE PROPERTY DESCRIBED HEREON (THE EASEMENT IS A ROAD STARTING AT A POINT ON ENCINAL CANYON RD. E'LY OF THE PROPERTY, AS SHOWN ON R2).
- 4 80.00' WIDE EASEMENT FOR PUBLIC ROAD AND HIGHWAY PURPOSES TO THE COUNTY OF LOS ANGELES PER IRREVOCABLE OFFER TO DEDICATE RECORDED 12/17/1991 AS INSTRUMENT NO. 91-1979045, O.R. PLOTTED HEREON.
- 6 80.00' WIDE EASEMENT FOR PUBLIC ROAD AND HIGHWAY PURPOSES TO THE COUNTY OF LOS ANGELES PER IRREVOCABLE OFFER TO DEDICATE RECORDED 12/17/1991 AS INSTRUMENT NO. 91-1979049, O.R. PLOTTED HEREON.

LEGAL DESCRIPTION

PER GRANT DEED REC'D 7/7/2022 AS INSTRUMENT NO. 20220700587, O.R.

THOSE PORTIONS, OF THE NORTHWEST QUARTER, OF THE SOUTHEAST QUARTER, AND OF THE SOUTHWEST QUARTER, OF THE SOUTHEAST QUARTER, AND OF THE SOUTHWEST QUARTER, OF SECTION 21, TOWNSHIP 1 SOUTH, RANGE 19 WEST, S.B.M., IN THE COUNTY OF LOS ANGELES, STATE OF CALIFORNIA, MORE PARTICULARLY DESCRIBED AS FOLLOWS:

COMMENCING, AT THE NORTHEAST CORNER, OF THE SOUTH HALF, OF THE NORTHEAST QUARTER, OF THE SOUTHWEST QUARTER, OF SAID SECTION 21; THENCE, EASTERLY ALONG THE PROLONGATION OF THE NORTHERLY LINE OF SAID SOUTH HALF TO THE CENTERLINE OF ENCINAL CANYON ROAD, 60.00 FEET WIDE, PER DOCUMENT RECORDED JANUARY 24, 1962 AS INSTRUMENT NO. 1786, OF OFFICIAL RECORDS, SAID POINT ALSO BEING THE BEGINNING OF A NON-TANGENT CURVE, FROM WHICH A RADIAL LINE BEARS NORTH 67° 32' 48" WEST, CONCAVE SOUTHEASTERLY, HAVING A RADIUS OF 400.00 FEET; THENCE, SOUTHWESTERLY ALONG SAID CURVE, THROUGH A CENTRAL ANGLE OF 12° 46' 15", AND AN ARC DISTANCE OF 85.87 FEET TO THE TRUE POINT OF BEGINNING.

THENCE, SOUTHERLY, SOUTHWESTERLY, SOUTHEASTERLY, NORTHEASTERLY, AND NORTHERLY, ALONG SAID CENTERLINE TO A LINE THAT BEARS SOUTH 64° 12' 00" EAST, FROM THE TRUE POINT OF BEGINNING;


THENCE, NORTH 64° 12' 00" WEST, 663.51 FEET, MORE OR LESS TO THE TRUE POINT OF BEGINNING.

SAID LEGAL DESCRIPTION IS PURSUANT TO THAT CERTAIN CERTIFICATE OF COMPLIANCE RECORDED FEBRUARY 4, 1993 AS INSTRUMENT NO. 93-218872, OF OFFICIAL RECORDS.


SIGNED _____ DATE: _____

PEARSON LAND SURVEYING Thomas McDermott, LS 8555
23371 Mulholland Dr., #330
Woodland Hills, CA 91364
Phone: (818) 468-9714
info@pearsonlandsurveying.com

DRAWN BY: IA	JOB NO.: 22BCK0101	DATE: 11/29/2022
CHECKED BY: TPM	SCALE: 1" = 40'	SHEET 2 OF 2

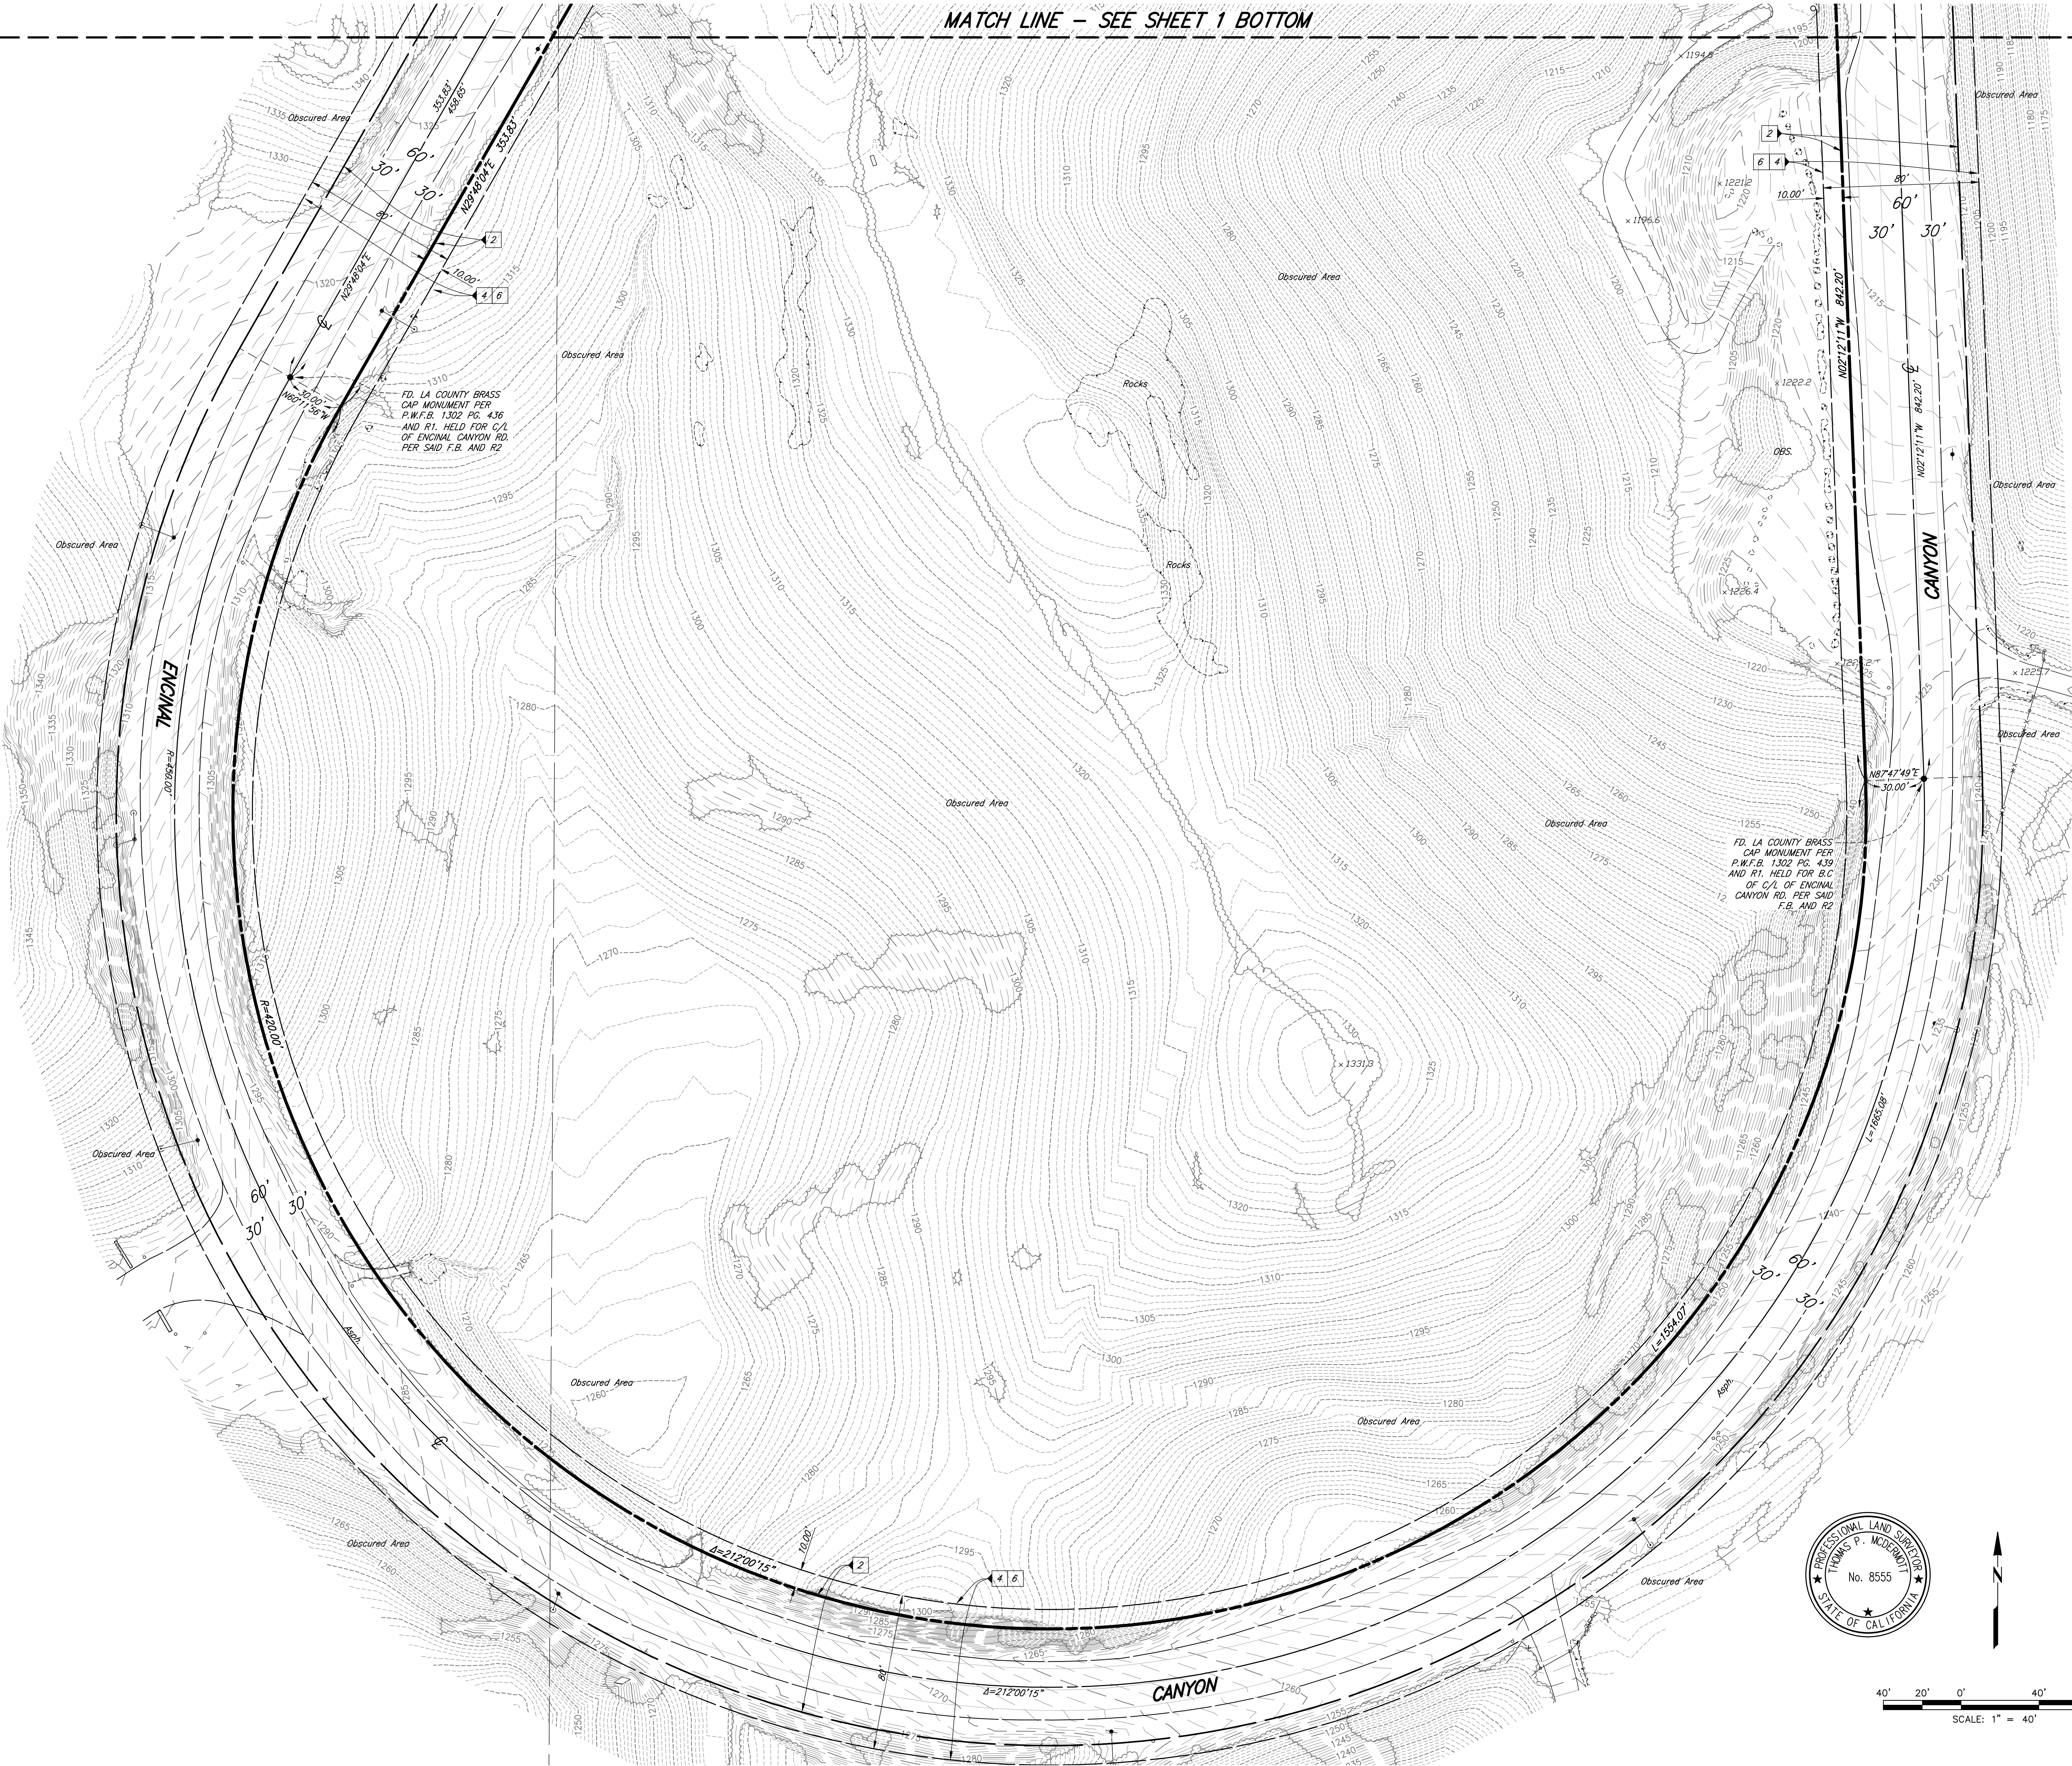

FIRE APPARATUS TURNAROUND STANDARD
PUMPER

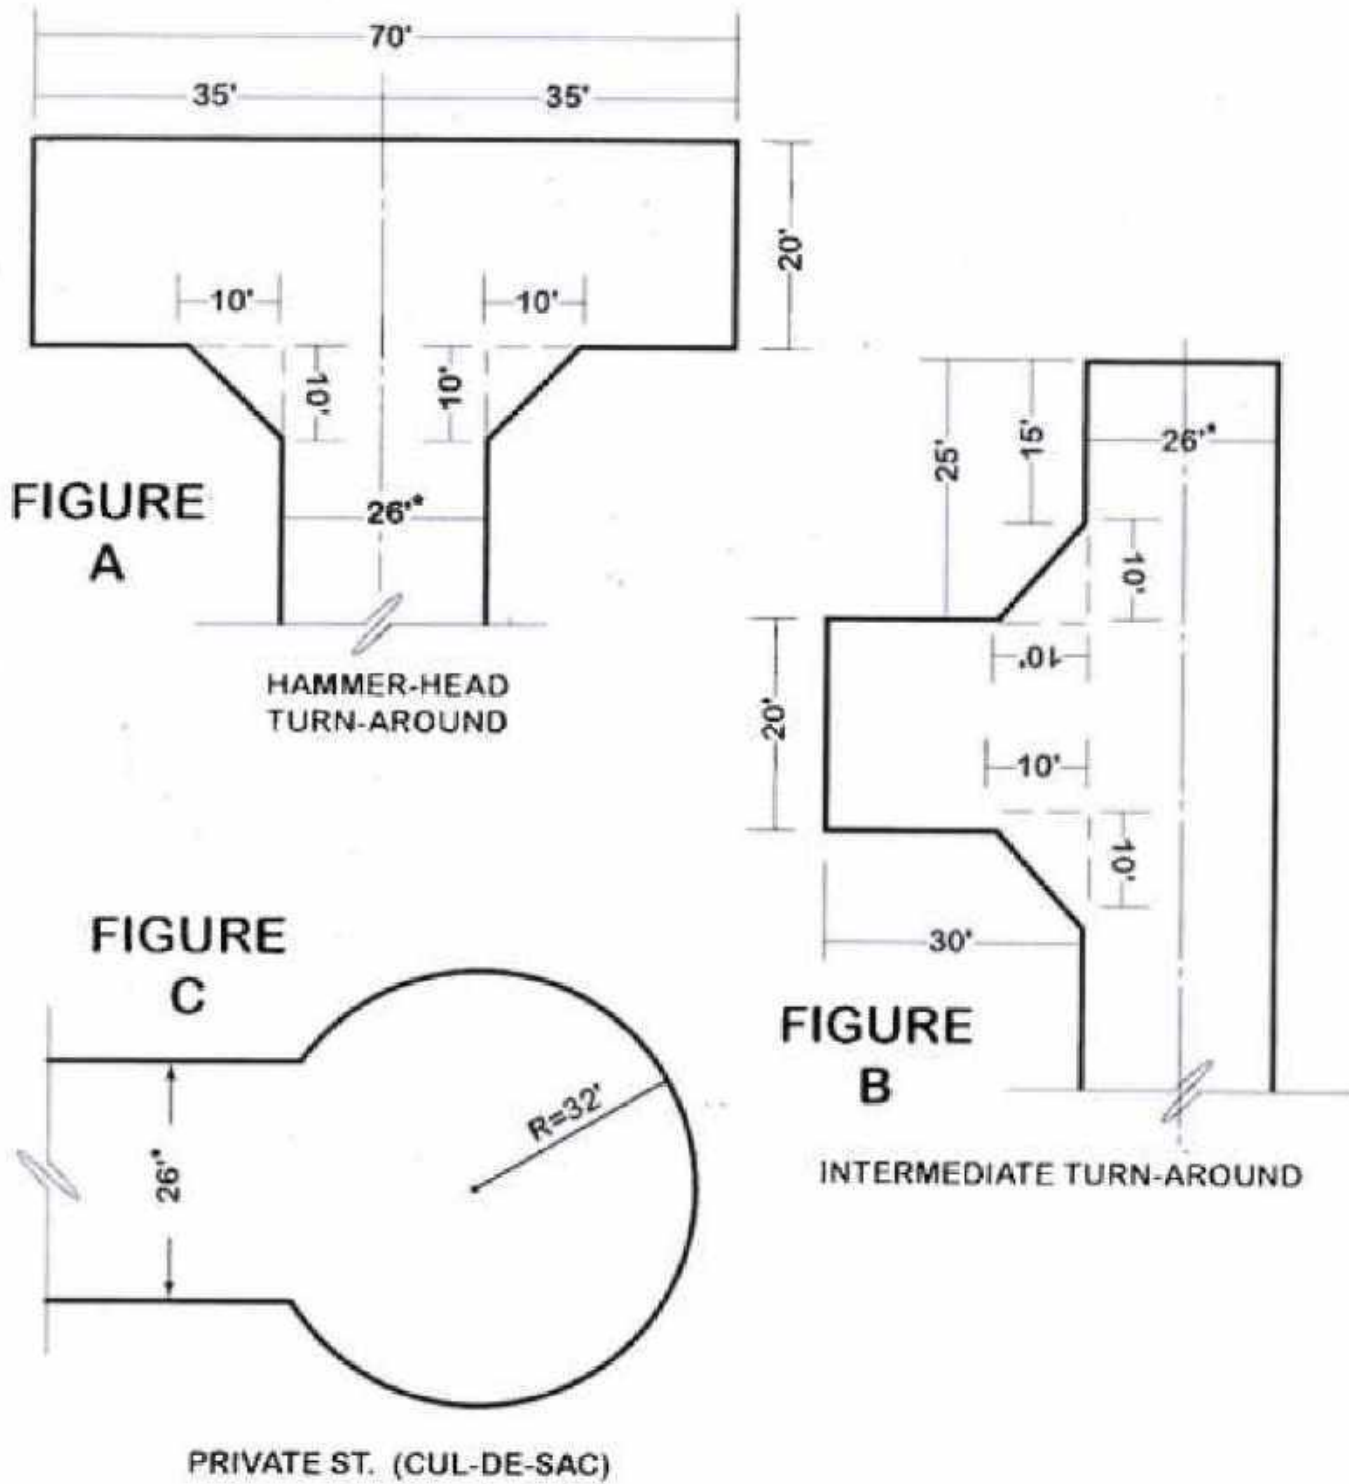

★ MAY BE REDUCED TO 20' FOR SINGLE FAMILY RESIDENCES

FIRE DEPT. TURNAROUND

7

GEOTHECHINCAL NOTES

5



City of Malibu

— GEOTECHNICAL —
NOTES FOR BUILDING PLAN-CHECK

- The following standard items should be incorporated into Building Plan-Check submittals, as appropriate:
- One set of grading, retaining wall, garage, and residence plans, incorporating the Project Geotechnical Consultant's recommendations and items in this review sheet, must be submitted to City geotechnical staff for review. **Additional review comments may be raised at that time that may require a response.**
 - Show the name, address, and phone number of the Project Geotechnical Consultant(s) on the cover sheet of the Building Plans.
 - Include the following note on Grading and Foundation Plans: "Subgrade soils shall be tested for Expansion Index prior to pouring footings or slabs; Foundation Plans shall be reviewed and revised by the Project Geotechnical Consultant, as appropriate."
 - Include the following note on the Foundation Plans: "All foundation excavations must be observed and approved by the Project Geotechnical Consultant prior to placement of reinforcing steel."
 - The Foundation Plans for the proposed project shall clearly depict the embedment material and minimum depth of embedment for the foundations in accordance with the Project Geotechnical Consultant's recommendations.
 - Show the onsite wastewater treatment system on the Site Plan.
 - Please contact the Building and Safety Department regarding the submittal requirements for a grading and drainage plan review.
 - A comprehensive Site Drainage Plan, incorporating the Project Geotechnical Consultant's recommendations, shall be included in the Plans. Show all area drains, outlets, and non-erosive drainage devices on the Plans. Water shall not be allowed to flow uncontrolled over descending slopes.

Grading Plans (As Applicable)

- Grading Plans shall clearly depict the limits and depths of overexcavation, as applicable.
- Prior to final approval of the project, an as-built compaction report prepared by the Project Geotechnical Consultant must be submitted to the City for review. The report must include the results of all density tests as well as a map depicting the limits of fill, locations of all density tests, locations and elevations of all removal bottoms, locations and elevations of all keyways and back drains, and locations and elevations of all retaining wall backdrains and outlets. Geologic conditions exposed during grading must be depicted on an as-built geologic map. This comment must be included as a note on the grading plans.

Retaining Walls (As Applicable)

- Show retaining wall backdrain and backfill design, as recommended by the Geotechnical Consultant, on the Plans.
- Retaining walls separate from a residence require separate permits. Contact the Building and Safety Department for permit information. One set of retaining wall plans shall be submitted to the City for review by City geotechnical staff. Additional concerns may be raised at that time which may require a response by the Project Geotechnical Consultant and applicant.



Information on Fire Flow Availability for Building Permit

For One and Two Family Dwellings, Townhomes,
and Accessory Dwelling Unit's

INSTRUCTIONS:

Complete parts I, II (A), & II (B)

Verifying fire flow, fire hydrant location and fire hydrant size.

PROJECT INFORMATION
(To be Completed by Applicant)

PART I

Building Address: 2570 Encinal Cyn. Road
City or Area: Malibu (LA County) APN 4472-027-017
Nearest Cross Street: Carmichael Road
Distance of Nearest Cross Street: 500 ft
Property Owner: Zev Beckerman Telephone: 818) 245-7991
Address: 530 Park Springs Court
City: Oak Park Zip Code 91301
Occupancy (Use of Building): SFR Sprinklered: Yes ☒ No ☐
Type of Construction V
Square Footage: 3600 SF Number of Stories: 1
Applicant's Signature: Sherry Coulson Date: 12-5-22
Topanga 22 @ Verizon.net
310-245-7991

3

FIRE FLOW AVAILABILITY FORM

1



BOARD OF SUPERVISORS
HILDA L. SOLIS
FIRST DISTRICT
HOLLY J. MITCHELL
SECOND DISTRICT
LINDSEY P. HORVATH
THIRD DISTRICT
JANICE HAIN
FOURTH DISTRICT
KATHRYN BARGER
FIFTH DISTRICT

December 12, 2023

Dear Mehra:

FUEL MODIFICATION PLAN – 2570 ENCINAL CYN RD., CITY OF MALIBU
PARCEL #4472-027-017 FM PROJECT #11096 – FFFM #202300327

The Preliminary Fuel Modification Plan has been reviewed. The project is approved in concept and needs to be resubmitted for final review and approval prior to granting building permits.

Questions regarding this response should be directed to the Fuel Modification Unit. Office hours are Monday through Thursday, from 8:00 a.m. to 4:00 p.m. Plan checkers are available by appointment. The Fuel Modification Unit may be reached at our email (forestryfuelmodification@fire.lacounty.gov)

Very truly yours,

WILLIAM ROMO, ASSISTANT CHIEF, FORESTRY DIVISION
PREVENTION SERVICES BUREAU

WR:is

Enclosures

SERVING THE UNINCORPORATED AREAS OF LOS ANGELES COUNTY AND THE CITIES OF:

AGUIRRE HILLS	CARSON	EL MONTE	INGLEWOOD	LAUNDALE	PICO RIVERA
ARTESIA	CERRITOS	GLENDALE	IRVINGDALE	LYNDHURST	SAN JUAN
AZUSA	CLAREMONT	GLENDALE	LA CANADA-FRUITVILLAGE	LYNDHURST	SOUTH GATE
BALDWIN PARK	CORONA	HANFORD	LA HABRA	MALIBU	THIRLE CITY
BELL	Covina	HAYWARD	LA MIRADA	MARLBOROUGH	VENICE
BELL GARDENS	Covina	HAYWARD	LA PUENTE	NORWALK	WEST HOLLYWOOD
BELLFLOWER	DAMON BAR	HUNTINGTON PARK	LA VERNE	PALMDALE	WESTLAKE VILLAGE
BRADLEY	DAMON BAR	INDUSTRY	LANCASTER	PALMS VERDES ESTATES	WHITTIER
CALABASAS	DAMON BAR			PARAMOUNT	

PART II (A)
INFORMATION ON FIRE FLOW AVAILABILITY
(Part II A and II B to be completed by Water Purveyor)

The distance from the fire hydrant to the property line is 874'
feet via vehicular access. The fire flow services will be rendered from a 10"
inch diameter water main. The hydrant is located on East side of Encinal Canyon Rd
2,462' (Feet) North (Direction) of Carmichael Rd (Street)
(Nearest Cross - Street)
Static PSI 117 Residual PSI Orifice size Pilot
Fire Flow at 20 PSI 1250 for one-hour duration ☐ Flow Test Date / Time
Domestic Meter Size N/A ☒ Hydraulic model

PART II (B)
Las Virgenes Municipal Water District
Water Purveyor
818-251-2240 11/13/2023
Phone Number Date
Signature: W. Romo For:
Planning & New Development Technician
Title

PART III
Conditions for Approval by the Building Department
(To be Completed by Building Department)

The building permit may be issued for new or additions to detached one and two family dwellings, townhomes, and accessory dwelling units when the above information is completed and shows that the following minimum requirements are met and is not located in a Fire Hazard Severity Zone.

- The water system is capable of delivering at least 1000 GPM at 20 PSI for one-hour if non-sprinklered.
- The water system is capable of delivering at least 500 GPM at 20 PSI for one-half hour if sprinklered.
- The total area of the entire structure is less than 3,600 square feet.
- No portion of the lot frontage to the public fire hydrant shall exceed 450 feet via vehicular access.
- All portions of a new single family, two-family or townhome construction must be within 150 feet of a vehicular access roadway that is a minimum of 20 feet wide clear to sky, paved with concrete or asphalt and does not exceed 15% grade.
- A new detached ADU that is fire sprinklered, the 150-foot distance to all portions of the structure can be extended to 300 feet of a vehicular access roadway that is a minimum of 20 feet wide clear to sky, paved with concrete or asphalt and does not exceed 15% grade.

APPROVED BY DATE OFFICE

This Information is Considered Valid for Twenty-Four Months

When the project does not meet all of the above requirements for approval by the Building Department, the project must be sent to the Fire Prevention Division for approval before a Building Permit can be issued by the Building Department.

REVISIONS:

09/21/22

SIGN & SEAL



Date: 06/28/22

Project Name:

Coordinator: J.D.

Drawn By:

Checked By:

Sheet Number:

FIRE HYDRANT LOCATION

6


FUEL MOD. APPROVAL LETTER

4

FIRE FLOW AVAILABILITY FORM

2

A0.1e

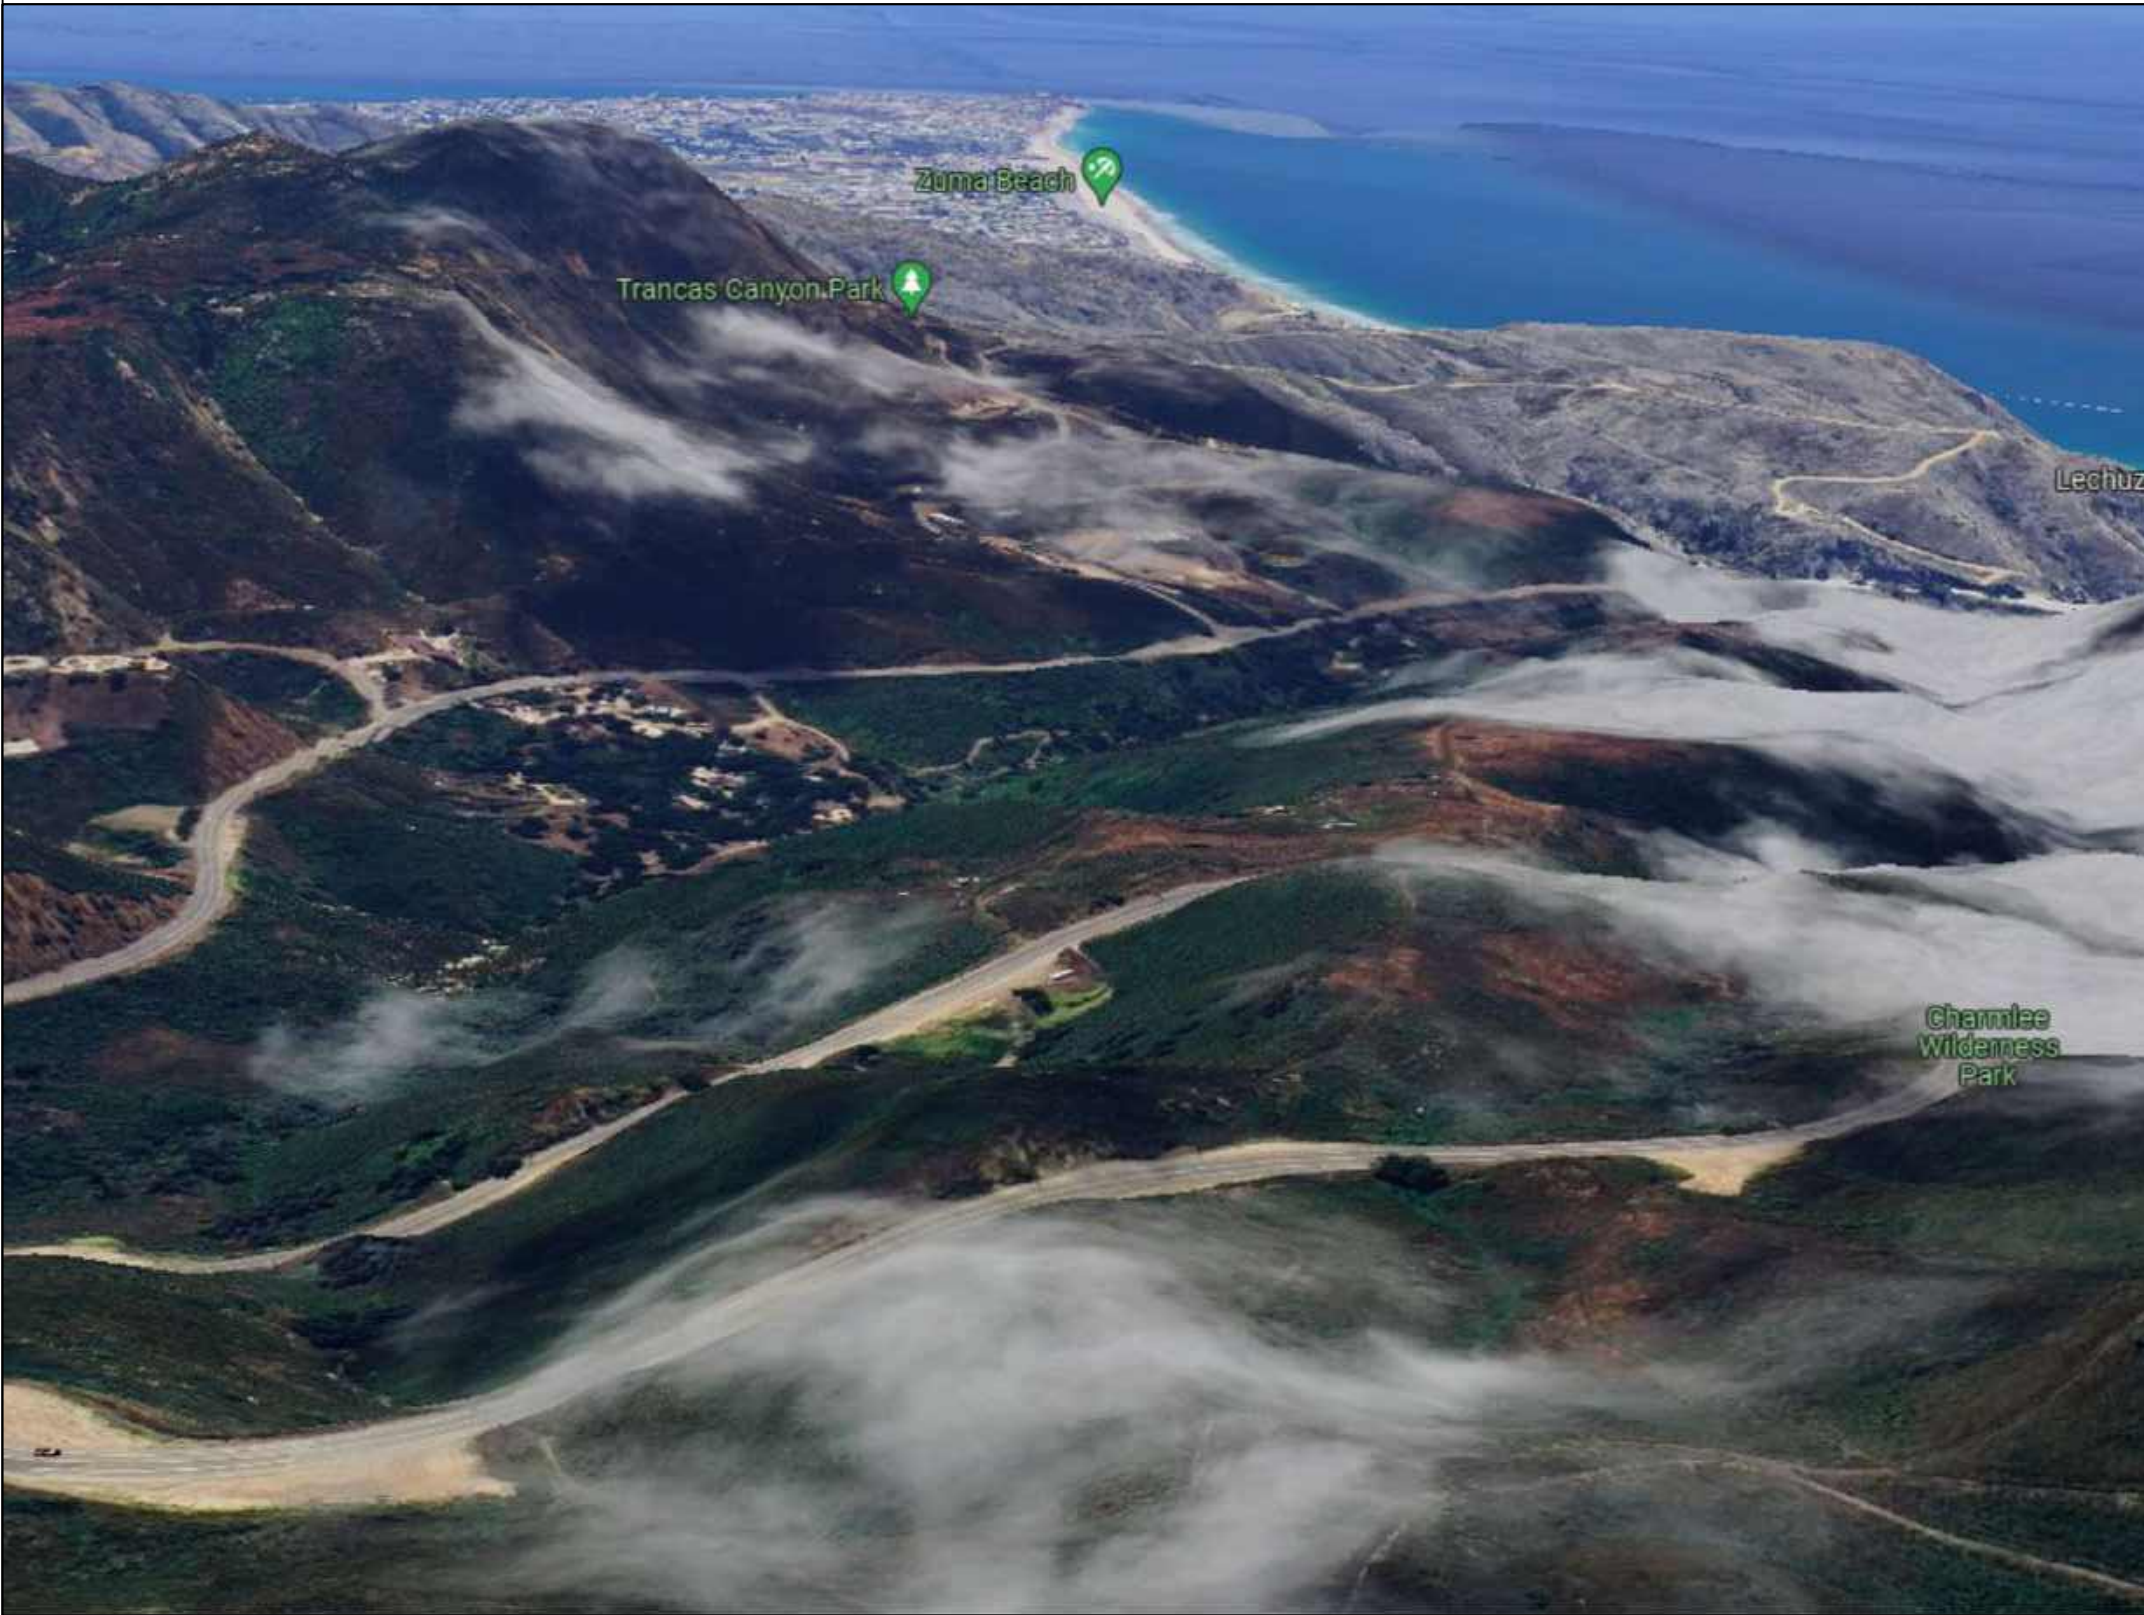

(E) SITE PHOTO ③



(PRE FIRE CONDITION) (E) SITE PHOTO ②




(ROAD ENTRY) (E) SITE PHOTO ①



(E) OVERHEAD SITE PHOTO ⑤



(E) ARIEL SITE PHOTO ④

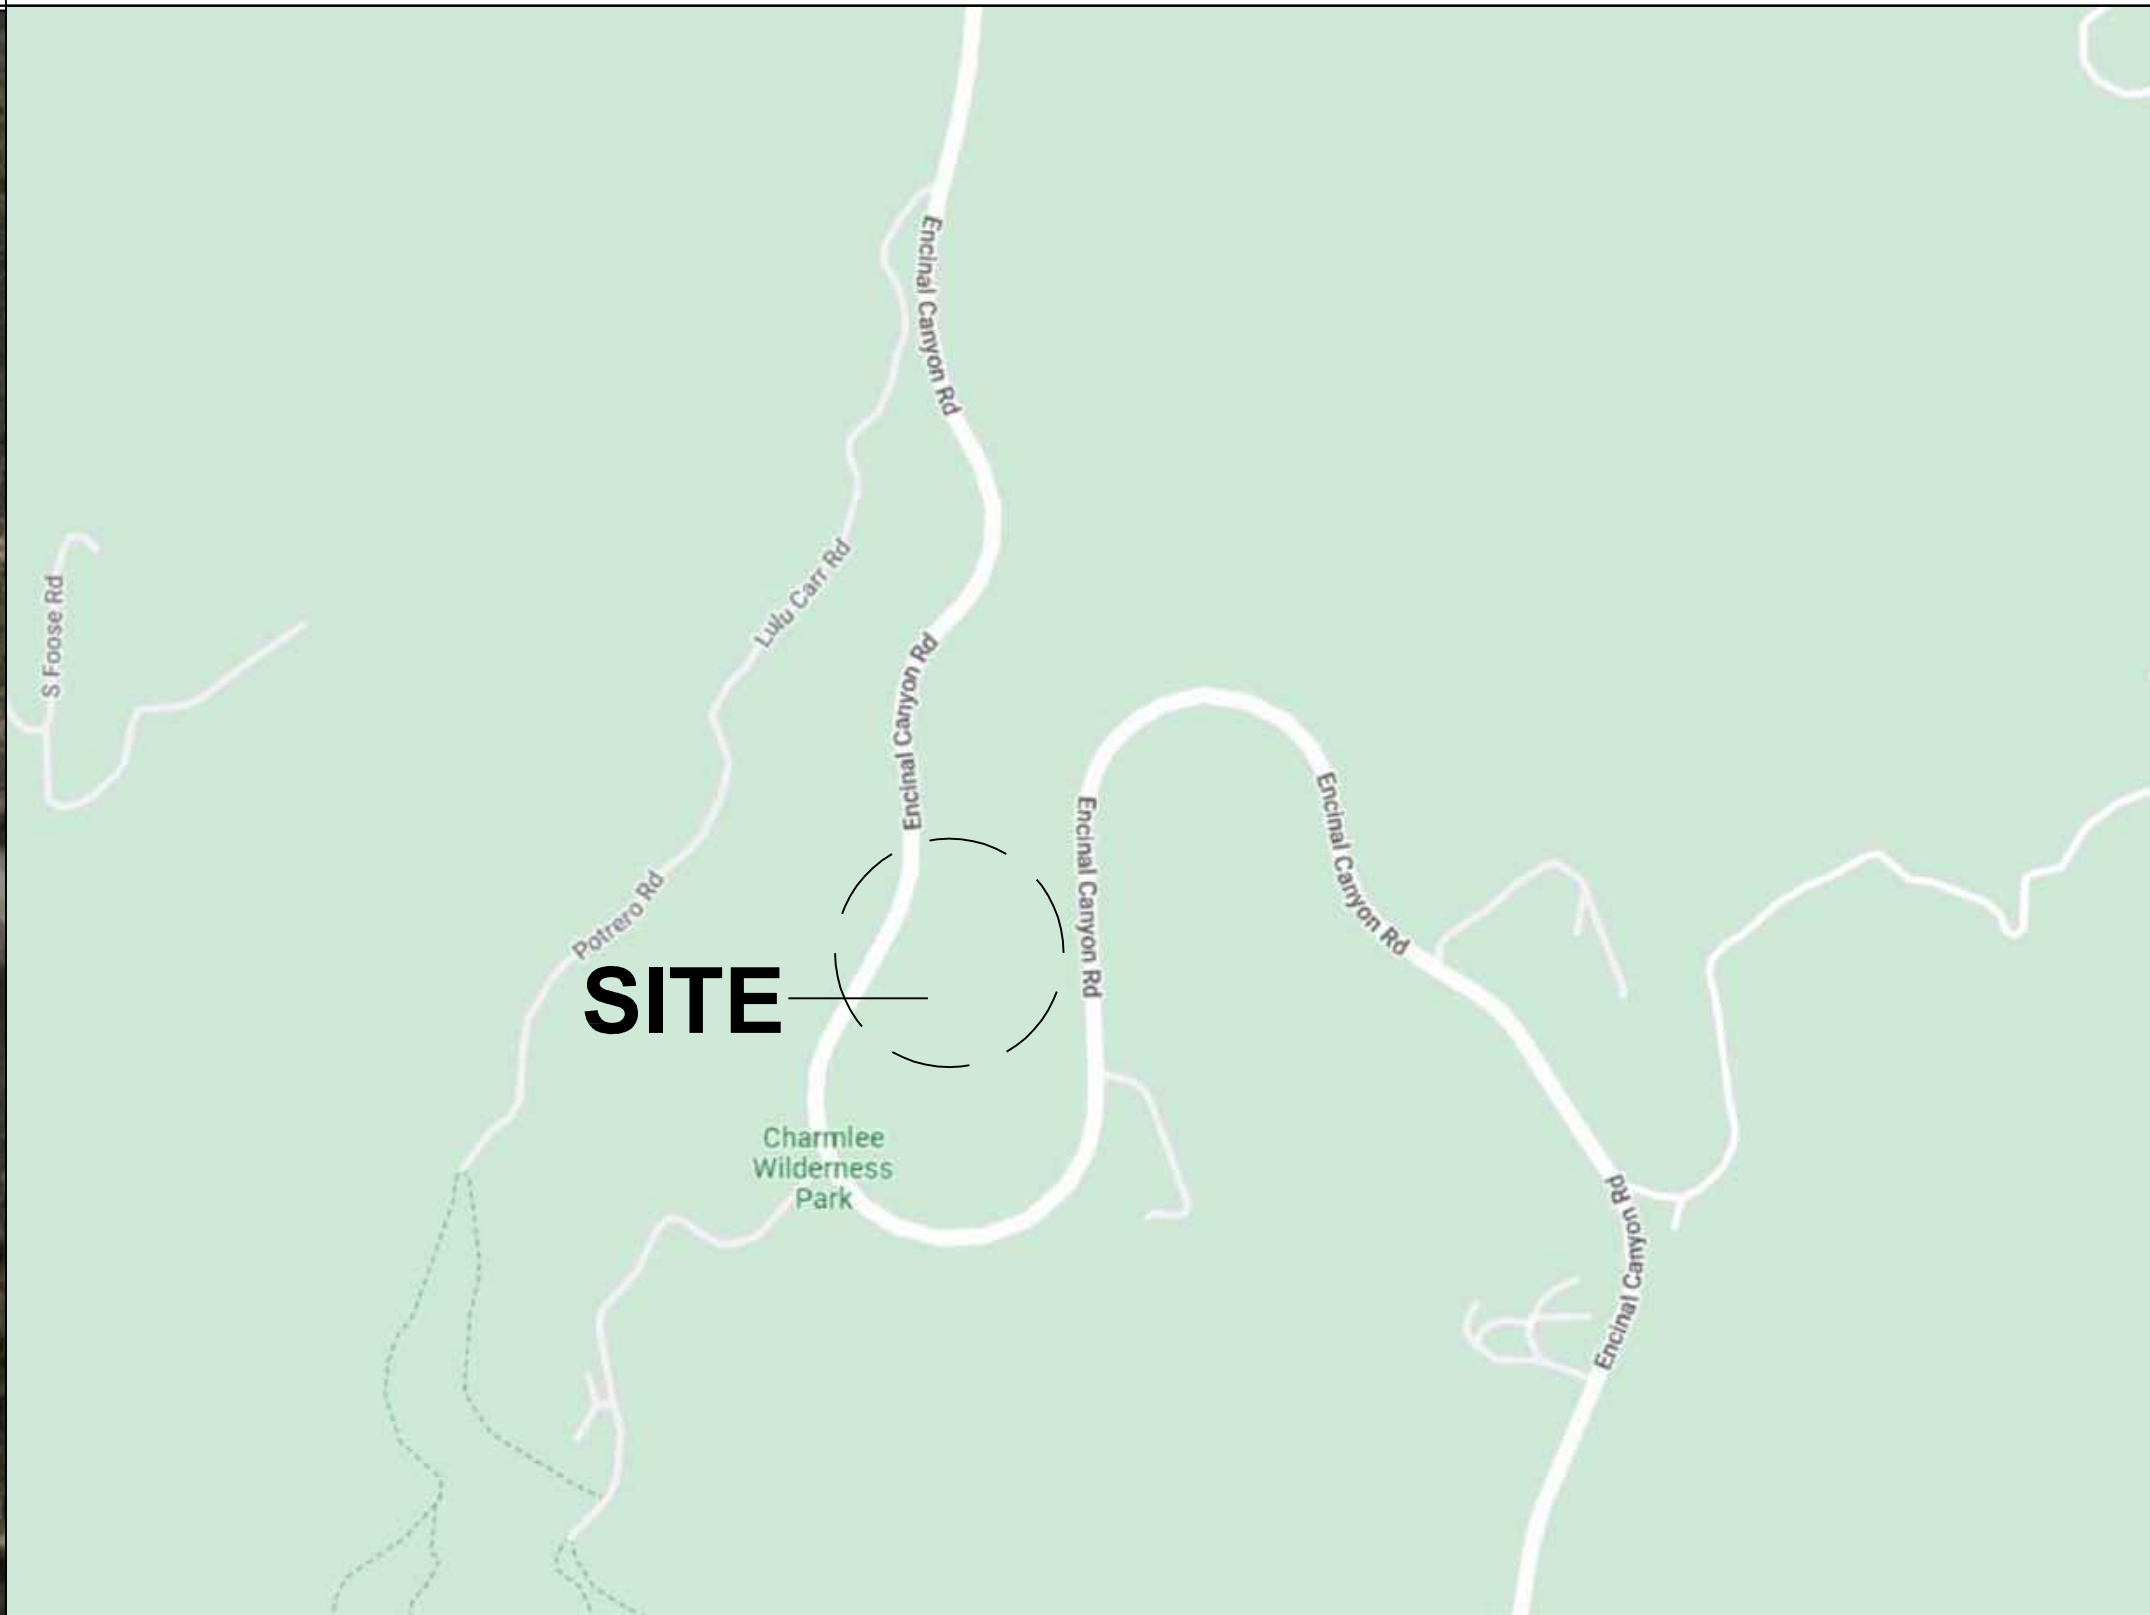

VICINITY MAP



REVISIONS:

SIGN & SEAL



Date: 11/04/21

Project Name:

Coordinator: J.D.


Drawn By:

Checked By:

Sheet Number:

FIRE DEPARTMENT NOTES:

1. WHEN ELECTRONIC SECURITY GATES ARE PROPOSED, MAINTAIN A MINIMUM ACCESS WIDTH OF 20 FEET. THE SECURITY GATE SHALL BE PROVIDED WITH AN APPROVED MEANS OF EMERGENCY OPERATION, AND SHALL BE MAINTAINED OPERATIONAL AT ALL TIMES AND REPLACED OR REPAIRED WHEN DEFECTIVE. ELECTRIC GATE OPERATORS, WHERE PROVIDED, SHALL BE LISTED IN ACCORDANCE WITH UL 325. GATES INTENDED FOR AUTOMATIC OPERATION SHALL BE DESIGNED, CONSTRUCTED AND INSTALLED TO COMPLY WITH THE REQUIREMENTS OF ASTM F220. GATES SHALL BE OF THE SWINGING OR SLIDING TYPE. CONSTRUCTION OF GATES SHALL BE OF MATERIALS THAT ALLOW MANUAL OPERATION BY ONE PERSON. FIRE CODE 503.6.
2. THE REQUIRED FIRE FLOW FOR FIRE HYDRANTS AT THIS LOCATION IS 1,250 GPM, AT 20 PSI RESIDUAL PRESSURE, FOR A DURATION OF ONE (1) HOUR OVER AND ABOVE MAXIMUM DAILY DOMESTIC DEMAND. FIRE CODE 507.3 AND APPENDIX B105.1 APPENDIX B.
3. SPACING OF FIRE HYDRANTS SHALL NOT EXCEED THE DISTANCES SPECIFIED IN FIRE CODE C105.2 & C106.
4. ALL FIRE HYDRANTS SHALL MEASURE 9" X 4" X 2-1/2" BRASS OR BRONZE, CONFORMING TO AMERICAN WATER WORKS ASSOCIATION STANDARD C503, OR APPROVED EQUAL, AND SHALL BE INSTALLED IN ACCORDANCE WITH THE COUNTY OF LOS ANGELES FIRE DEPARTMENT REGULATION 8.
5. PROVIDE A CONFIRMATION LETTER WRITTEN BY THE WATER PURVEYOR (LA COUNTY WATERWORKS DISTRICT #29) THAT INDICATES THAT THE UPGRADE WORK SERVING YOUR PROPERTY HAS BEGUN. THE APPROXIMATE DATE THAT THIS WORK WILL BE COMPLETED WILL ALSO NEED TO BE INCLUDED IN THIS CONFIRMATION LETTER.
6. PROVIDE AN APPROVED AUTOMATIC FIRE SPRINKLER SYSTEM AS SET FORTH BY BUILDING CODE 903 AND FIRE CODE 903. PLANS SHALL BE SUBMITTED TO THE SPRINKLER PLAN CHECK UNIT FOR REVIEW AND APPROVAL PRIOR TO INSTALLATION REASON: FIRE CODE 903.2.8 AND 903.2.11.7
- LOCATION: RESIDENCE AND DETACHED GARAGE
- TYPE OF FIRE SPRINKLER SYSTEM: FIRE CODE 903.3.1.3 - NFPA 13D
7. SMOKE ALARMS SHALL BE INSTALLED IN THE FOLLOWING LOCATIONS: 1. IN EACH SLEEPING ROOM. 2. OUTSIDE EACH SEPARATE SLEEPING AREA IN THE IMMEDIATE VICINITY OF THE BEDROOMS. 3. ON EACH ADDITIONAL STORY OF THE DWELLING, INCLUDING BASEMENTS AND HABITABLE ATTICS BUT NOT INCLUDING CRAWL SPACES AND UNINHABITABLE ATTICS. IN DWELLINGS OR DWELLING UNITS WITH SPLIT LEVELS AND WITHOUT AN INTERVENING DOOR BETWEEN THE ADJACENT LEVELS, A SMOKE ALARM INSTALLED ON THE UPPER LEVEL SHALL SUFFICE FOR THE ADJACENT LOWER LEVEL PROVIDED THAT THE LOWER LEVEL IS LESS THAN ONE FULL STORY BELOW THE UPPER LEVEL. WHEN MORE THAN ONE SMOKE ALARM IS REQUIRED TO BE INSTALLED WITHIN AN INDIVIDUAL DWELLING UNIT THE ALARM DEVICES SHALL BE INTERCONNECTED IN SUCH A MANNER THAT THE ACTUATION OF ONE ALARM WILL ACTIVATE ALL OF THE ALARMS IN THE INDIVIDUAL UNIT. RESIDENTIAL CODE R314.3
8. SMOKE ALARMS SHALL RECEIVE THEIR PRIMARY POWER FROM THE BUILDING WIRING PROVIDED THAT SUCH WIRING IS SERVED FROM A COMMERCIAL SOURCE AND SHALL BE EQUIPPED WITH A BATTERY BACKUP. RESIDENTIAL CODE R314.4
9. AN APPROVED CARBON MONOXIDE ALARM SHALL BE INSTALLED IN DWELLING UNITS AND IN SLEEPING UNITS WITHIN WHICH FUEL-BURNING APPLIANCES ARE INSTALLED AND IN DWELLING UNITS THAT HAVE ATTACHED GARAGES. REQUIRED CARBON MONOXIDE ALARMS SHALL RECEIVE THEIR PRIMARY POWER FROM THE BUILDING WIRING WHERE SUCH WIRING IS SERVED FROM A COMMERCIAL SOURCE AND SHALL BE EQUIPPED WITH A BATTERY BACK-UP. WHERE MORE THAN ONE CARBON MONOXIDE ALARM IS REQUIRED TO BE INSTALLED WITHIN THE DWELLING UNIT OR WITHIN A SLEEPING UNIT THE ALARM SHALL BE INTERCONNECTED IN A MANNER THAT ACTIVATION OF ONE ALARM SHALL ACTIVATE ALL OF THE ALARMS IN THE INDIVIDUAL UNIT. RESIDENTIAL CODE R315.1.2, BUILDING CODE 420.4.1
10. ALL ROOF COVERINGS SHALL BE CLASS "A" AS SPECIFIED IN BUILDING CODE 1505.1.1 (RESIDENTIAL CODE R327.5.2 & R902)
11. ROOF VALLEY FLASHINGS SHALL BE NOT LESS THAN 0.019-INCH (NO. 26 GALVANIZED SHEET GAGE) CORROSION RESISTANT METAL INSTALLED OVER A MINIMUM 36-INCH WIDE UNDERLAYMENT CONSISTING OF ONE LAYER OF NO. 72 ASTM CAP SHEET MEETING RUNNING THE FULL LENGTH OF THE VALLEY. (RESIDENTIAL CODE R327.5.3 AND BUILDING CODE 705A.3)
12. ROOF GUTTERS SHALL BE PROVIDED WITH A MEANS TO PREVENT THE ACCUMULATION OF LEAVES AND DEBRIS IN THE GUTTER. (RESIDENTIAL CODE R327.5.34 AND BUILDING CODE 705A.4)
13. VENTS SHALL RESIST THE INTRUSION OF FLAME AND EMBERS AND FLAME THROUGH THE VENTILATION OPENINGS. VENT OPENINGS SHALL BE PROTECTED BY CORROSION-RESISTANT, NONCOMBUSTIBLE WIRE MESH WITH A MINIMUM 1/16TH INCH OPENINGS AND SHALL NOT EXCEED 1/8TH INCH. VENTS SHALL NOT BE INSTALLED IN EAVES OR CORNICES. (RESIDENTIAL CODE R327.6.1 AND BUILDING CODE 706A.1)
- (SEE VENT DETAIL ON SHT. A13e)
14. ENCLOSED ROOF EAVES AND ROOF EAVE SOFFITS SHALL MEET ONE OF THE FOLLOWING: ("c")
- a. NONCOMBUSTIBLE MATERIAL OR
- b. IGNITION-RESISTANT MATERIAL OR
- c. ONE LAYER OF 5/8-INCH TYPE X GYPSUM SHEATHING APPLIED BEHIND AND EXTERIOR COVERING.
- d. 1-HOUR WALL ASSEMBLY APPLIED TO THE UNDERSIDE OF THE ROOF DECK
- e. CONFORM TO PERFORMANCE STANDARD SEM 12-7A-3 (RESIDENTIAL CODE R327.7.5 AND BUILDING CODE 707A.5) (SEE DETAIL 5D SHT. A21a)
15. THE FIRE-RESISTANCE RATING OF EXTERIOR WALLS AND OPENINGS WITH A FIRE SEPARATION DISTANCE SHALL COMPLY WITH BUILDING CODE TABLE 602, TABLE 715.4, AND TABLE 715.5, BUILDING CODE 602.1, 705.8.2
16. EXTERIOR WINDOWS, WINDOW WALLS, GLAZED DOORS, & GLAZED OPENINGS WITHIN EXTERIOR DOORS SHALL MEET ONE OF THE FOLLOWING: ("a")
- a. MULTI-PANE GLAZING UNITS WITH A MINIMUM OF ONE TEMPERED PANE OR
- b. GLASS BLOCK UNITS OR
- c. HAVE A FIRE-RESISTANCE RATING OF NOT LESS THAN 20 MINUTES, WHEN TESTED ACCORDING TO NFPA 257 OR MEET THE PERFORMANCE STANDARDS OF SFM 12-7A-2 (RESIDENTIAL CODE R327.8.2.1 AND BUILDING CODE 708A.2.1)
17. EXTERIOR DOOR ASSEMBLIES SHALL MEET ONE OF THE FOLLOWING: ("a")
- a. THE EXTERIOR SURFACE OR CLADDING SHALL BE OF NONCOMBUSTIBLE OR IGNITION-RESISTANT MATERIAL OR
- b. SOLID CORE WOOD HAVING STILES AND RAILS NOT LESS THAN 1-3/8-INCH THICK WITH RAISED PANELS THICKNESS NOT LESS THAN 1-1/4-INCH THICK OR
- c. MINIMUM 20 MINUTE FIRE RESISTANCE RATING WHEN TESTED ACCORDING TO NFPA 252 OR
- d. CONFORM TO PERFORMANCE STANDARD SEM 12-7A-1 (RESIDENTIAL CODE R327.8.3 AND BUILDING CODE 708A.3)
18. DECKING, SURFACES, STAIR TREADS, RISERS, AND LANDINGS OF DECKS, PORCHES, AND BALCONIES WHERE ANY PORTION OF SUCH SURFACE IS WITHIN 10 FEET OF THE PRIMARY STRUCTURE SHALL COMPLY WITH ONE OF THE FOLLOWING: ("a")
- a. IGNITION RESISTANT MATERIAL AND MEET SFM 12-7A-4 AND SFM 12-7A-5 OR
- b. APPROVED NONCOMBUSTIBLE CONSTRUCTION OR
- c. ANY MATERIAL THAT COMPLIES WITH THE PERFORMANCE REQUIREMENTS OF 12-7A-4A WHEN ATTACHED EXTERIOR WALL COVERING IS ALSO EITHER NONCOMBUSTIBLE OR IGNITION-RESISTANT MATERIAL OR
- d. EXTERIOR FIRE RETARDANT TREATED WOOD CONSTRUCTION (RESIDENTIAL CODE R327.9.1 AND BUILDING CODE 9A.3)
- (a) REFERENCE A18a AND A18b
19. CLEARANCE OF BRUSH AND VEGETATIVE GROWTH SHALL BE MAINTAINED PER FIRE CODE 325
20. A FUEL MODIFICATION PLAN, APPROVED BY THE FORESTRY DIVISION, IS REQUIRED PRIOR TO FIRE DEPARTMENT BUILDING PLAN APPROVAL. IMPLEMENTATION OF THE APPROVED FUEL MODIFICATION PLAN AND FINAL INSPECTION WILL BE REQUIRED TO APPROVAL OF FINAL OCCUPANCY. FUEL MODIFICATION PLAN MAY NEED TO BE SUBMITTED TO AND/OR OBTAINED FROM THE FUEL MODIFICATION UNIT. LOCATION: LACOFD FIRE STATION 32, 605 N. ANGELENO AVENUE, AZZUSA 91702-2904. PHONE: (626) 969-5205, FAX: (626) 969-4949 (FIRE CODE 4908)
21. PROVIDE A MINIMUM UNOBSTRUCTED WIDTH OF 20 FEET EXCLUSIVE OF SHOULDERS, EXCEPT FOR APPROVED SECURITY GATES IN ACCORDANCE WITH SECTION 503.6, AND AN UNOBSTRUCTED VERTICAL OBSTRUCTED VERTICAL CLEARANCE "CLEAR TO SKY" FIRE DEPARTMENT VEHICULAR ACCESS TO WITHIN 150 FEET OF ALL PORTIONS OF THE EXCA OF THE EXTERIOR WALLS OF THE FIRST STORY OF THE BUILDING, AS MEASURED BY AN APPROVED ROUTE AROUND THE EXTERIOR OF THE BUILDING. FIRE CODE 503.1.1 & 503.2.1
22. FIRE APPARATUS ACCESS ROADS SHALL BE DESIGNED AND MAINTAINED TO SUPPORT THE IMPOSED LOAD OF FIRE APPARATUS WEIGHING 50,000 LBS. AND SHALL BE SURFACED SO AS TO PROVIDE ALL-WEATHER DRIVING CAPABILITIES. FIRE APPARATUS ACCESS ROADS HAVING A GRADE OF 10 PERCENT OR GREATER SHALL HAVE A PAVED OR CONCRETE SURFACE. FIRE CODE 503.2.3
23. FIRE DEPARTMENT VEHICULAR ACCESS ROADS SHALL BE PROVIDED WITH A 32 FOOT CENTERLINE TURNING RADIUS. FIRE CODE 503.2.4
24. THE GRADIENT OF FIRE DEPARTMENT VEHICLE ACCESS ROADS SHALL NOT EXCEED 20 PERCENT UNLESS APPROVED BY THE FIRE CODE OFFICIAL. FIRE CODE 503.2.7
25. ABRUPT CHANGES IN GRADE SHALL NOT EXCEED THE MAXIMUM ANGLES OF APPROACH AND DEPARTURE FOR FIRE APPARATUS. THE FIRST 10 FEET OF ANY ANGLE OF APPROACH OR DEPARTURE OR BREAK-OVER SHALL NOT EXCEED A 10 PERCENT CHANGE OR 5.7 DEGREES. FIRE CODE 503.2.8
26. FIRE DEPARTMENT VEHICULAR ACCESS ROADS MUST BE INSTALLED AND MAINTAINED IN A SERVICEABLE MANNER PRIOR TO AND DURING THE TIME OF CONSTRUCTION. FIRE CODE 501.4
27. DEAD-END FIRE APPARATUS ACCESS ROADS IN EXCESS OF 150 FEET IN LENGTH SHALL BE PROVIDED WITH AN APPROVED FIRE DEPARTMENT TURNAROUND. FIRE CODE 503.2.5
28. FIRE DEPARTMENT VEHICULAR ACCESS ROADS MUST BE INSTALLED AND MAINTAINED IN A SERVICEABLE MANNER PRIOR TO AND DURING THE TIME OF CONSTRUCTION. FIRE CODE 501.4
29. FIRE APPARATUS ACCESS ROADS SHALL BE DESIGNED AND MAINTAINED TO SUPPORT THE IMPOSED LOAD OFFIRE APPARATUS WEIGHING 25 TONS AND SHALL BE SURFACED SO AS TO PROVIDE ALL-WEATHER DRIVING CAPABILITIES. FIRE APPARATUS ACCESS ROADS HAVING A GRADE OF 10 PERCENT OR GREATER SHALL HAVE A PAVED OR CONCRETE SURFACE. FIRE CODE 503.2.3
30. FIRE DEPARTMENT VEHICULAR ACCESS ROADS SHALL BE PROVIDED WITH A 32 FOOT CENTERLINE TURNING RADIUS. FIRE CODE 503.2.4
31. DEAD-END FIRE APPARATUS ACCESS ROADS IN EXCESS OF 10 FEET IN LENGTH SHALL BE PROVIDED WITH AN APPROVED FIRE DEPARTMENT TURNAROUND. FIRE CODE 503.2.5 THE ORIENTATION OF THE TURNAROUND SHALL BE PROPERLY PLACED IN THE DIRECTION OF TRAVEL OF THE ACCESS ROADWAY.
32. THE GRADIENT OF FIRE DEPARTMENT VEHICLE ACCESS ROADS SHALL NOT EXCEED 15 PERCENT UNLESS APPROVED BY THE FIRE CODE OFFICIAL. FIRE CODE 503.2.7 NO GRADE SHALL EXCEED 14.907. SLOPE 10.6% SLOPE, PER PLAN
33. ABRUPT CHANGES IN GRADE SHALL NOT EXCEED THE MAXIMUM ANGLES OR APPROACH AND DEPARTURE FOR FIRE APPARATUS. THE FIRST 10 FEET OF ANY ANGLE OR APPROACH OR DEPARTURE OR BREAK-OVER SHALL NOT EXCEED A 10 PERCENT CHANGE OR 5.7 DEGREES. FIRE CODE 503.2.8 AND INDICATE ANGLE OR APPROACH AND DEPARTURE AT ALL ABRUPT CHANGES IN GRADE
34. WHEN SECURITY GATES ARE INSTALLED THEY SHALL BE PROVIDED WITH AN APPROVED MEANS OF EMERGENCY OPERATION, AND SHALL BE MAINTAINED OPERATIONAL AT ALL TIMES AND REPLACED OR REPAIRED WHEN DEFECTIVE. ELECTRIC GATE OPERATORS, WHERE PROVIDED, SHALL BE LISTED IN ACCORDANCE WITH UL 325. GATES INTENDED FOR AUTOMATIC OPERATION SHALL BE DESIGNED, CONSTRUCTED AND INSTALLED TO COMPLY WITH THE REQUIREMENTS OF ASTM F220. GATES SHALL BE OF THE SWINGING OR SLIDING TYPE. CONSTRUCTION OF GATES SHALL BE OF MATERIALS THAT ALLOW MANUAL OPERATION BY ONE PERSON. FIRE CODE 503.6
35. A MINIMUM 5 FOOT WIDE APPROVED FIREFIGHTER ACCESS WALKWAY LEADING FROM THE FIRE DEPARTMENT ACCESS ROAD TO ALL REQUIRED OPENINGS IN THE BUILDING'S EXTERIOR WALLS SHALL BE PROVIDED FOR FIREFIGHTING AND RESCUE PURPOSE. FIRE CODE 504-1 (WALKING ACCESS MUST BE UNOBSTRUCTED AND CLEAR TO THE SKY) (UNLESS THE SLOPE ALONG THE WALKING ACCESS ROUTE, IF AT ANY POINT THE SLOPE EXCEEDS 10% SLOPE IT MUST BE PAVED SURFACE). THE WALKWAY AROUND THE BUILDING SHALL BE PAVED AND NO SLOPE SHALL EXCEED 10%
36. AN APPROVED KEY BOX, LISTED IN ACCORDANCE WITH UL 1037 SHALL BE PROVIDED AS REQUIRED BY FIRE CODE 506. THE LOCATION OF EACH KEY BOX SHALL BE DETERMINED BY THE FIRE INSPECTOR.
37. THE REQUIRED FIRE FLOW FOR FIRE HYDRANTS AT THIS LOCATION IS 1,250 GPM, AT 20 PSI RESIDUAL PRESSURE, FOR A DURATION OF 2 HOURS OVER AND ABOVE MAXIMUM DAILY DOMESTIC DEMAND. FIRE CODE 507.3 AND APPENDIX B105.1 APPENDIX B.
- THE REQUIRED FIRE FLOW IS BASED ON THE FOLLOWING CALCULATION:
- | TYPE OF CONSTRUCTION PER THE BUILDING CODE | TYPE VB |
|---|------------|
| VHFSZ | YES X NO |
| SIZE OF LOT (ACRES) | 1.19 ACRES |
| FIRE FLOW BASED ON THE FIRE-FLOW CALCULATION AREA | 2250 GPM |
| REDUCTION FOR FIRE SPRINKLERS (MAXIMUM 50%) | 1000 GPM |
| TOTAL FIRE FLOW REQUIRED | 1250 GPM |
38. SPACING OF FIRE HYDRANTS SHALL NOT EXCEED THE DISTANCE SPECIFIED IN FIRE CODE C105.2 & C106.
- SHOW ALL EXISTING PUBIC AND PRIVATE ON-SITE FIRE HYDRANTS ON THE SITE PLAN. INCLUDE THE LOCATION OF ALL PUBLIC FIRE HYDRANTS WITHIN 30 FEET OF THE LOT FRONTAGE ON BOTH SIDES OF THE STREET. ADDITIONAL FIRE HYDRANT REQUIREMENTS MAY BE NECESSARY AFTER THIS INFORMATION IS PROVIDED
39. ALL REQUIRED PUBLIC FIRE HYDRANTS SHALL BE INSTALLED, TESTED AND ACCEPTED PRIOR TO BEGINNING CONSTRUCTION. FIRE CODE 501.4
40. PROVIDE AN APPROVED AUTOMATIC FIRE SPRINKLER SYSTEM AS SET FORTH BY BUILDING CODE 903 AND FIRE CODE 903. PLANS SHALL BE SUBMITTED TO THE SPRINKLER PLAN CHECK UNIT FOR REVIEW AND APPROVAL PRIOR TO INSTALLATION REASON: (VHFSZ) REQUIREMENT
- TYPE OF FIRE SPRINKLER SYSTEM: 903.3.1.1, 903.3.1.2, 903.3.1.3
41. CLEARANCE OF BRUSH AND VEGETATIVE GROWTH SHALL BE MAINTAINED PER FIRE CODE 325
42. PROVIDE APPROVED SIGNS OR OTHER APPROVED NOTICES OR MARKINGS THAT INCLUDE THE WORDS "NO PARKING FIRE LANE". SIGNS SHALL HAVE A MINIMUM DIMENSIONS OF 12 INCHES WIDE BY 18 INCHES HIGH AND HAVE RED LETTERS ON A WHITE REFLECTIVE BACKGROUND. SIGNS SHALL BE PROVIDED FOR FIRE APPARATUS ACCESS ROADS, TO CLEARLY INDICATE THE ENTRANCE TO SUCH ROAD, OR PROHIBIT THE OBSTRUCTION THEREOF FOR FIREFIGHTING AND RESCUE PURPOSES. FIRE CODE 503.3

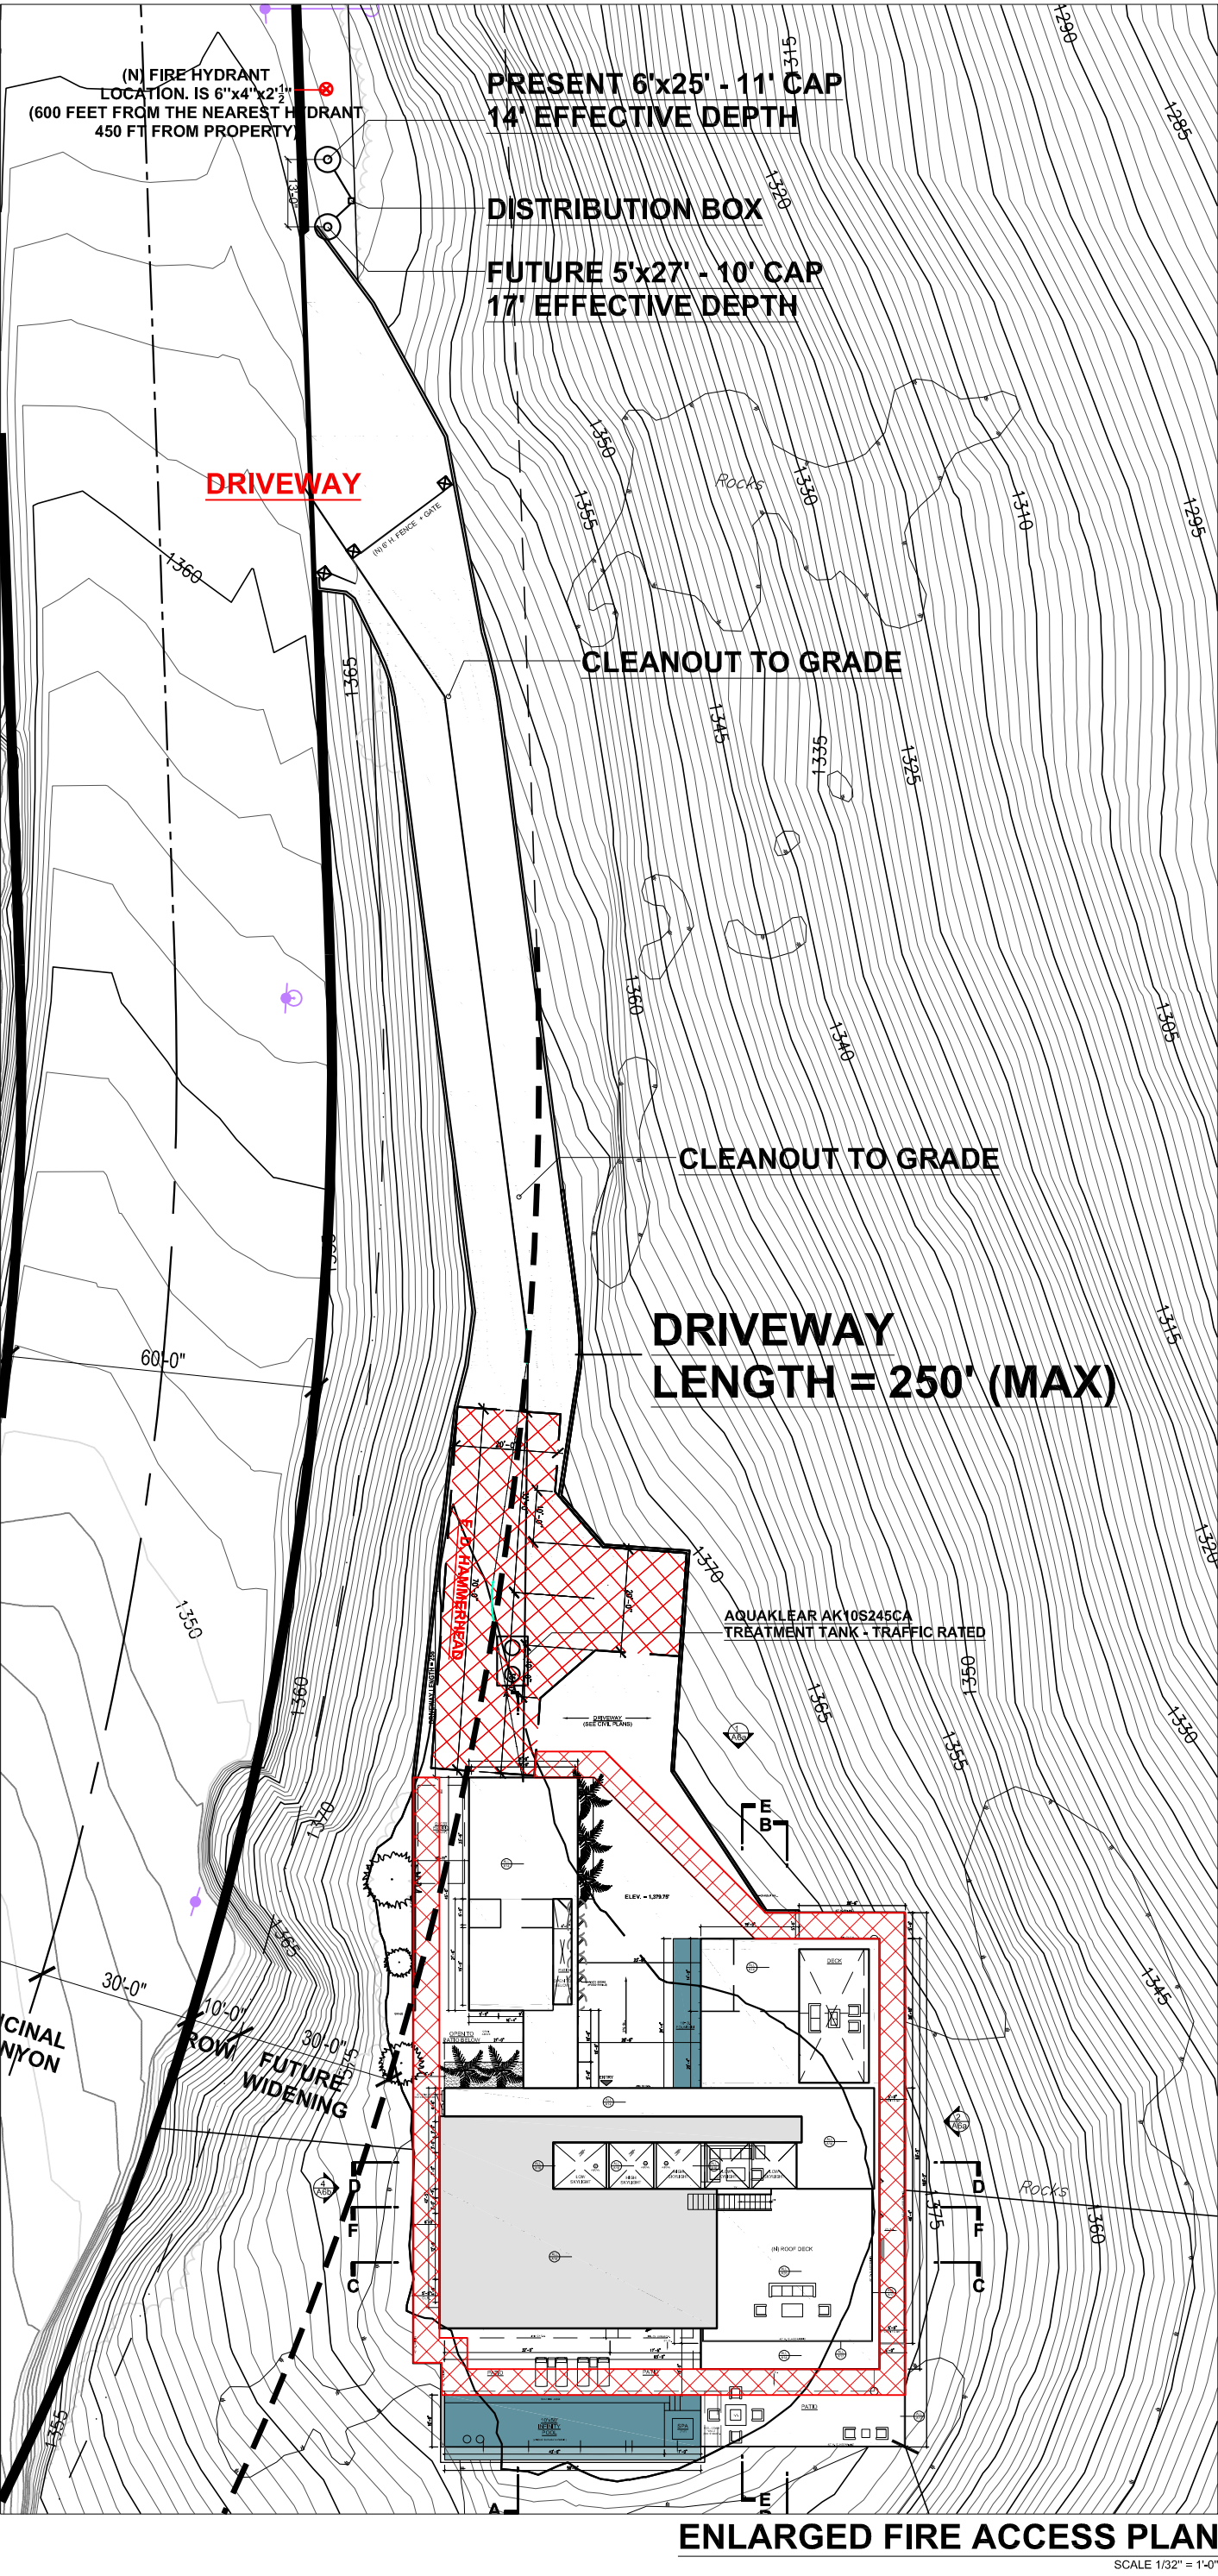

NEW SEPTIC INFORMATION:

- PROJECT - New 5-Bedroom
- TANKS - 1. Aquaklear AK10S245C Treatment Tank Traffic Rated
2. 1000 gallon effluent holding tank with in-tank Salcor 3G UV Light and dosing pumps (to be installed with the future Geoflow dispersal field)
- PERC RATE - P-01-24.50, P-02-24.38, P-03-13.41 gals/sq.ft./day
- LOADING RATE - 0.8 GALS/SQ.FT./DAY - (Loam) Future Field
- PRESENT - 1. (P01) 5'x25' - 11' cap/14' effective depth
2. (P02) 5'x27' - 10' cap/17' effective depth
Total Percolation Capacity - 9,979 Gallons / Day
- FUTURE - 1500 sq. ft. Geoflow dispersal field / 750 linear feet of Geoflow line, 375 emitters.

FIRE DEPARTMENT NOTES:

017. USABLE SPACE UNDER INTERIOR STAIRWAYS

CATEGORY: FBU - FIRE/LIFE SAFETY


PROVIDE AN APPROVED AUTOMATIC FIRE SPRINKLER SYSTEM AS SET FORTH BY BUILDING CODE 903 AND FIRE CODE 903. PLANS SHALL BE SUBMITTED TO THE SPRINKLER PLAN CHECK UNIT FOR REVIEW AND APPROVAL PRIOR TO INSTALLATION.

REASON: FIRE CODE 903.2.8 AND 903.2.11.7
LOCATION: RESIDENCE AND DETACHED GARAGE
TYPE OF FIRE SPRINKLER SYSTEM: FIRE CODE 903.3.1.3 - NFPA 13D

024 DUMPSTERS NEAR BUILDINGS

CATEGORY: FBU - FIRE/LIFE SAFETY

WALLS AND SOFFITS WITHIN ENCLOSED USABLE SPACES UNDER ENCLOSED AND UNENCLOSED STAIRWAYS SHALL BE PROTECTED BY 1-HOUR FIRE-RESISTANCE-RATED CONSTRUCTION OR THE FIRE- RESISTANCE RATING OF THE STAIRWAY ENCLOSURE, WHICHEVER IS GREATER. BUILDING CODE 1009.6.3

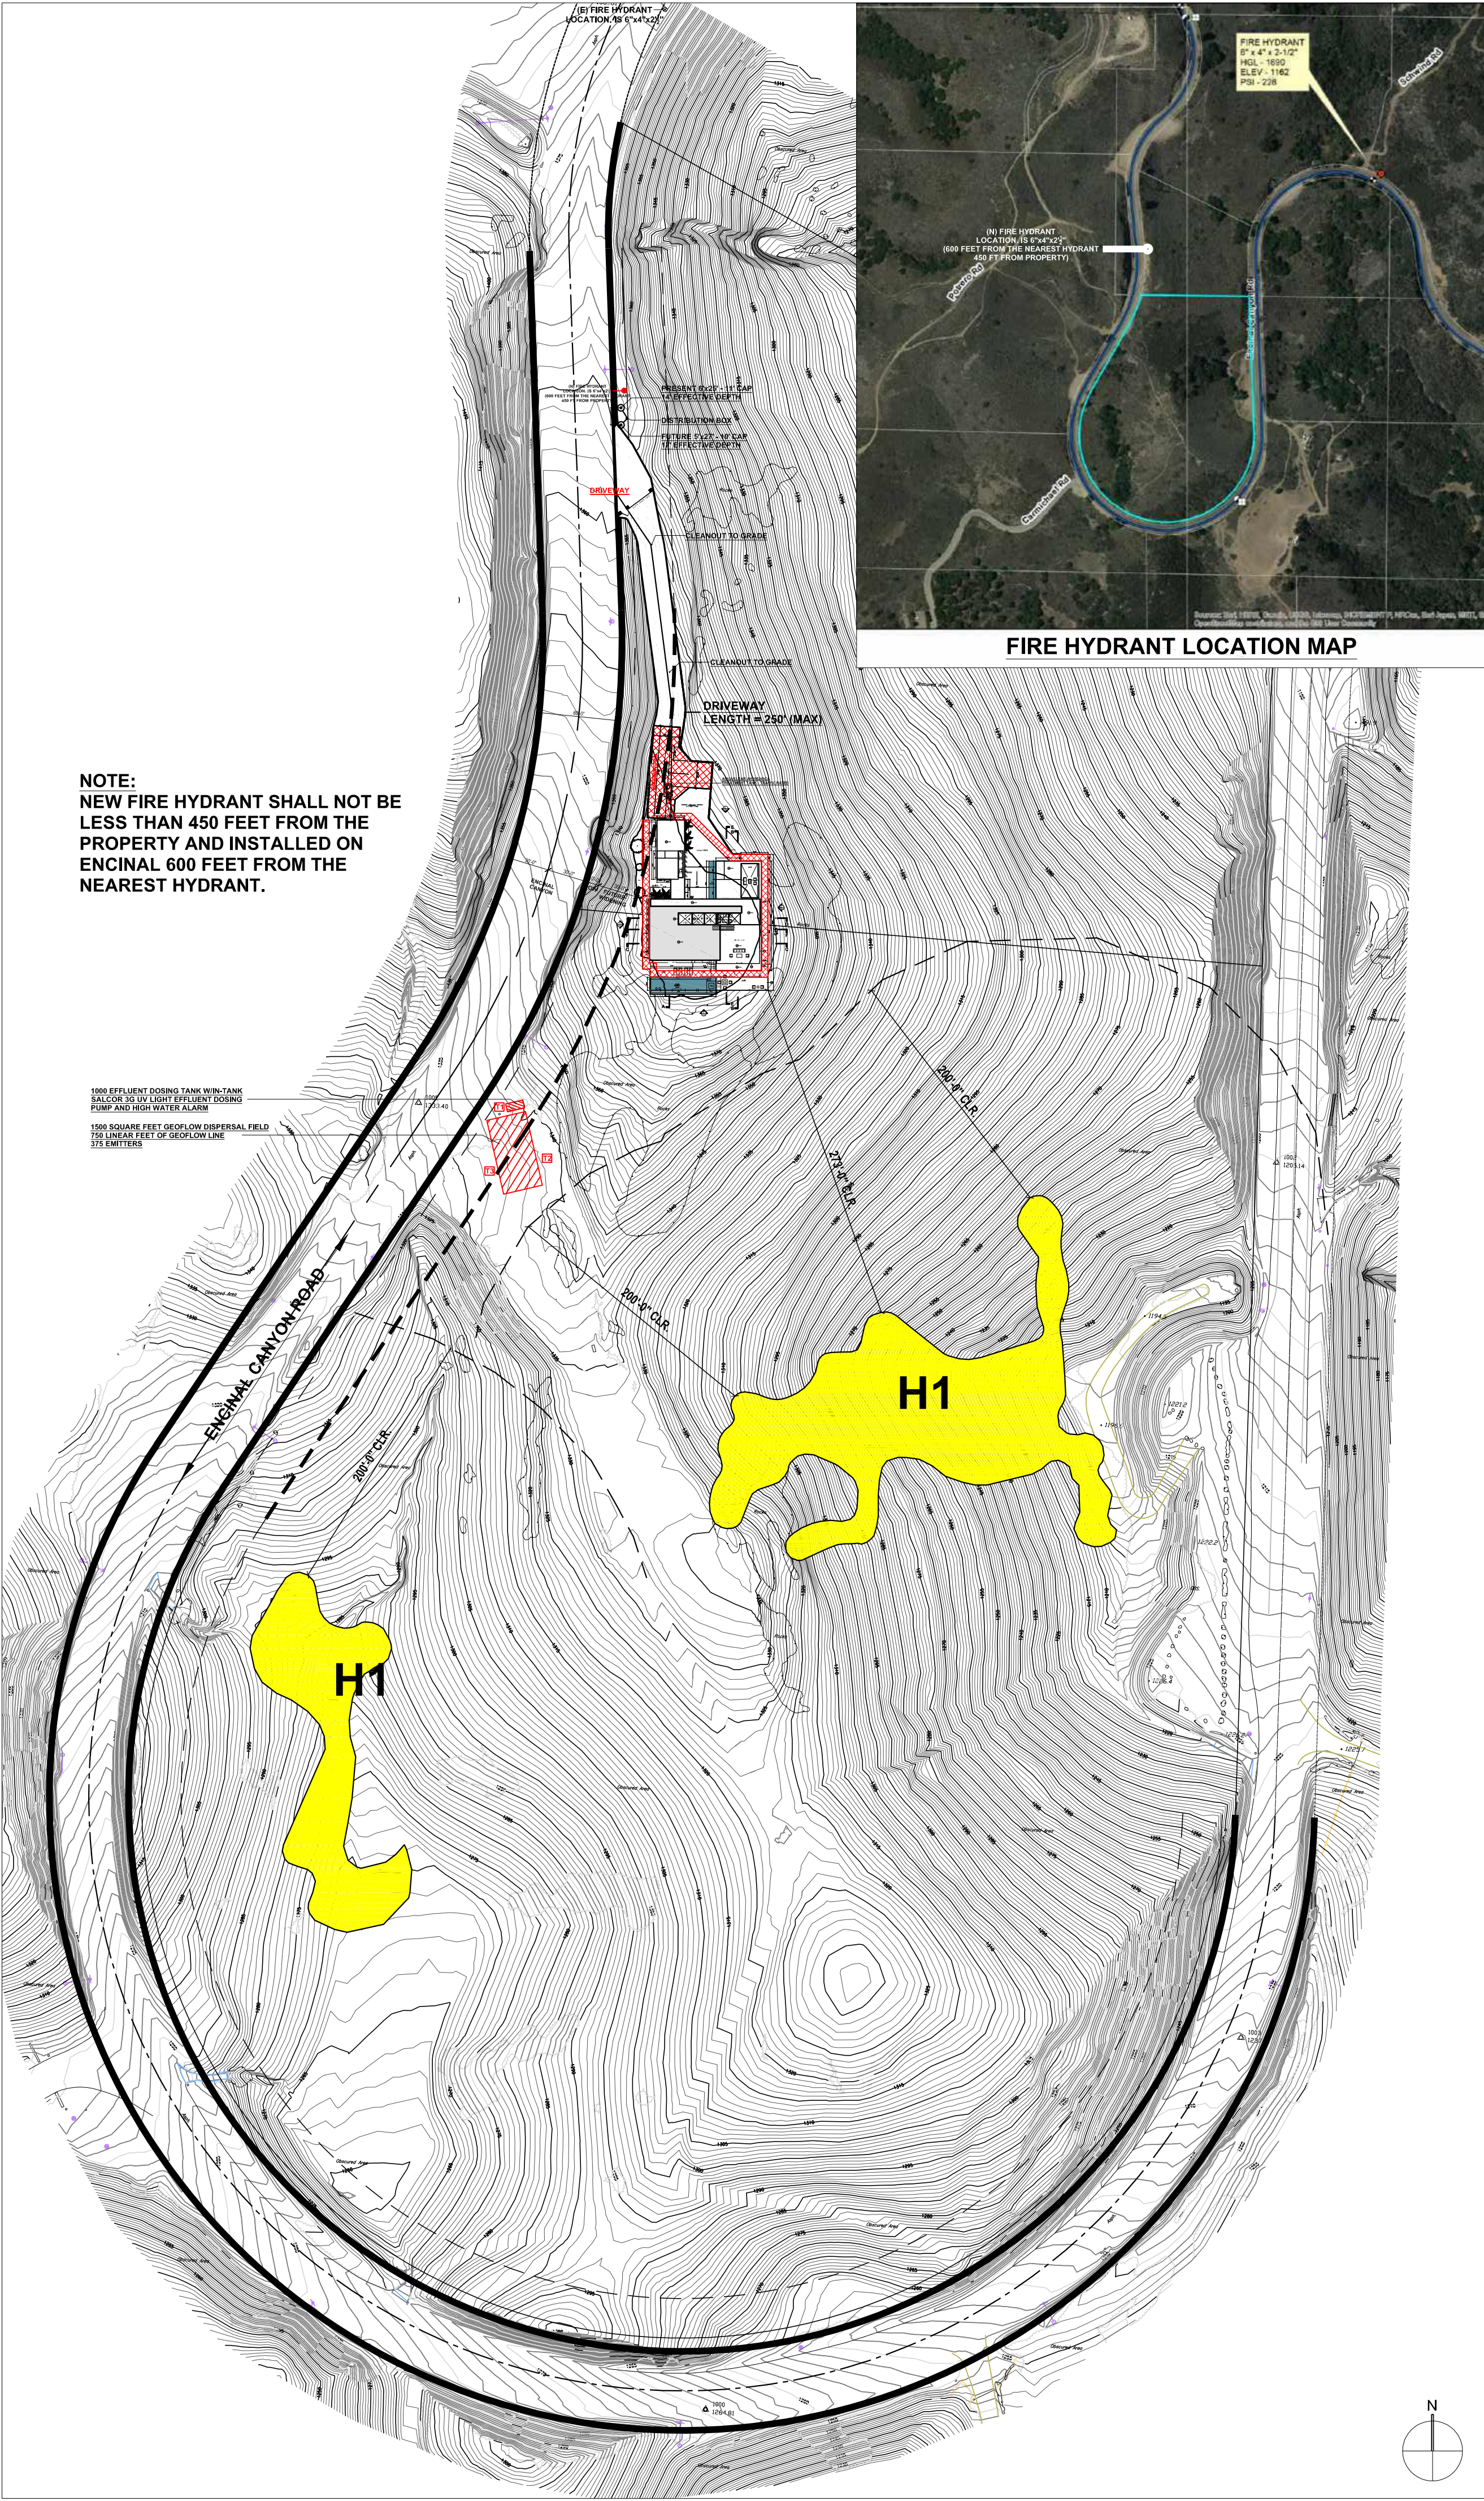

5955 Ramirez Canyon Road
Studio A
Malibu, CA. 90265
323 702 3336

ENCINAL CANYON RESIDENCE
2570 ENCINAL CANYON ROAD
MALIBU, CA. 90265


REVISIONS:

SIGN & SEAL




Date: 12/01/22
Project Name:
Coordinator: J.D.
Drawn By:
Checked By:
Sheet Number:

A1a

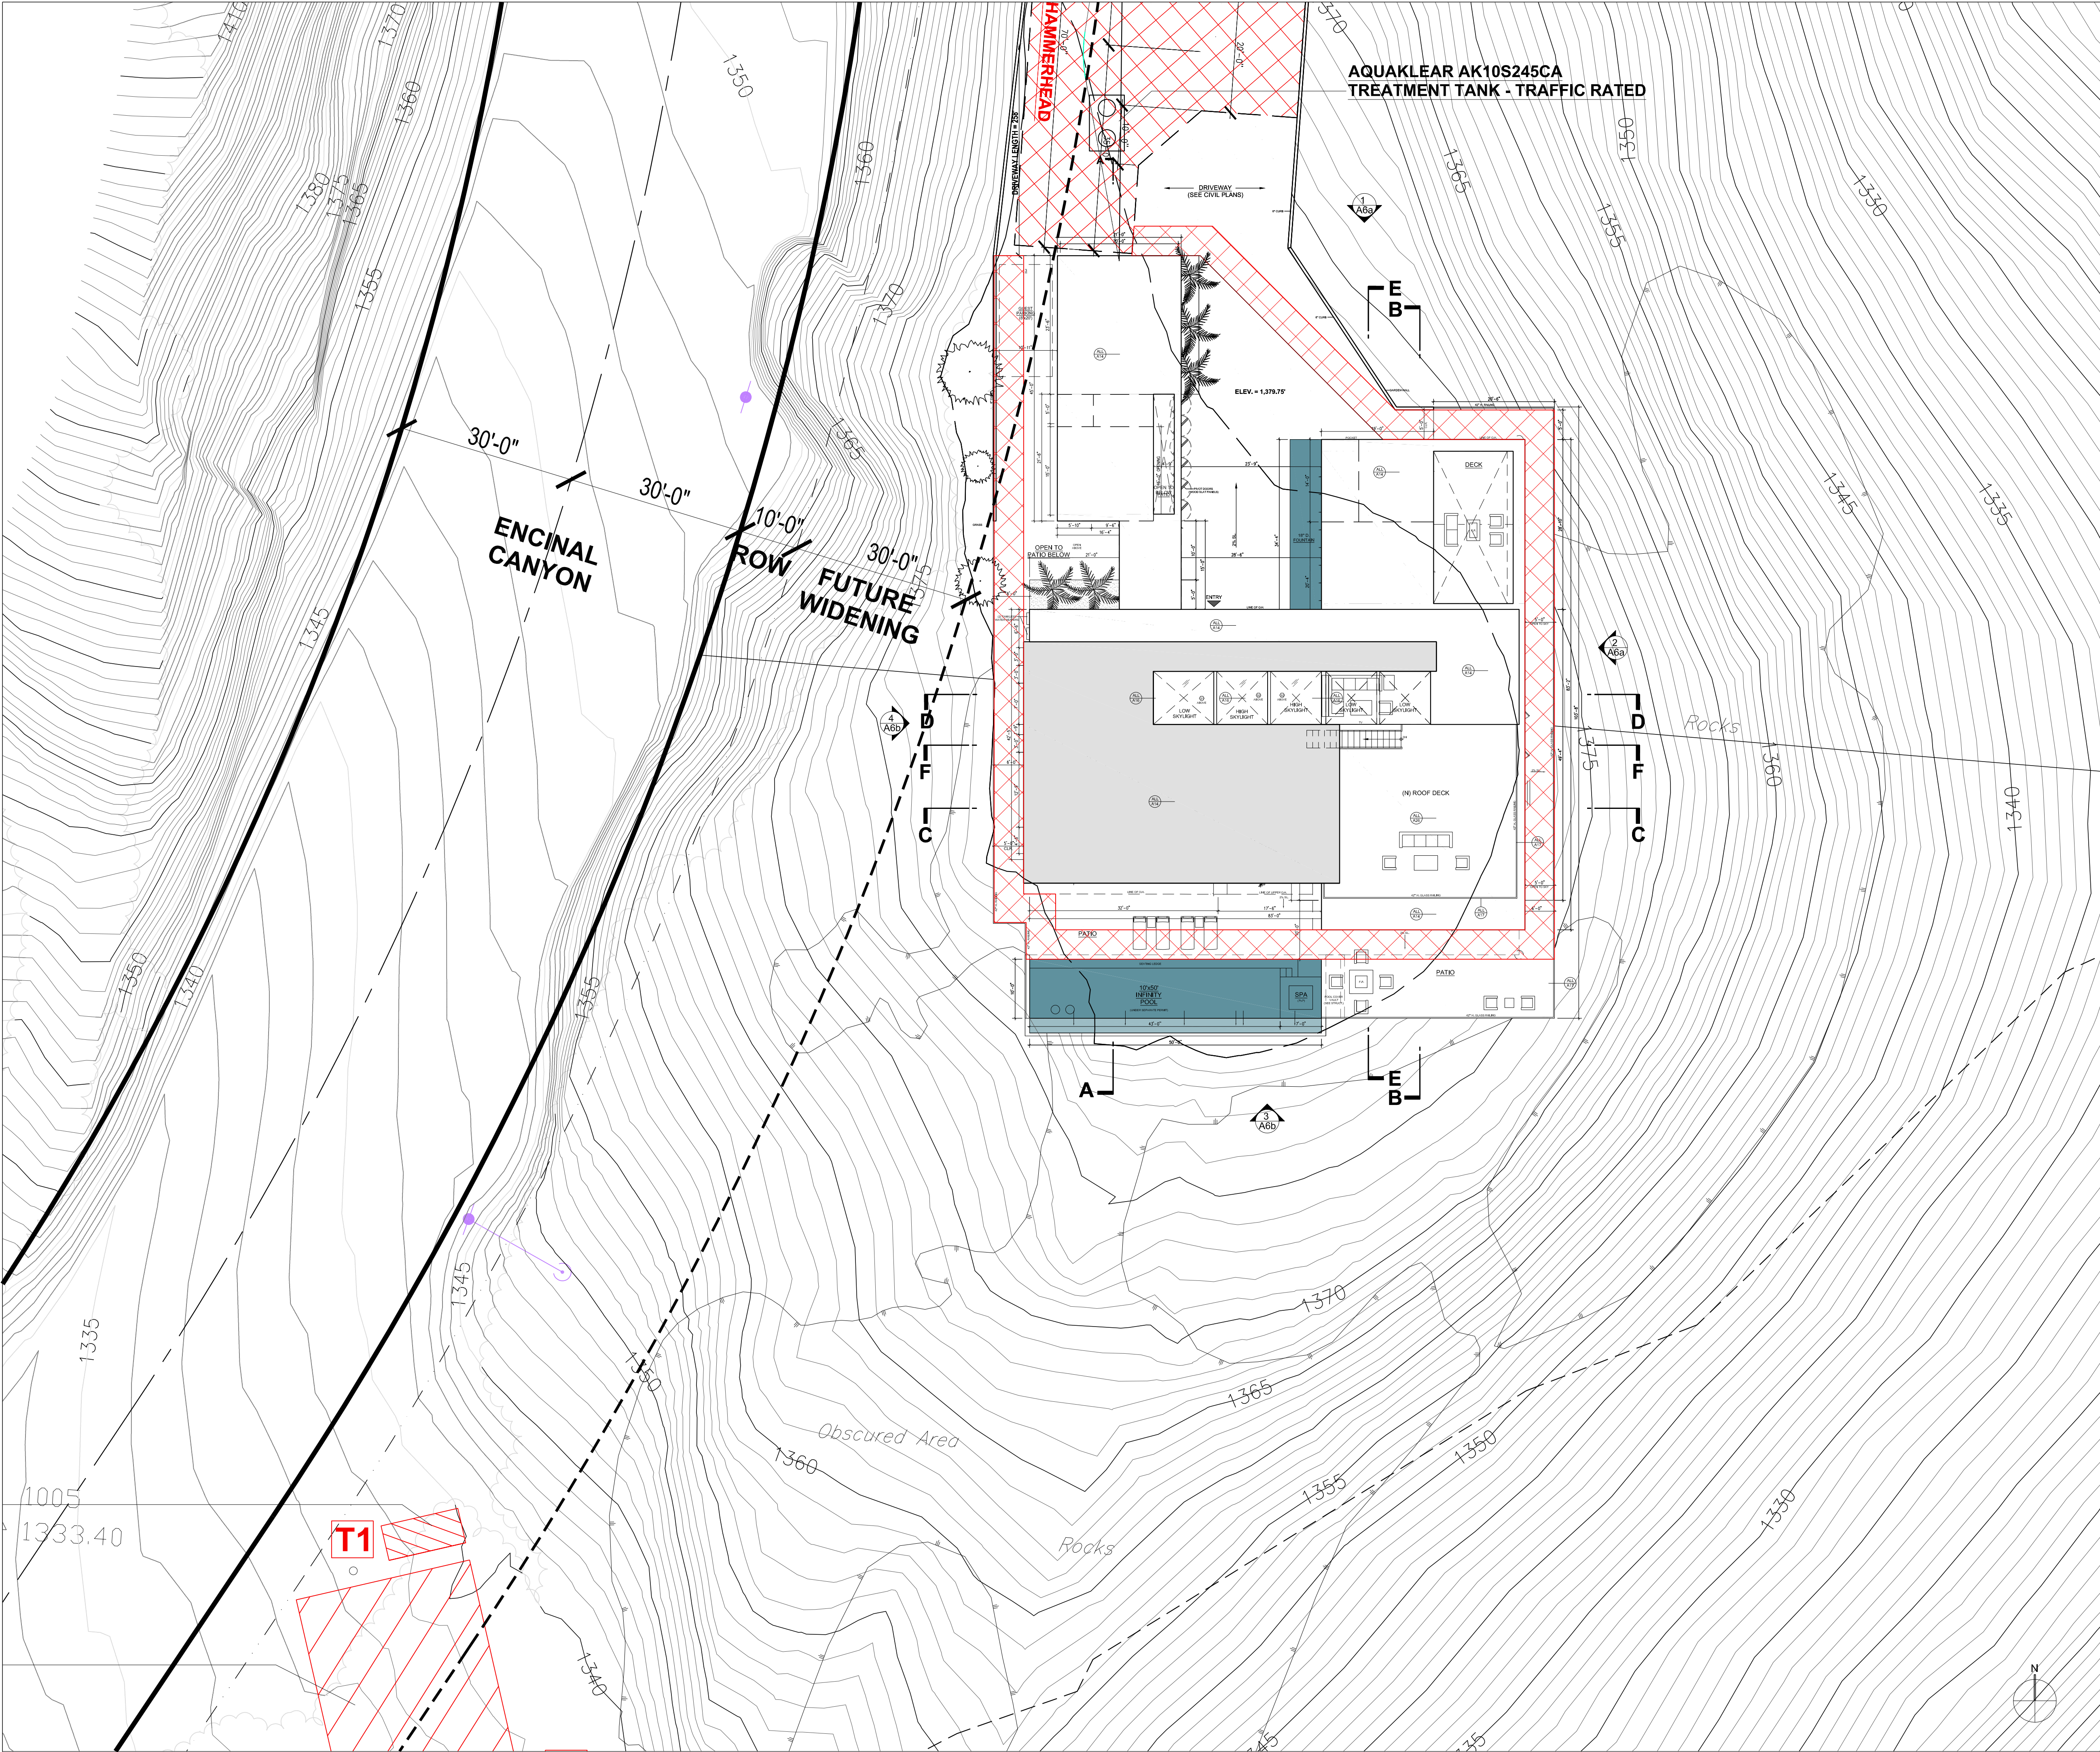

SITE / ROOF PLAN


SCALE 1/24" = 1'-0"

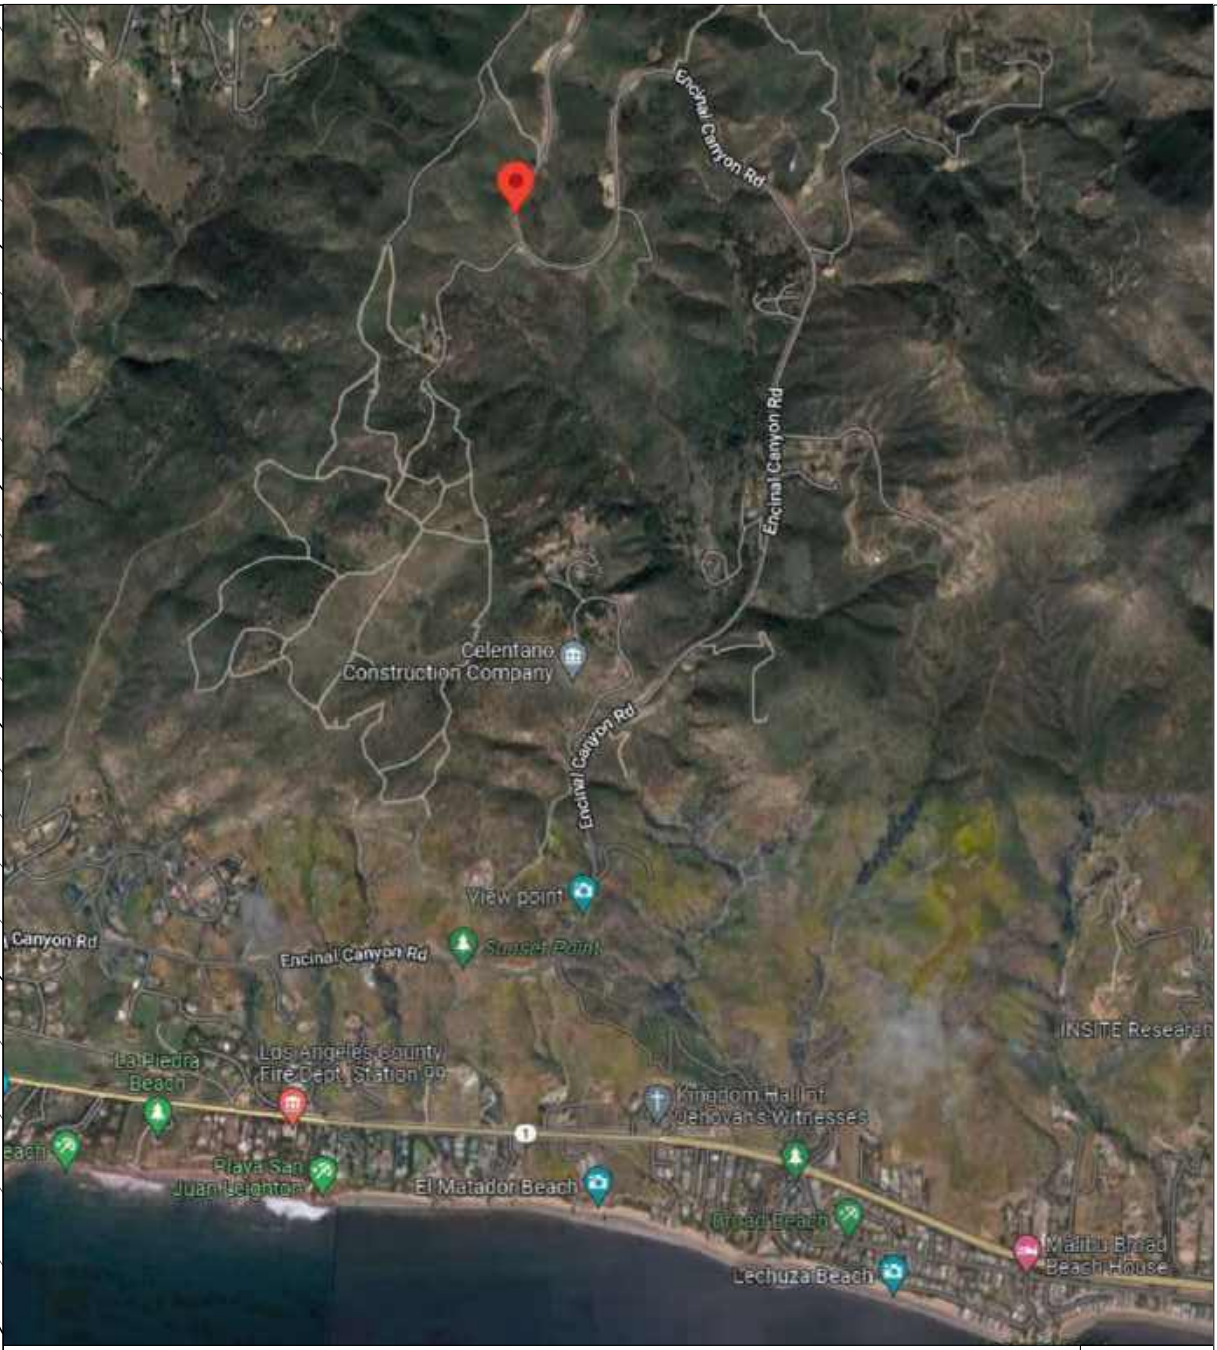

1



2

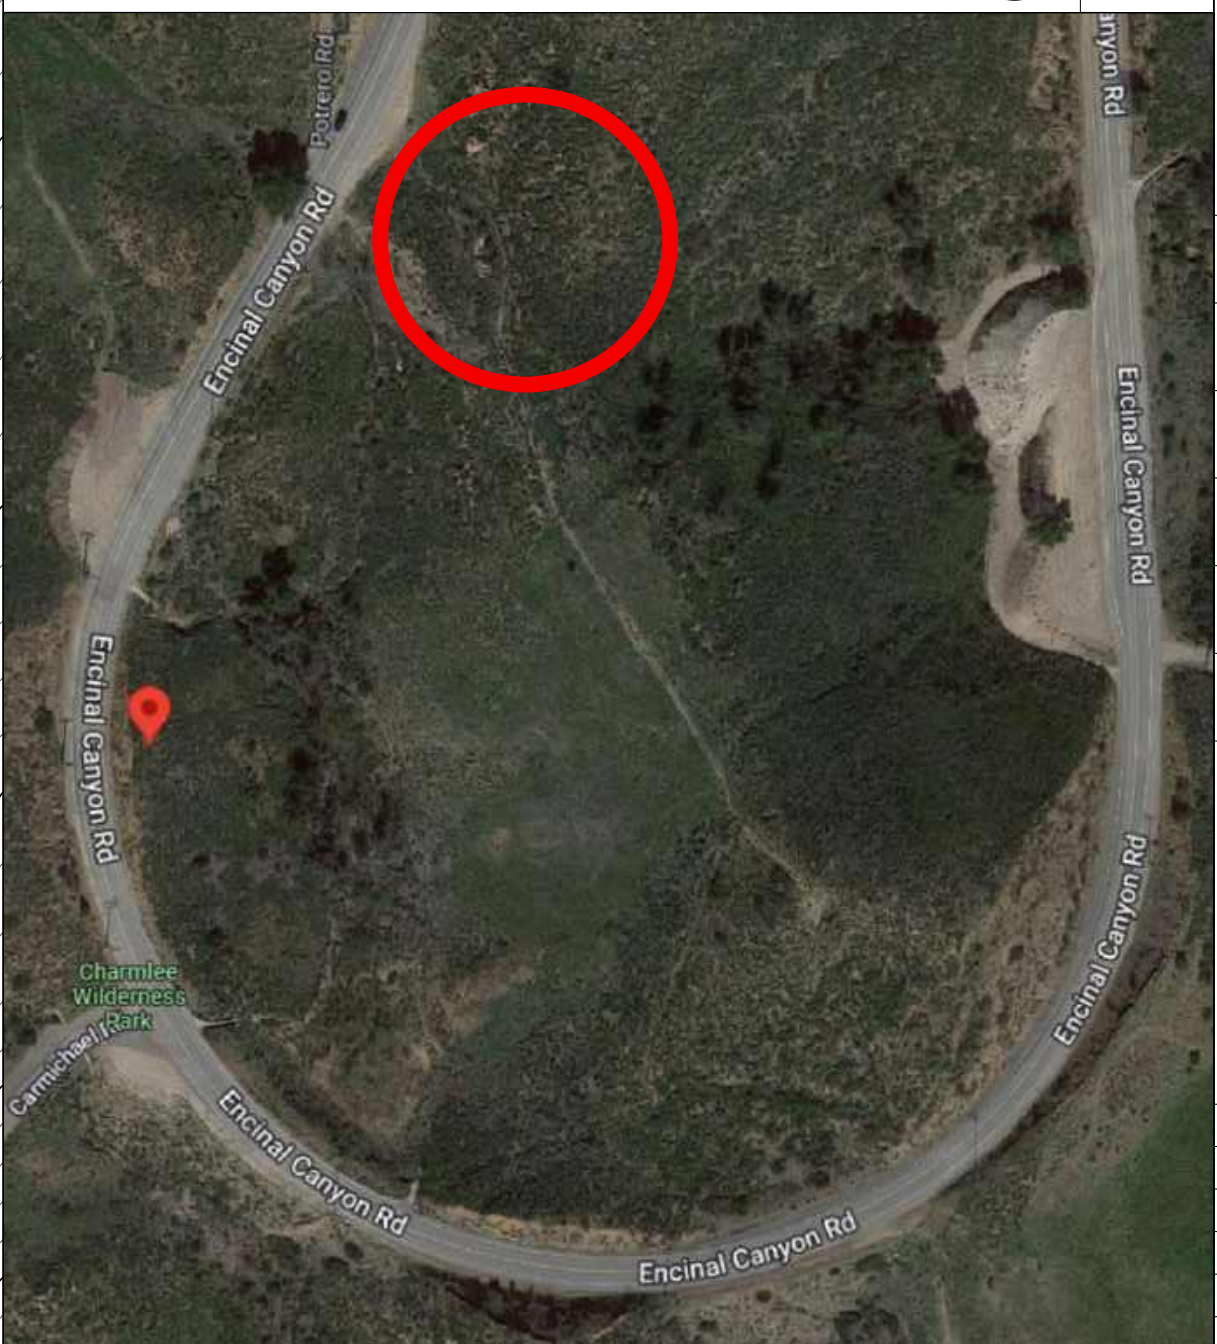

3

ENCINAL CANYON RESIDENCE
2570 ENCINAL CANYON ROAD
MALIBU, CA. 90265



5955 Ramirez Canyon Road
Studio A
Malibu, CA. 90265
323 702 3336


REVISIONS:

SIGN & SEAL




Date: 12/01/22
Project Name:
Coordinator: J.D.
Drawn By:
Checked By:
Sheet Number:

A1b

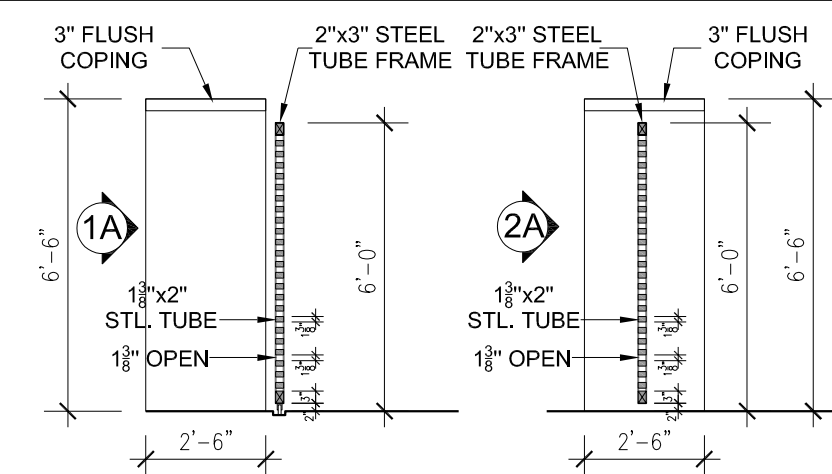


SCALE 1/4" = 1'-0"

ENTRY GATE SECTION	C
--------------------	---

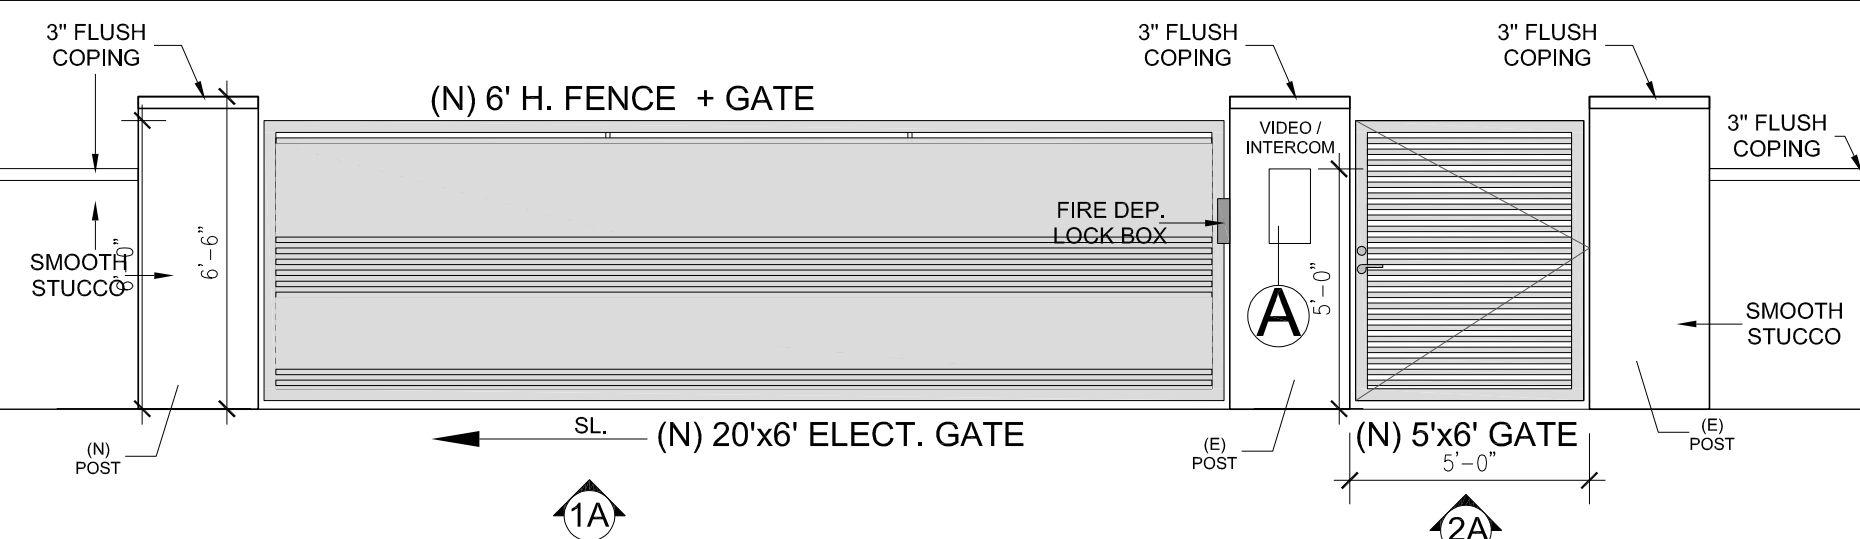


SCALE 1/4" = 1'-0"

ENTRY GATE ELEVATION	B
----------------------	---

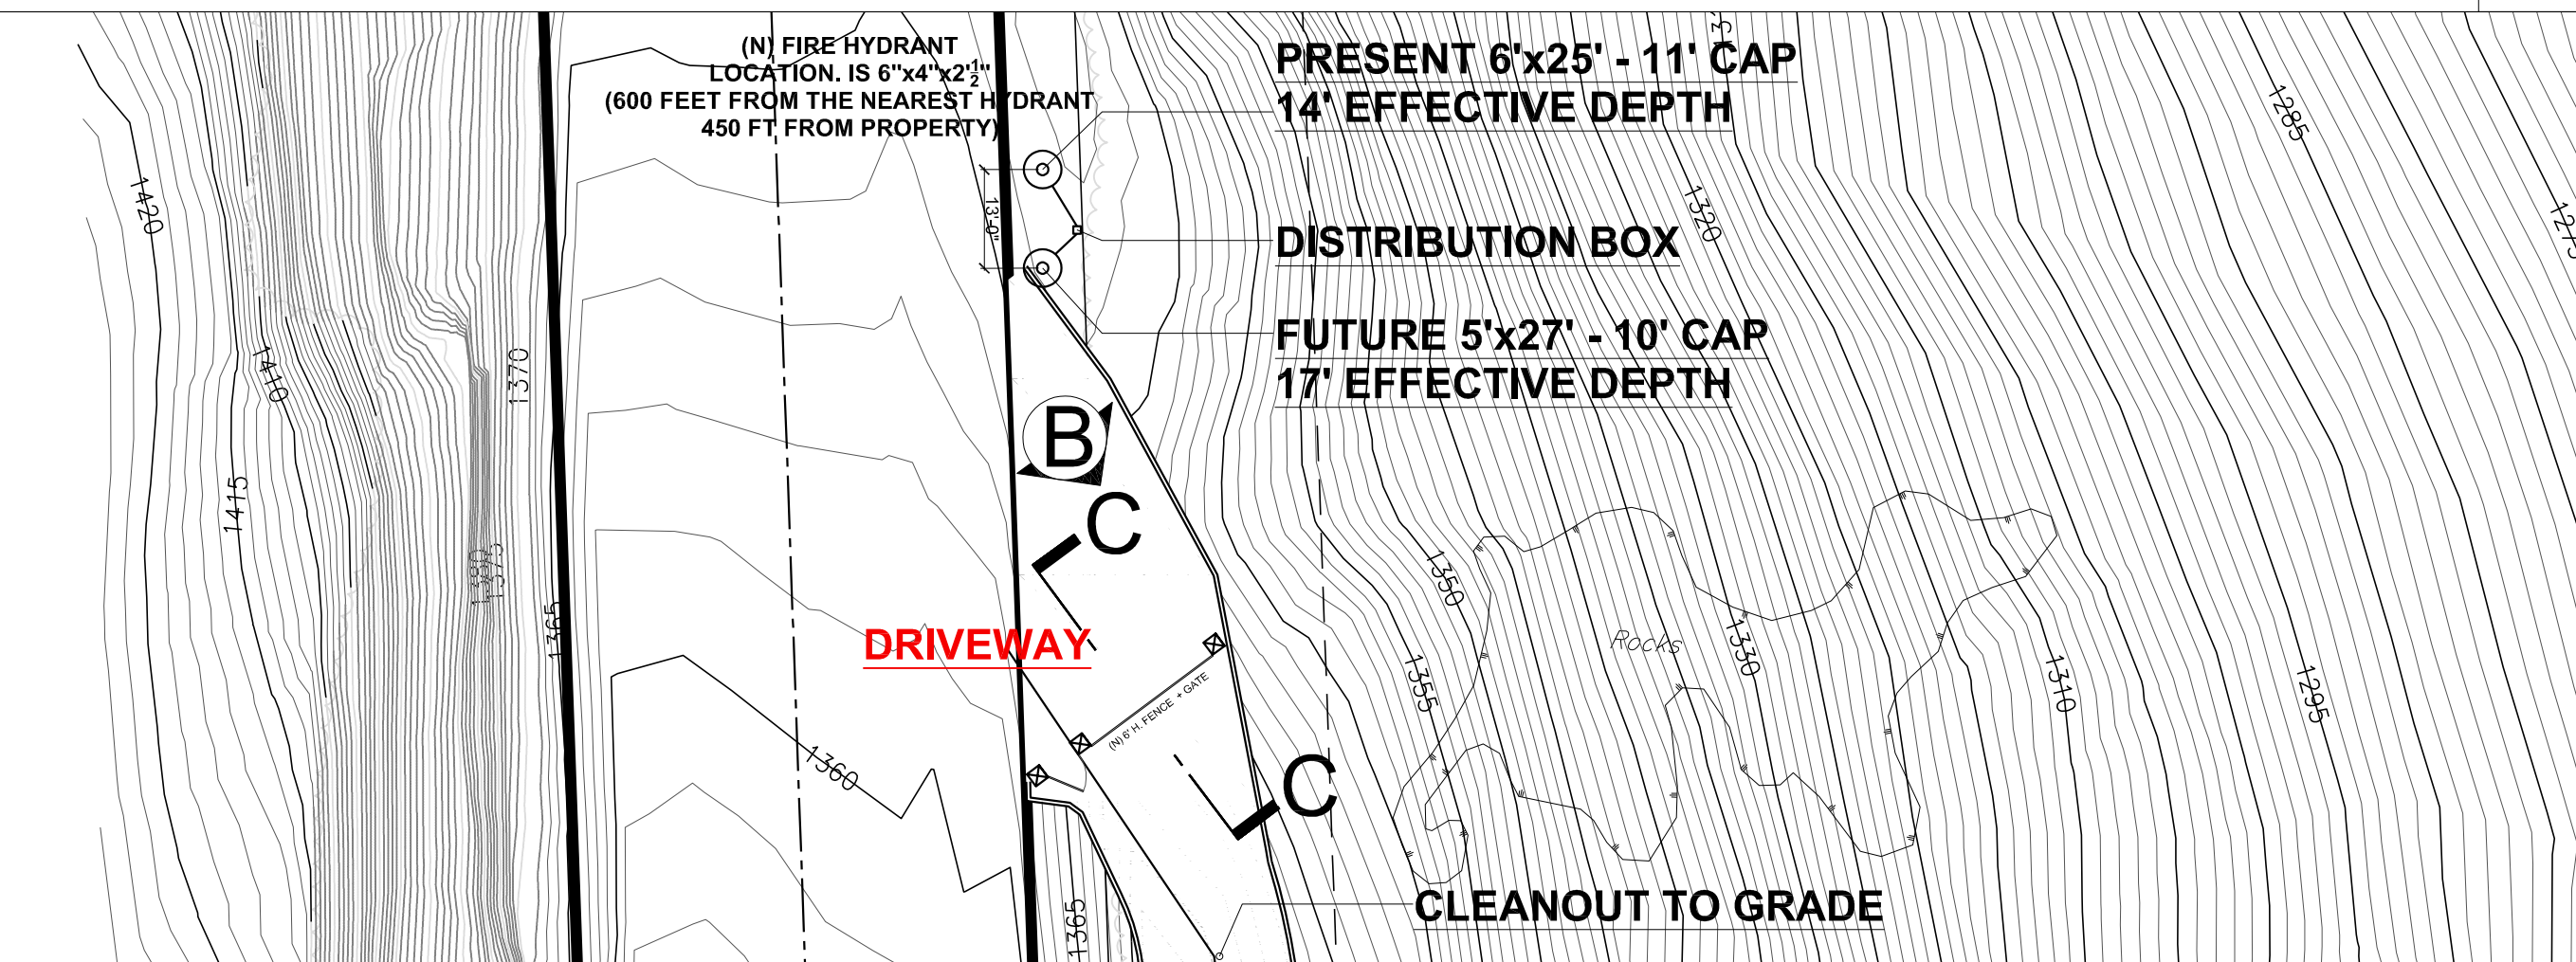

SCALE 1/24" = 1'-0"


ENTRY GATE + DRIVEWAY	A
-----------------------	---

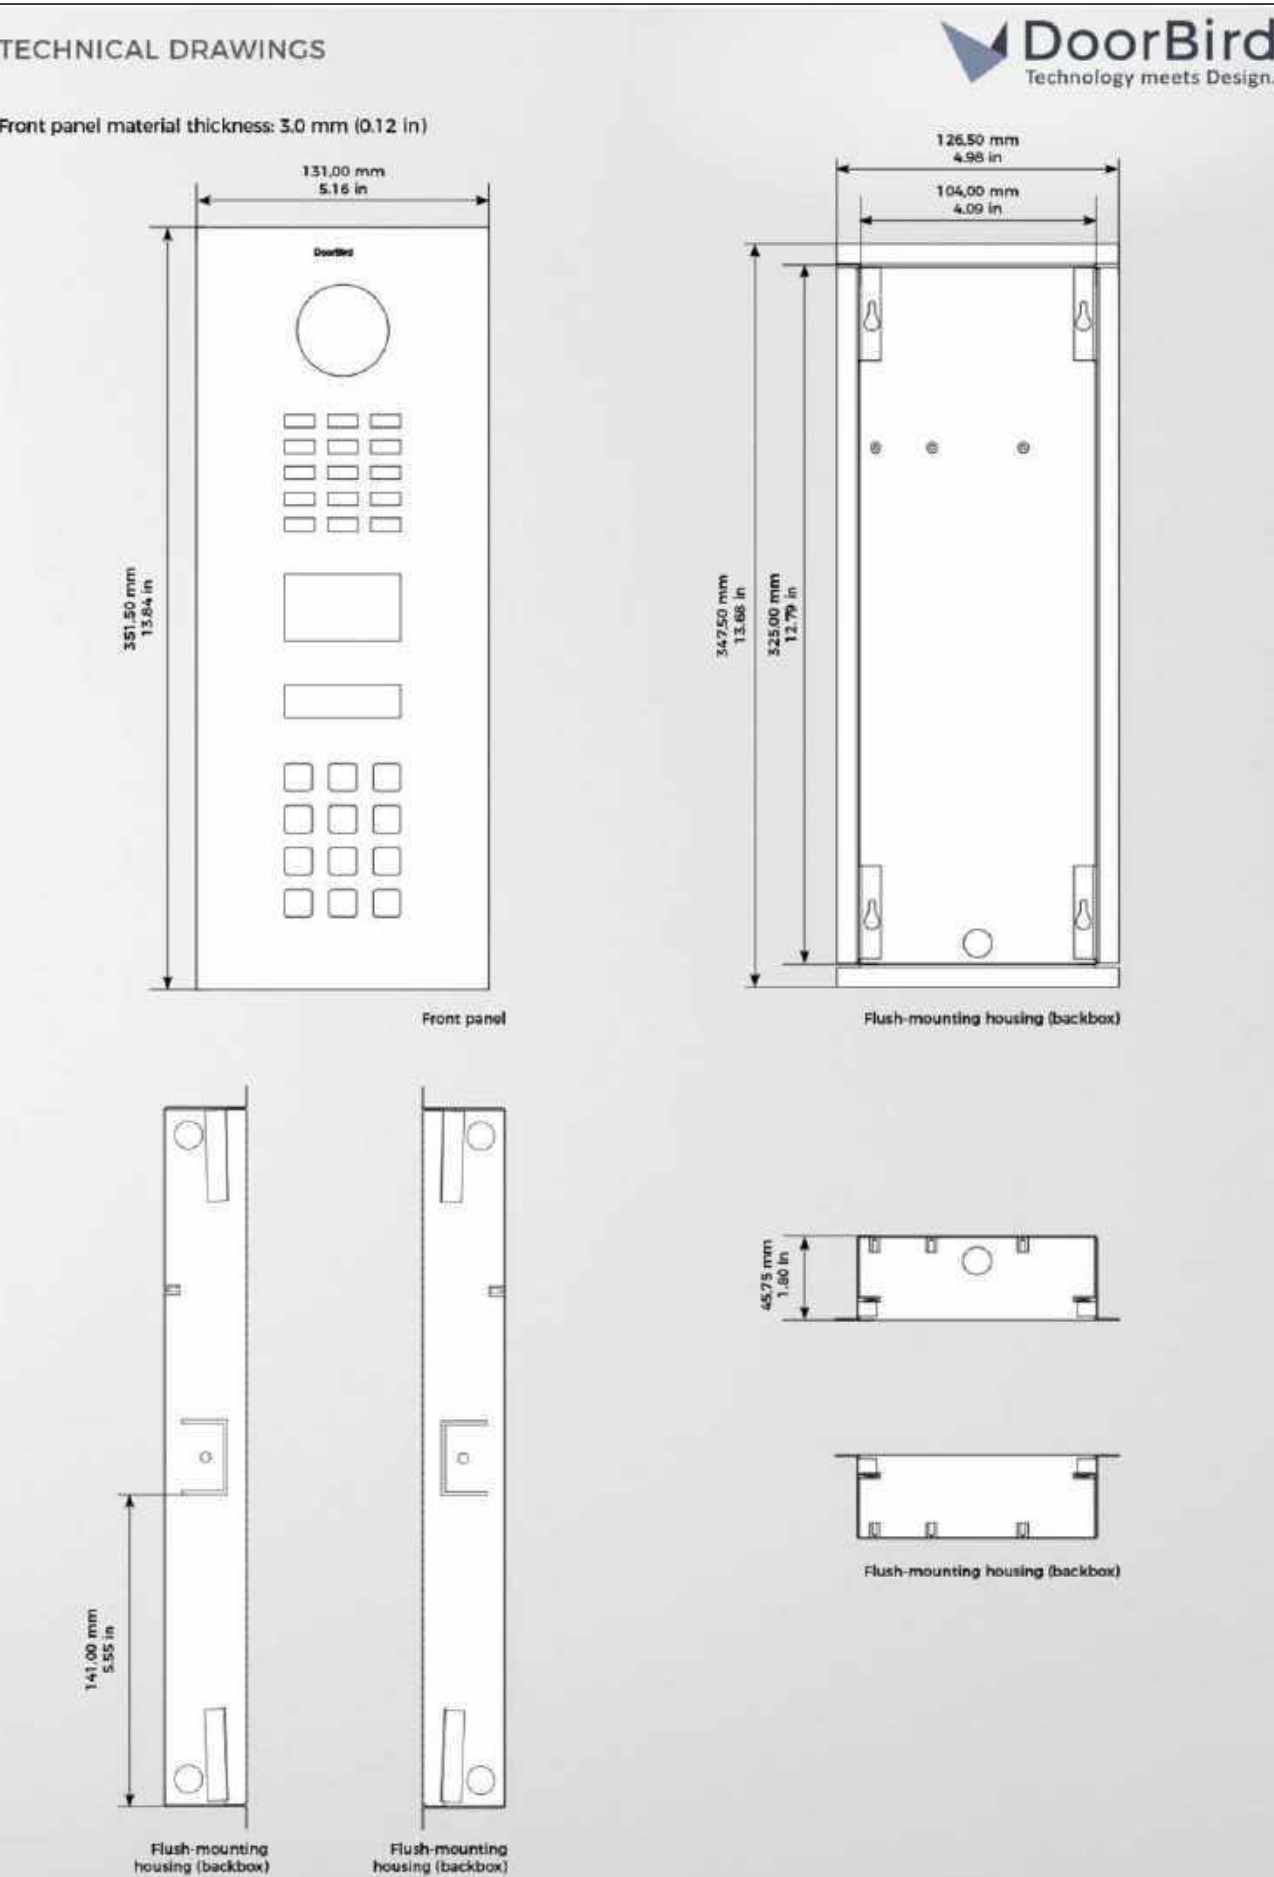


TECHNICAL SPECIFICATIONS

GENERAL		VIDEO	
Front panel	3 mm (0.12 in) Available in brushed stainless steel V2A / V4A and V4A with veneer and titanium finish. DIN 703, RAL 7016	Camera	HDV/720p dynamic (VGA – HDV)
Mounting housing (backbox)	Stainless steel	Lens	High end ultra-violet angle hemispheric lens 180° (D: 140° H: 100°) V7, straightened, IR-capable
Mounting type	Flush-mounted, surface-mounting housing solid	Night vision	Yes, laser sensor, automatic IR cut filter. 12 infrared LEDs (300 nm)
Power supply	15 V DC (max. 15 W) or Power over Ethernet (PoE 802.3z Mode-A)	AUDIO	
Call button	Illuminated	Audio components	Speaker and microphone, noise reduction and echo cancellation (ANR, AEC)
Nameplate	Stainless Steel, Ball symbol, engraved through material for illumination, self adhesive. Engrageable metal nameplate sold separately. See www.doorbird.com/buy	Audio streaming	Two way full duplex
Keypad Module	12 keys, illuminated, configurable via App, e.g. individual PIN codes - Individual events (e.g. switch a relay, HTTP(S) request) - Individual schedules - Up to 100 PIN codes manageable - 30 most recent events viewable in history	NETWORK	
Weight	2040g	Ethernet	RS45 jack, PoE 802.3z Mode-A, 10/100 Base-T
Connectors	- RJ45, for LAN/PoE - 1-bistable latching relay, max. 2x 24 V DC / AC, 1 Ampere, e.g. for electric door opener - 1-bistable latching relay, 42, max. 24 V DC / AC, 1 Ampere, e.g. for electric door opener - External input for external door opener button - 15 V DC input 1, 1 max. 15 W - Bellring can be expanded / detached with Doorbird iD Door Controller	Supported protocols	HTTP, Telnet, SSH/TLS, Bonjour, DNS, RTP, RTSP, TCP, UDP, ICMP, DHCP, DHCPv6, SIP, SIP DMF, SIP (RFC 2833), SIP INFO (RFC 2976), STMP
Weather-proof	Yes, IP65	MOTION SENSOR	
Approvals	IP65, CE, FCC, IC, RoHS, IEC, REACH, RoHS EN 62321, RoHS EN 62311	Type	Active
Dimensions	350.5 x 131 x 45.6 mm (H x W x D) 13.84 x 5.16 x 1.85 in (H x W x D)	Detection angle	54° (H) 70° (V)
Operating conditions	-25 to +55 °C / -15 to 131 °F Humidity: 10 to 95 % RH (non condensing)	Range	1 – 10 m (3.3 – 32.9 ft) depends on environment, configurable in 1 m (3.3 ft) steps
Scope of delivery	1x Main Electrical Unit 1x Front panel 1x Nameplate for 1 call button, stainless steel, ball symbol 1x Flush-mounting housing (backbox) 1x Power supply unit (main unit is not connected with four country specific outlet adapters (110 – 240 V AC to 15 V DC) 1x RFID key fob 1x Screwdriver 1x Quickstart guide with Digital Passport 1x Installation manual 1x Small parts	Technology	43 based on multiple integrated sensors and algorithms, e.g. Radio Frequency (RFID)
Warranty	see www.doorbird.com/warranty	Configuration	Via App, e.g. - Range (1 – 10 m / 3.3 – 32.9 ft) - Movement detection (coming, leaving, both) - Individual events (e.g. switch a relay, push notification, SIP call [audio/video], HTTP(S) notification) - Individual schedules
CURRENT STATE		RFID	
System requirements	Internet: High-Speed Landline/Broadband Internet connection, DSL, cable or fiber optic, no socks or proxy server Network: Ethernet Network, with DHCP Cables: Cables should be at a min. length of 145 cm (57 in). Before the installation please determine your optimal installation height.	Type	Active Reader Passive Tag (ARPT) system
Recommended installation height		Standard	ISO/IEC 18090-2:2009 Part 2, EMI6100, EMI4102
		Frequency	125 KHz
		Range	0 - 5 cm, depends on environment
		Internal	RFID key fobs, sold separately, see www.doorbird.com/buy
		Compatible Transponder	Up to 100 tags manageable Via App, e.g. - Tag (add, delete) - Individual events (e.g. switch a relay, push notification, SIP call [audio/video], HTTP(S) notification) - Individual schedules - RFID history available for 60 minutes in the app
		Configuration	
		RFID key fob	125 KHz
		Sensor	2x CA, can be disabled
		Third-Party Integration (Doorbird Connect)	
		Partner integrations	see www.doorbird.com/connect
		API	see www.doorbird.com/api
		Simultaneous video streams	One, for event-based and continuous recording
		Optional Accessories	
		Sold separately	see www.doorbird.com/buy
		Special remarks:	Assembly requires professional skills or a technician.

PEDESTRIAN VIDEO INTERCOM	A
---------------------------	---

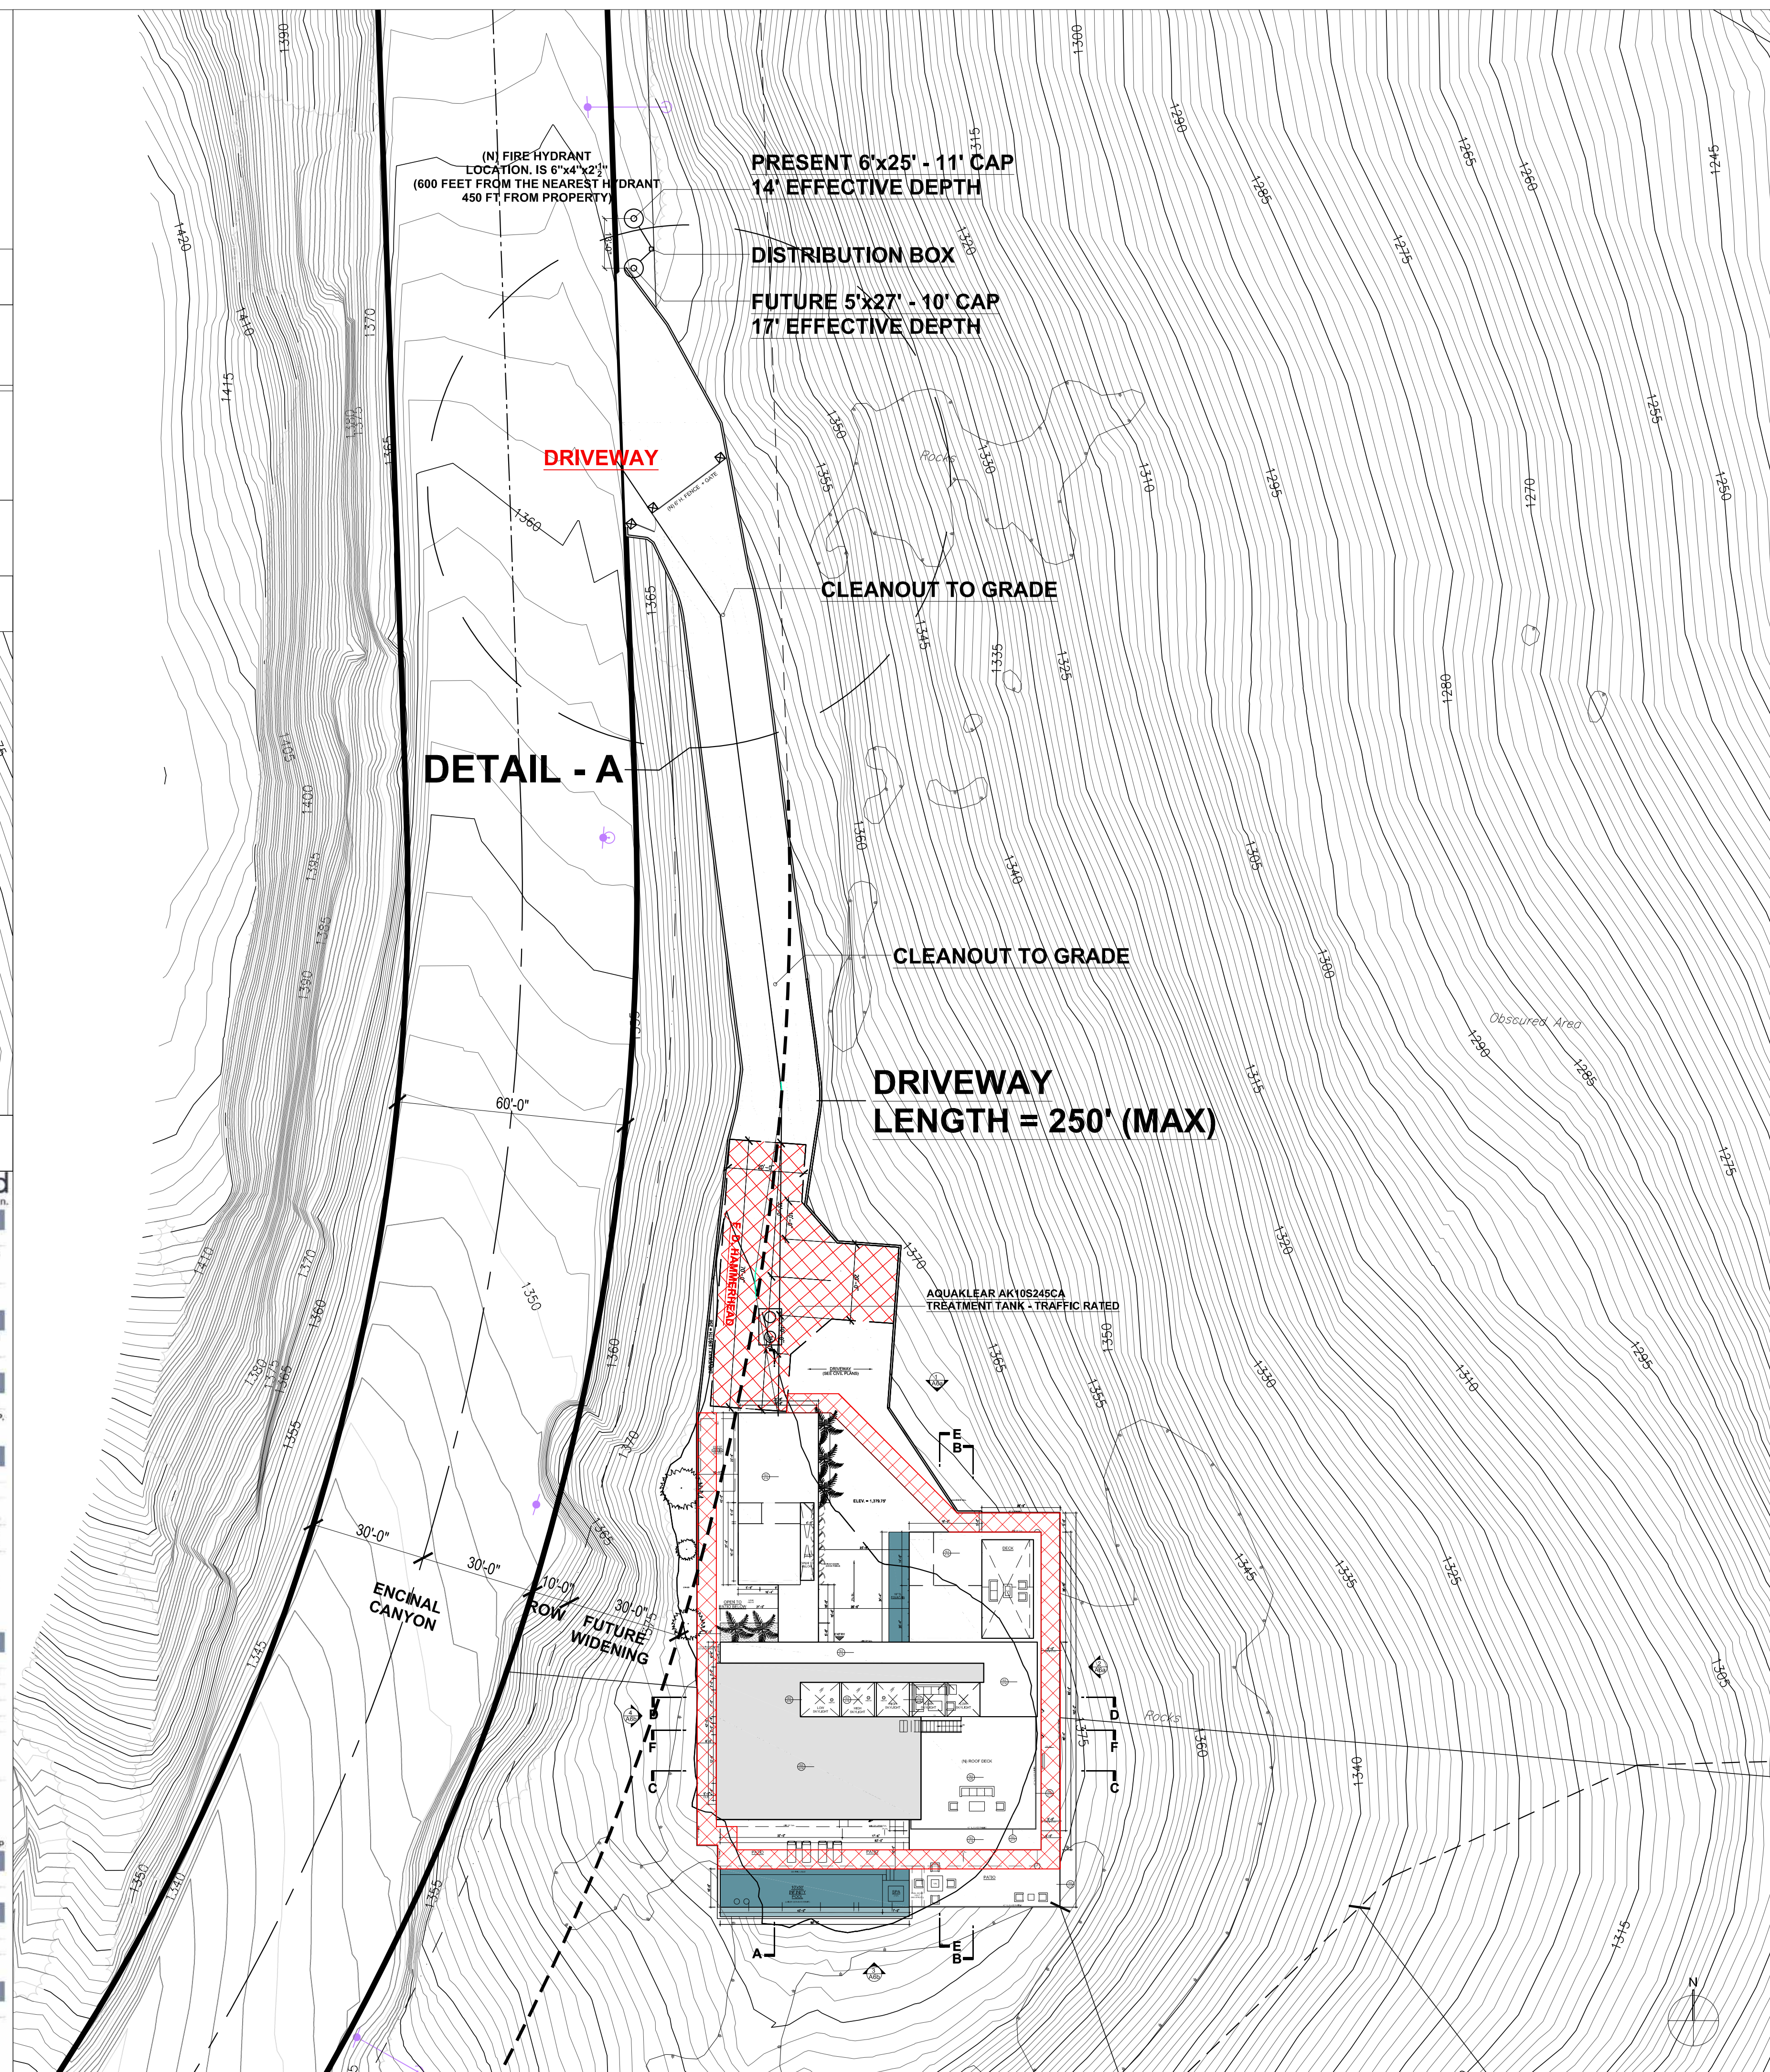

ENTRY GATE - SITE FLOOR PLAN

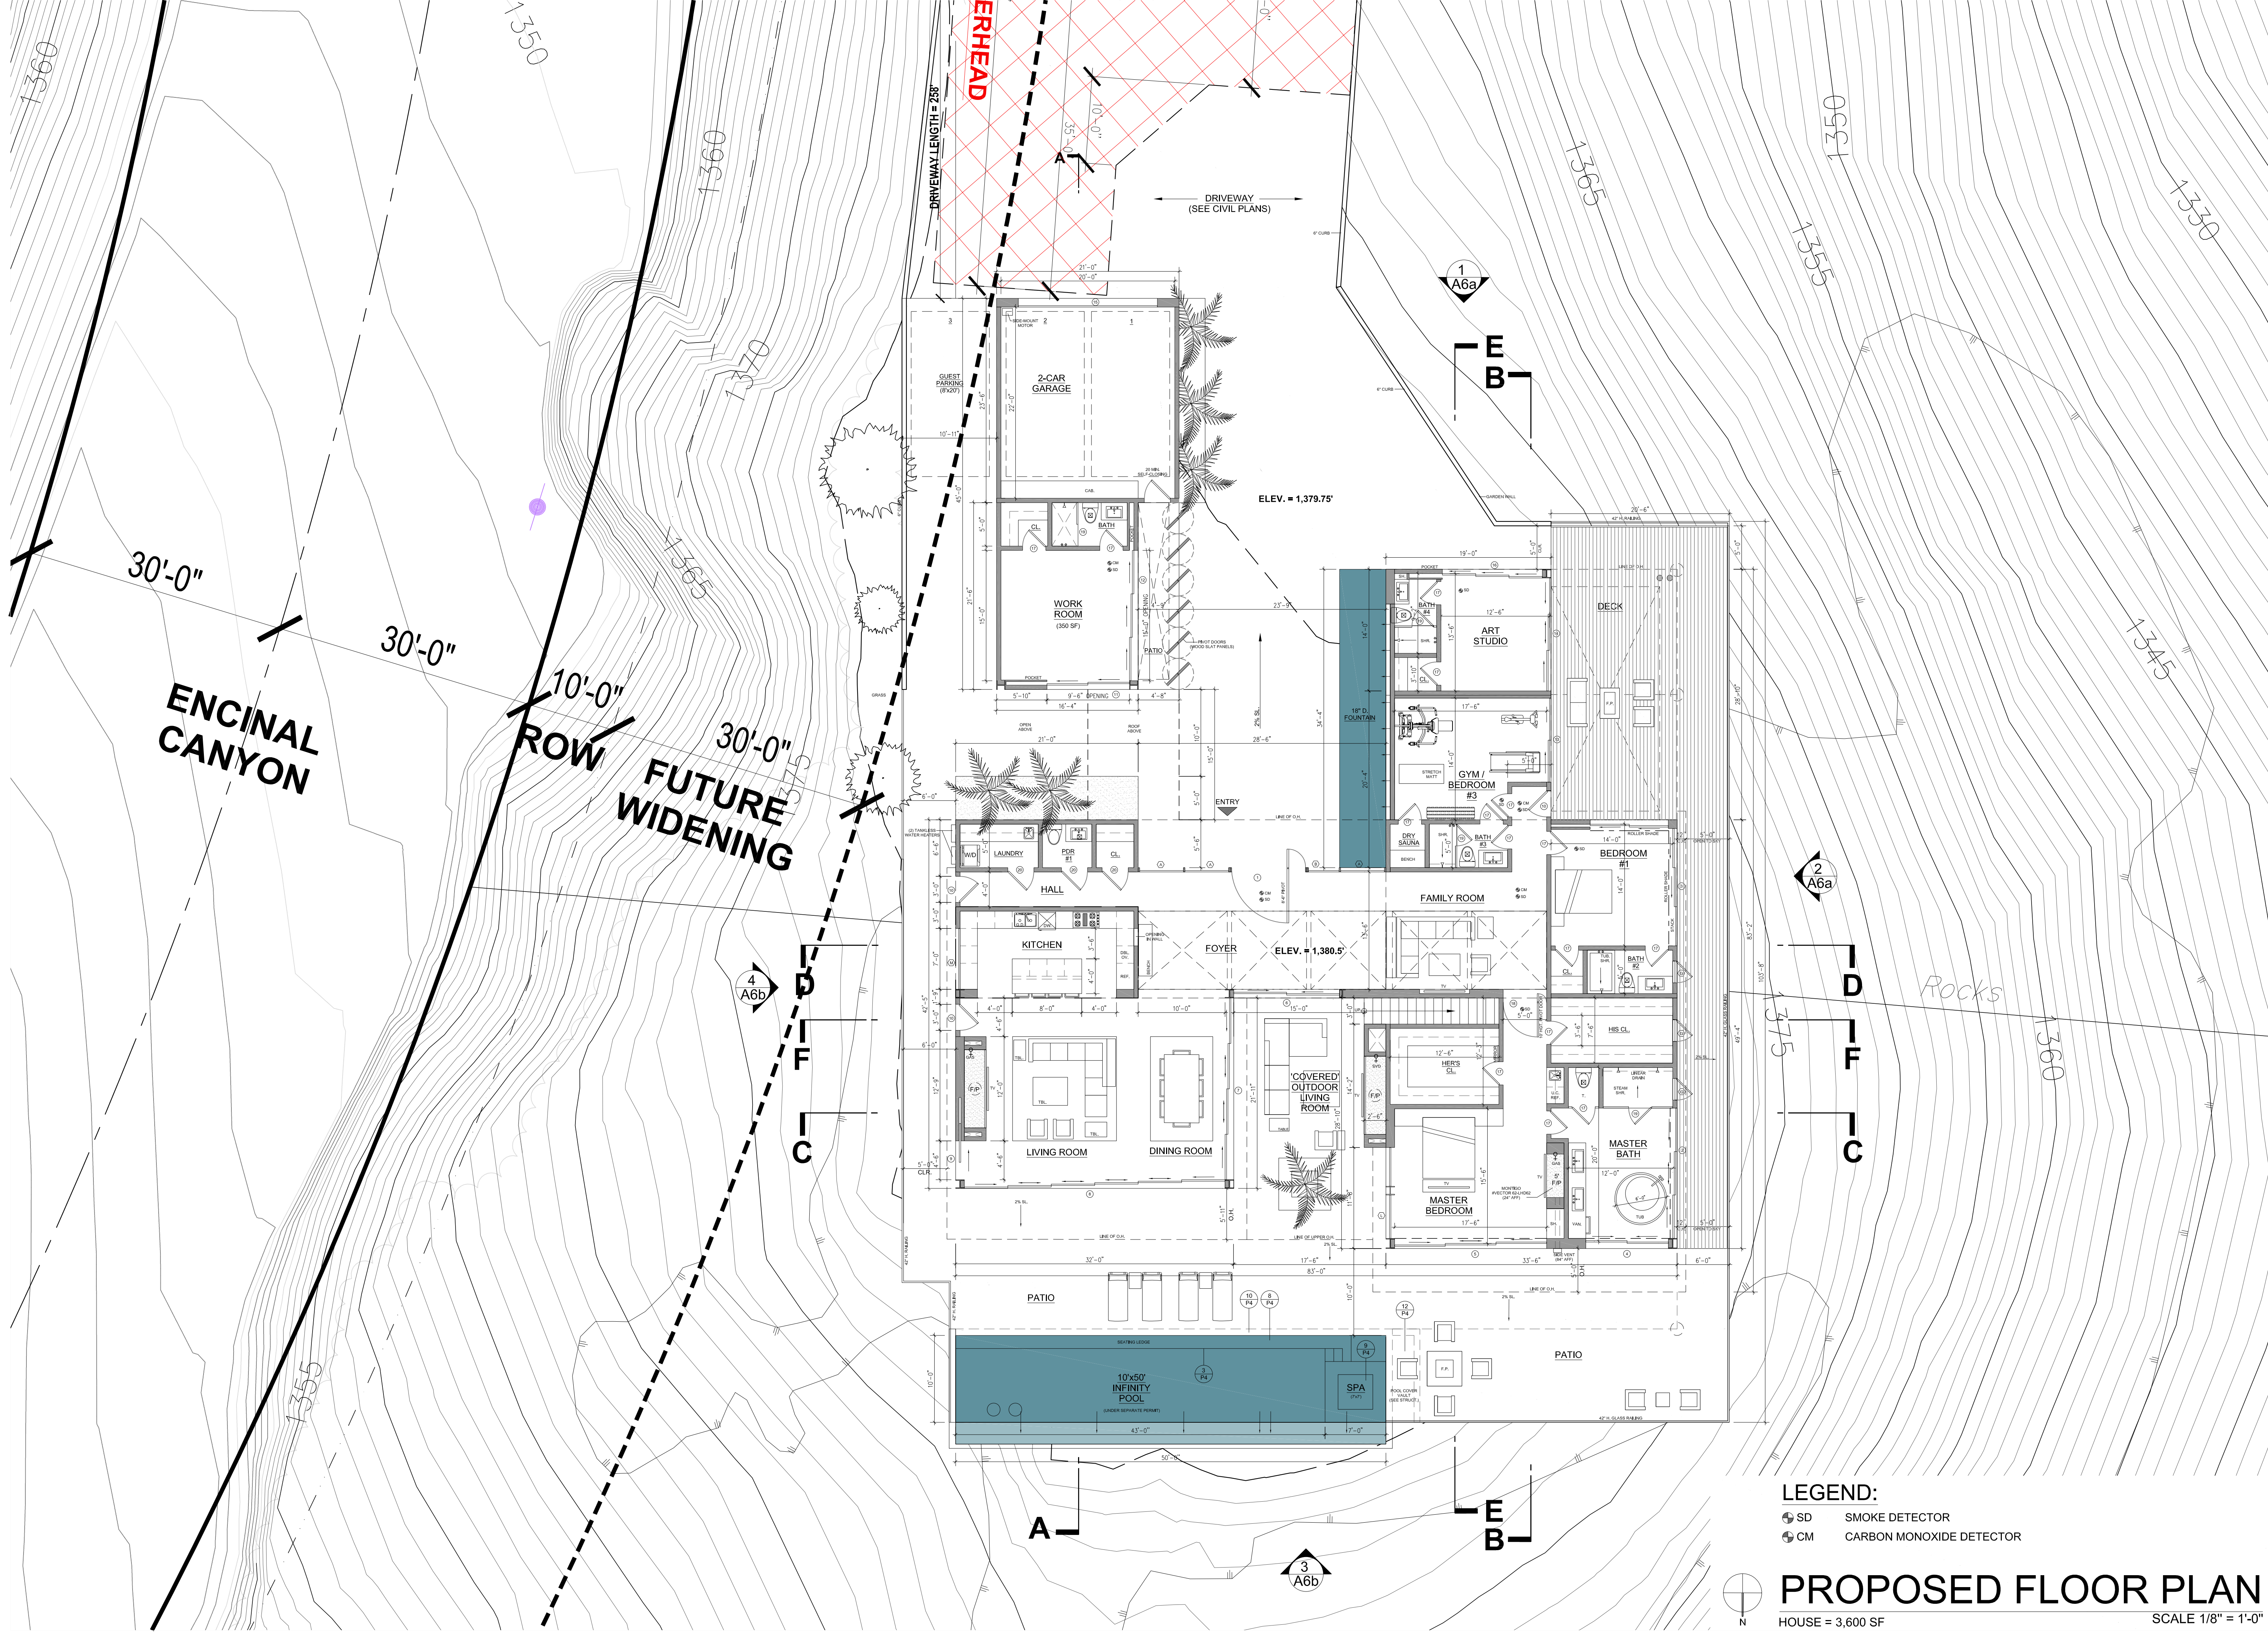

- LEGEND:
- SD SMOKE DETECTOR
 - CM CARBON MONOXIDE DETECTOR

PROPOSED FLOOR PLAN

HOUSE = 3,600 SF
GARAGE = 440 SF
WORK ROOM = 350 SF

SCALE 1/8" = 1'-0"

BECKERMAN RESIDENCE
2570 ENCINAL CANYON ROAD
MALIBU, CA. 90265


DAY ARCHITECTURE

5965 Ramirez Canyon Road
Studio A
Malibu, CA. 90265
323 792 3336


REVISIONS:




Date: 10/21/22
Project Name:
Coordinator: J.D.
Drawn By:
Checked By:
Sheet Number:

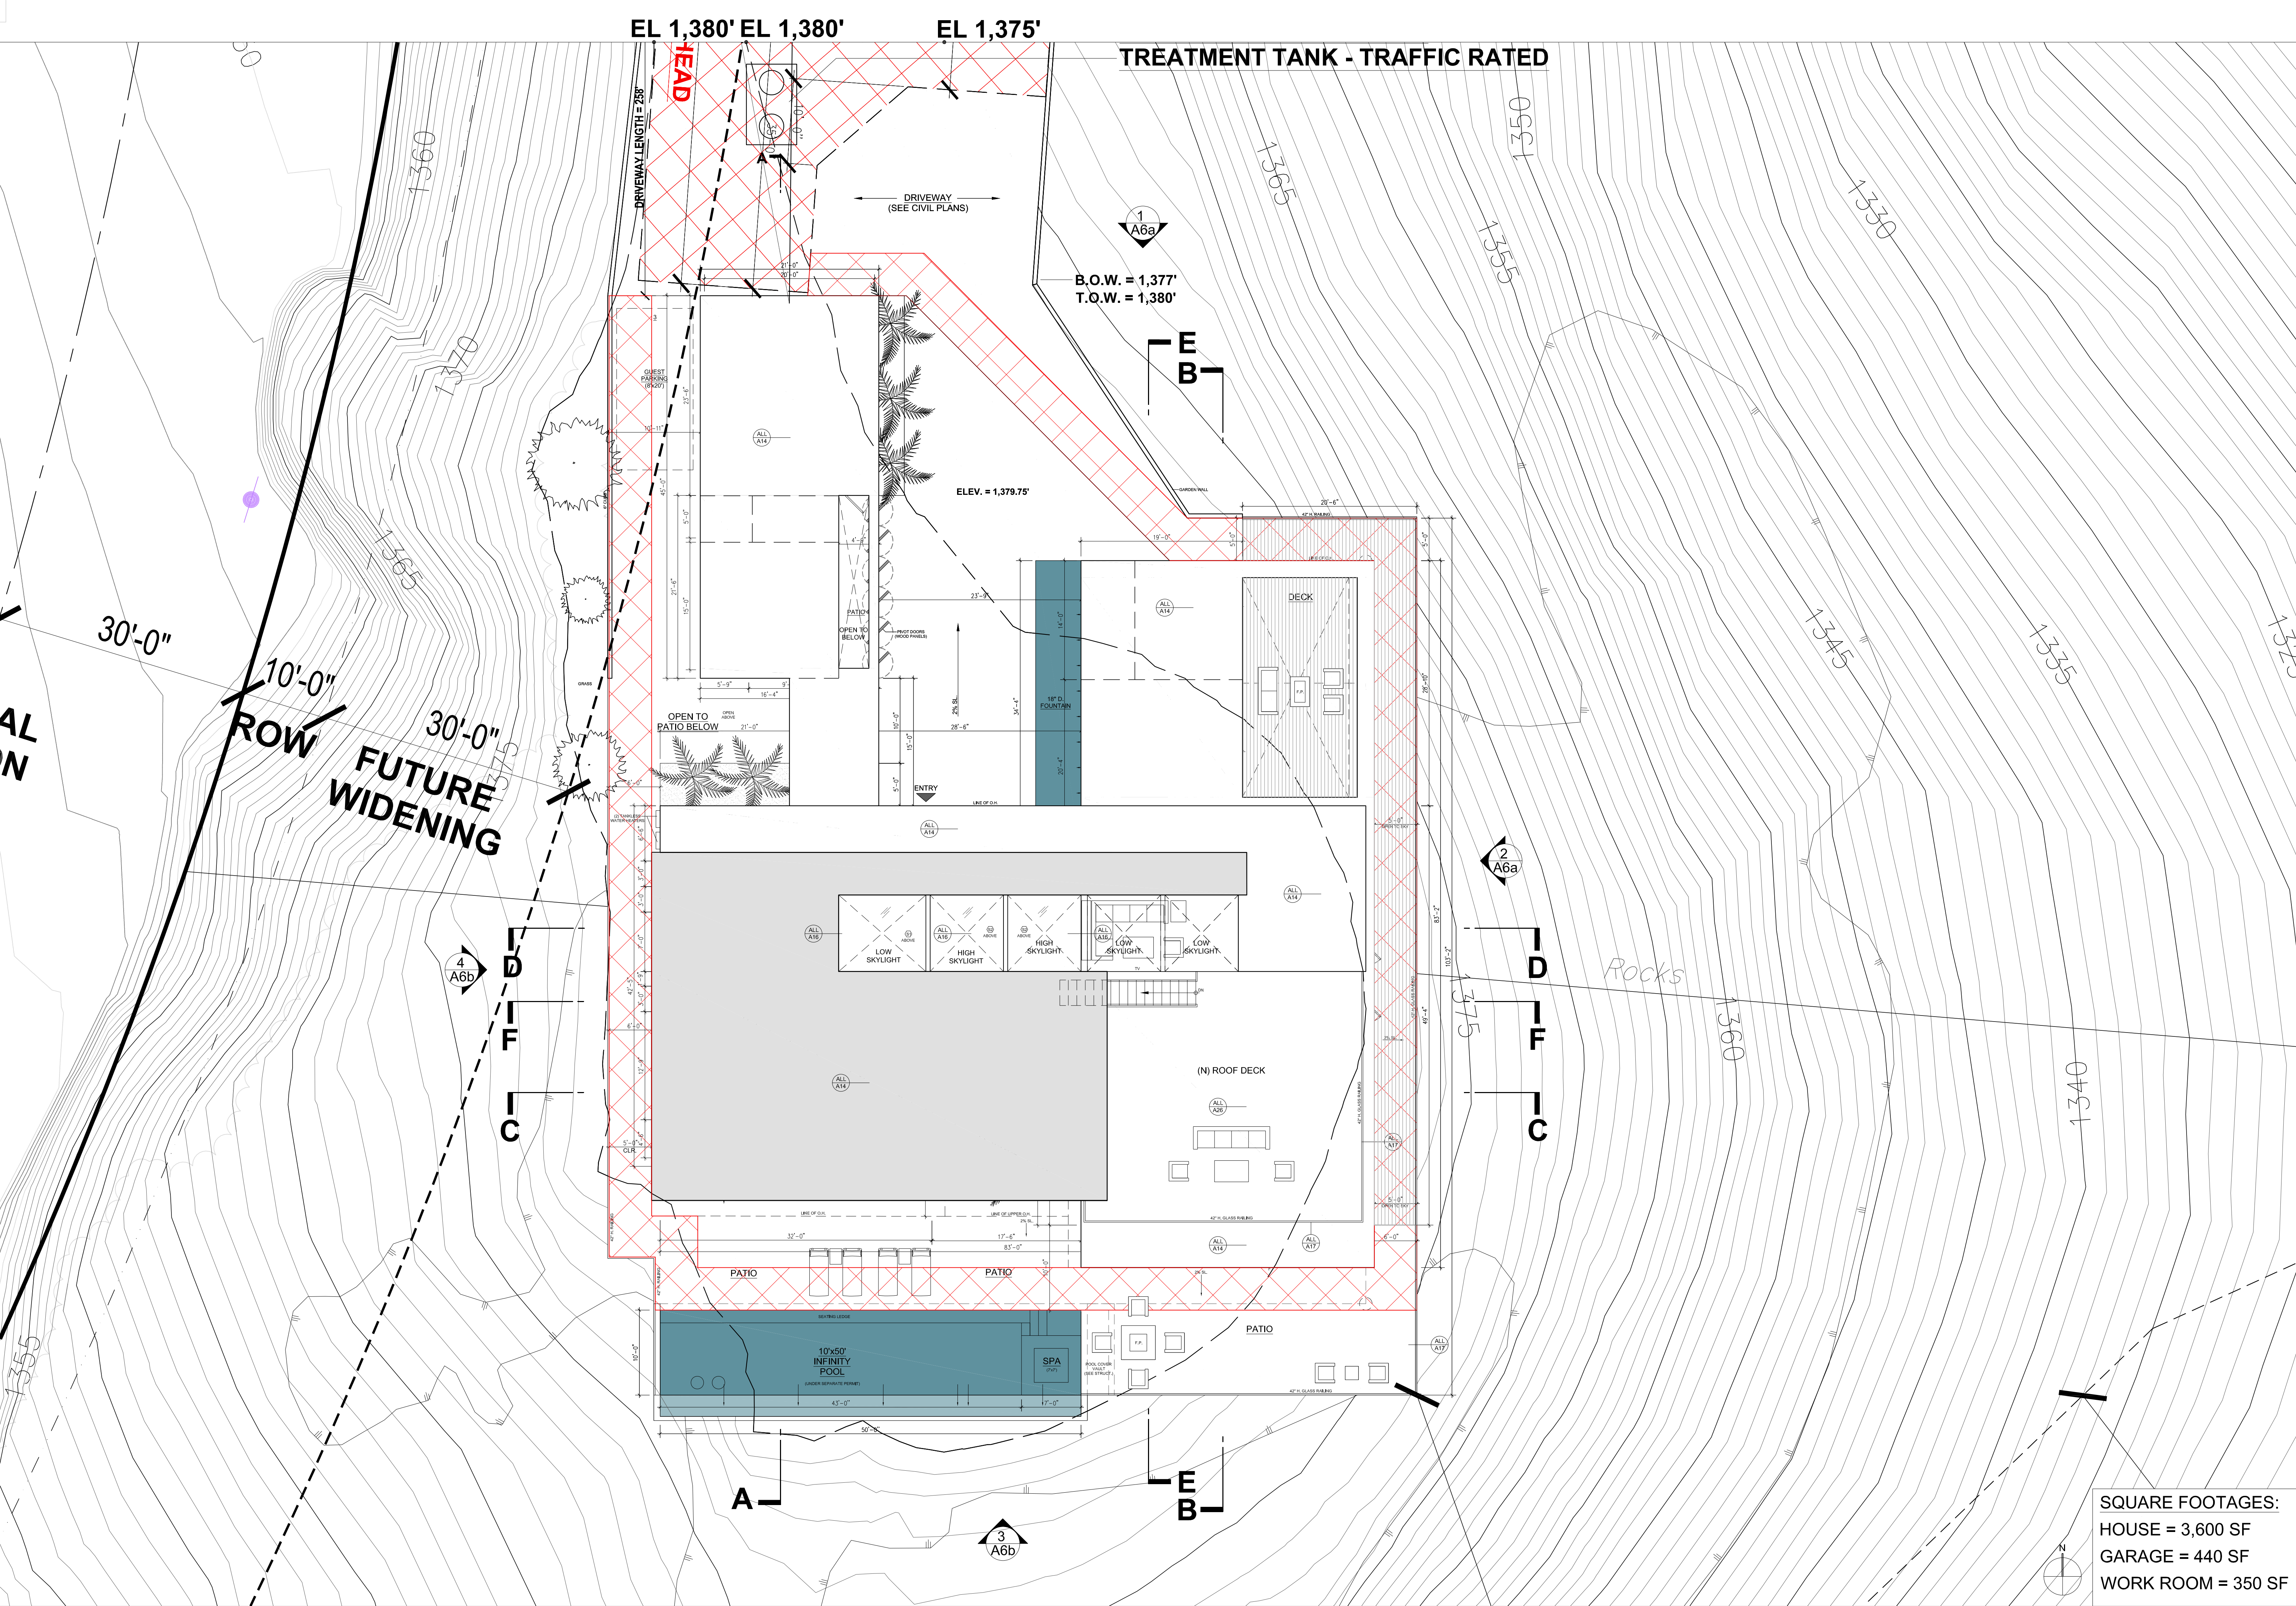

SQUARE FOOTAGES:
HOUSE = 3,600 SF
GARAGE = 440 SF
WORK ROOM = 350 SF

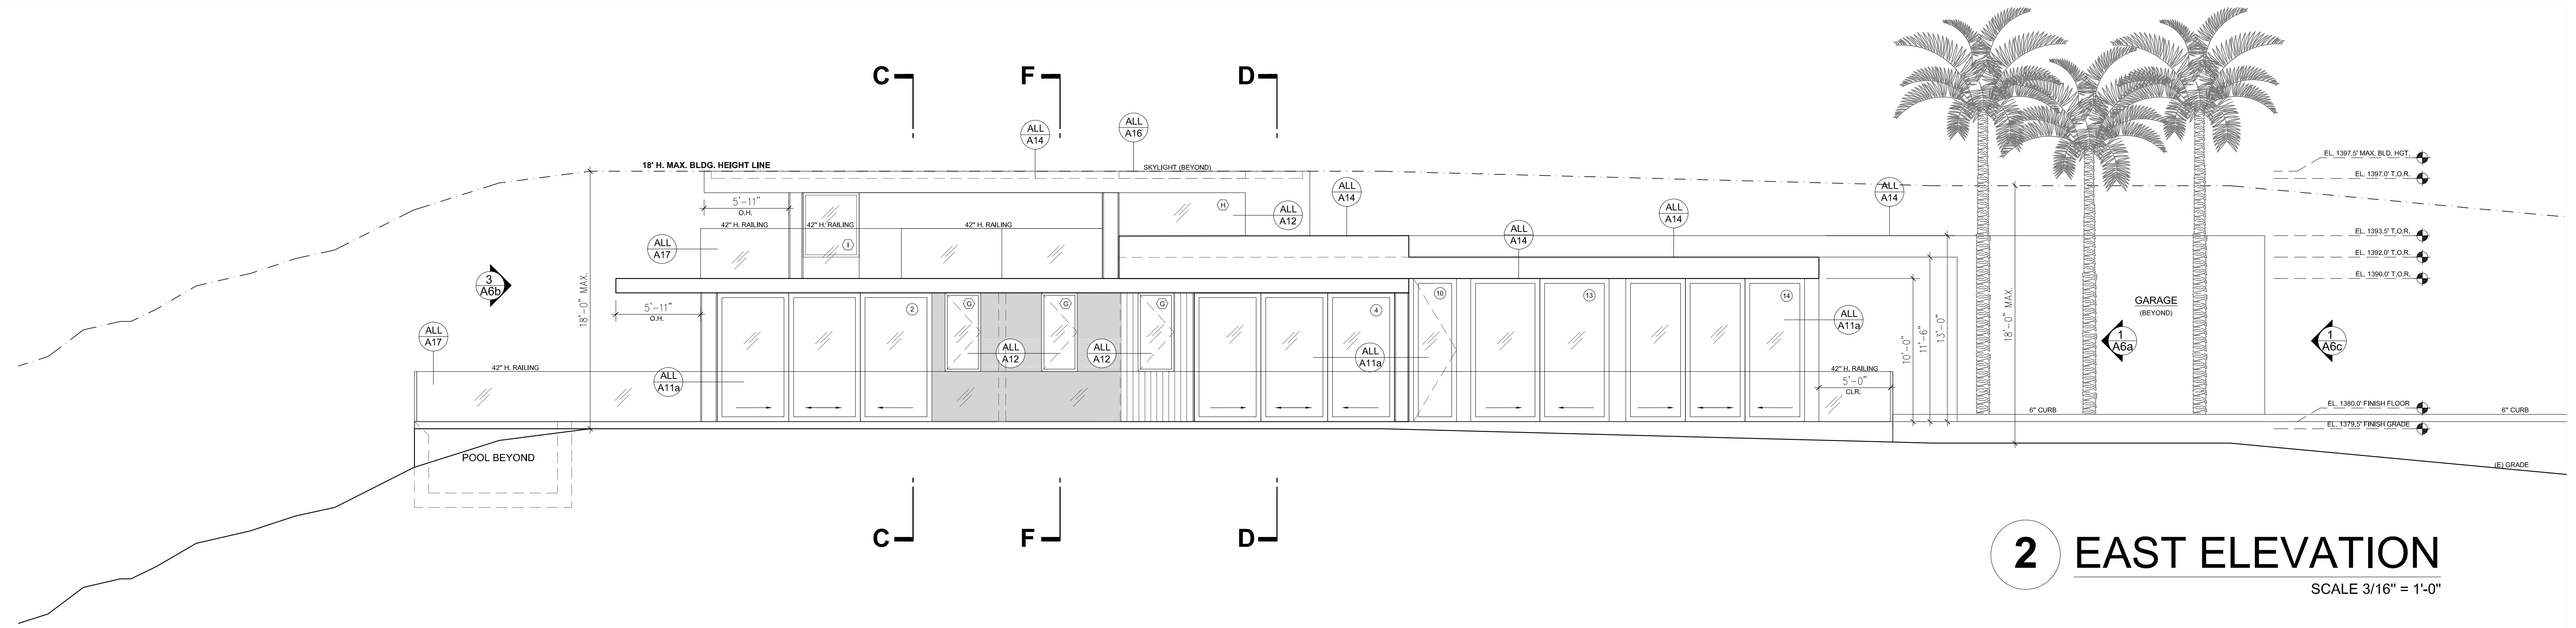


2 EAST ELEVATION
SCALE 3/16" = 1'-0"

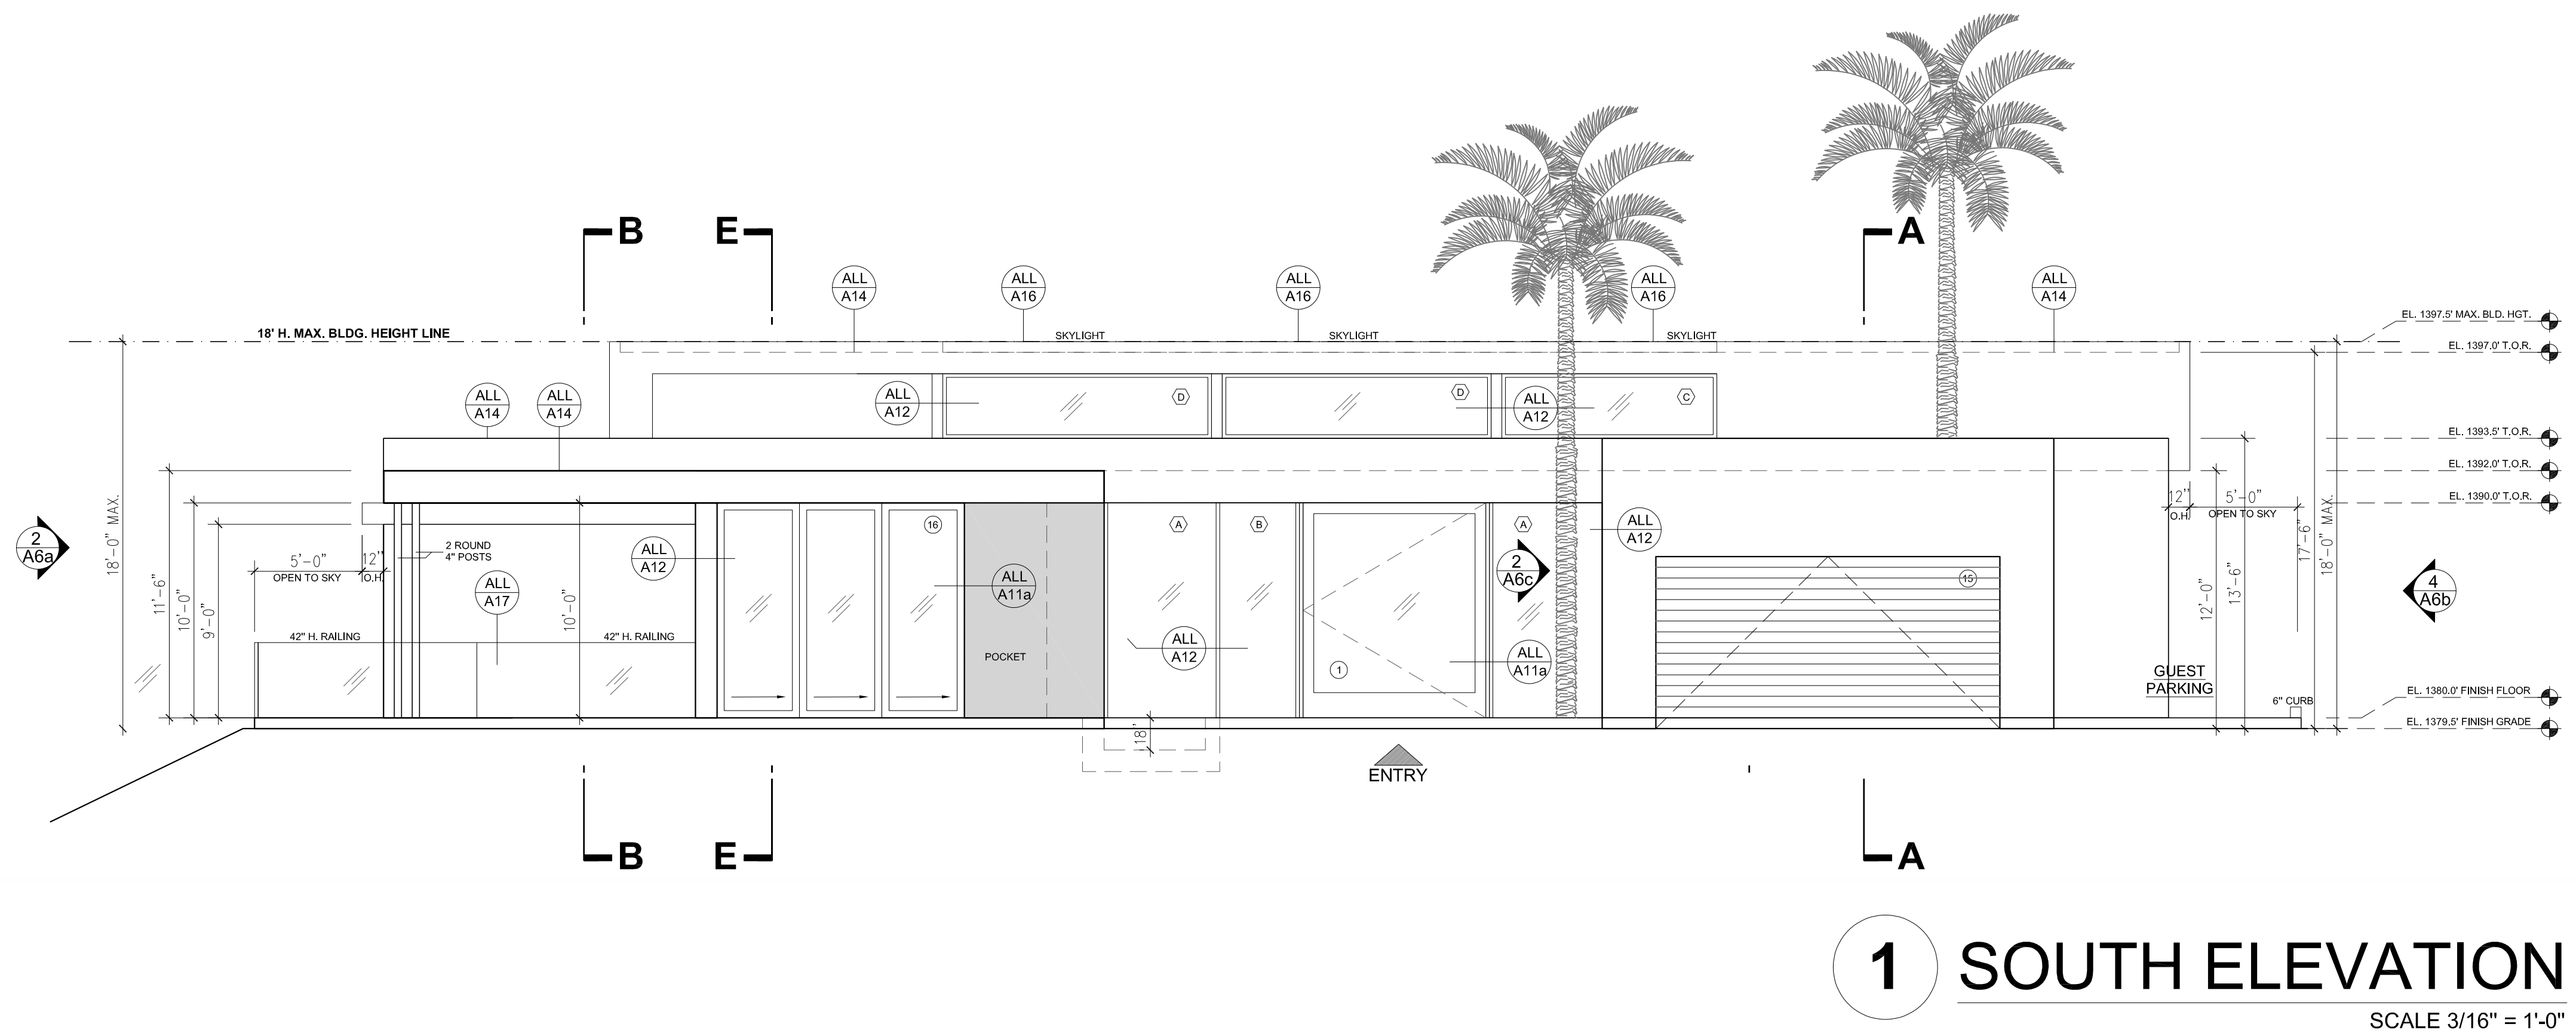


1 SOUTH ELEVATION
SCALE 3/16" = 1'-0"

PROPOSED ELEVATIONS

SCALE 3/16" = 1'-0"

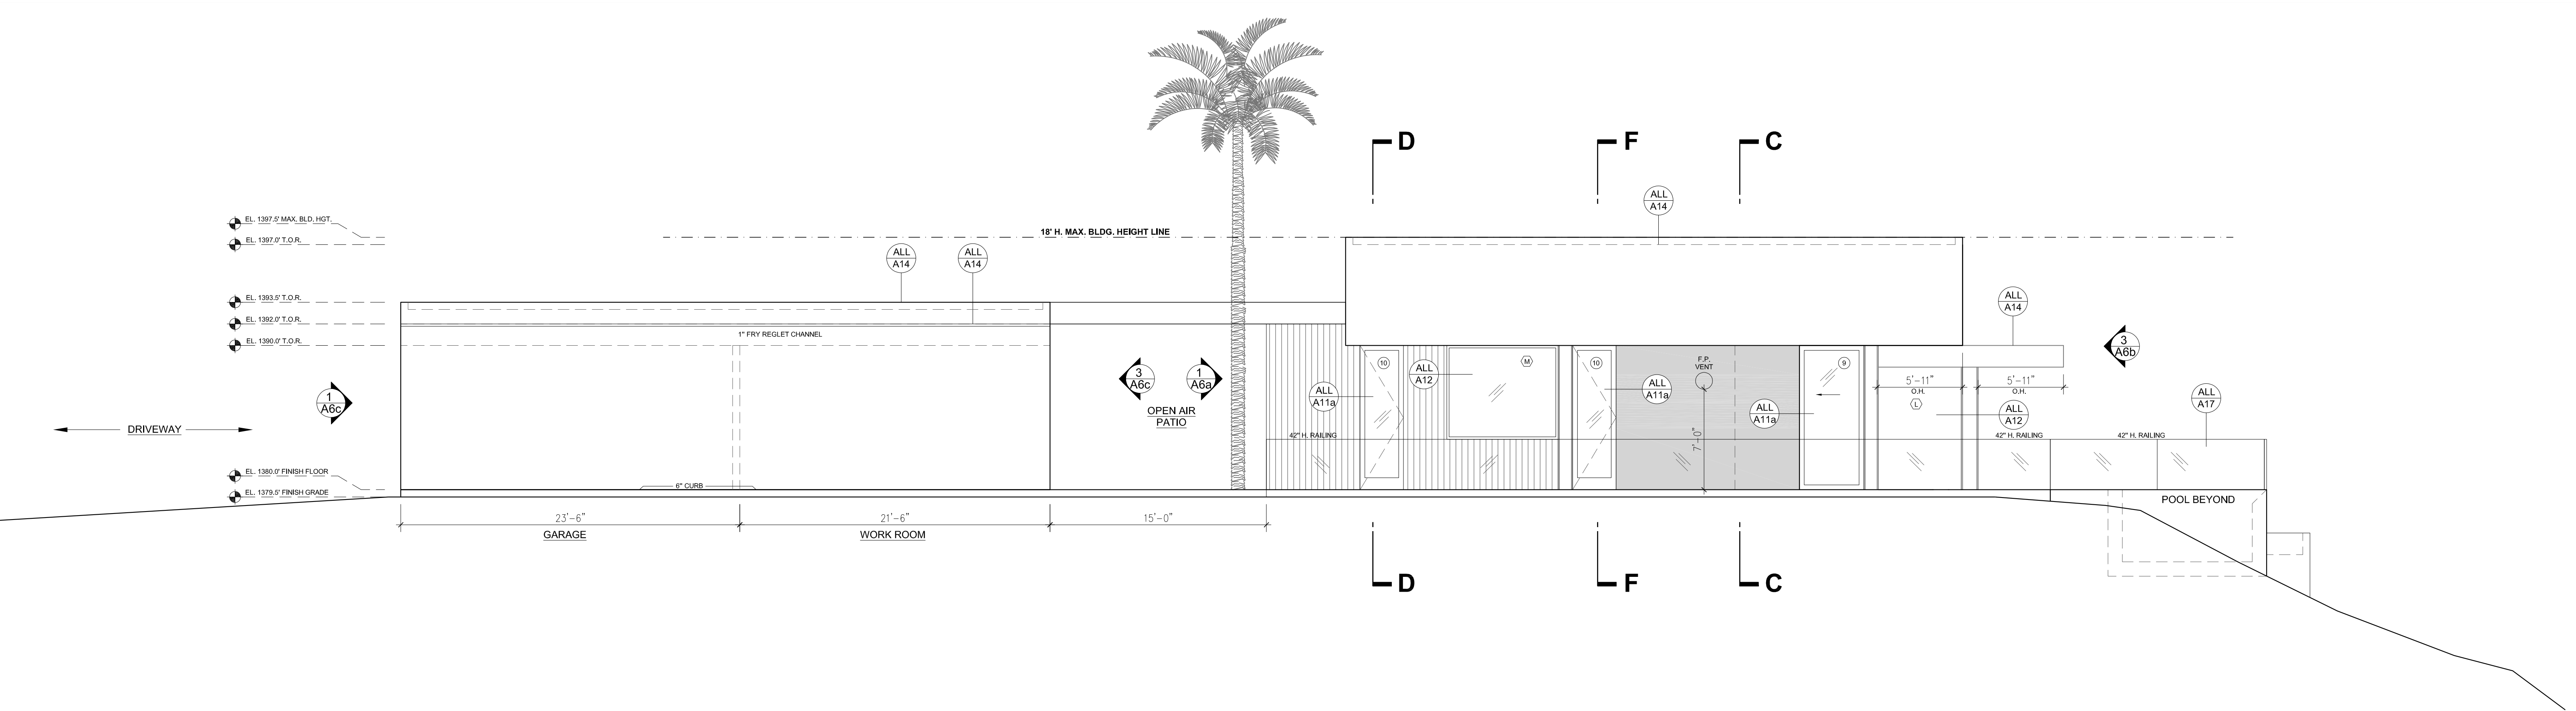


4 WEST ELEVATION
SCALE 3/16" = 1'-0"

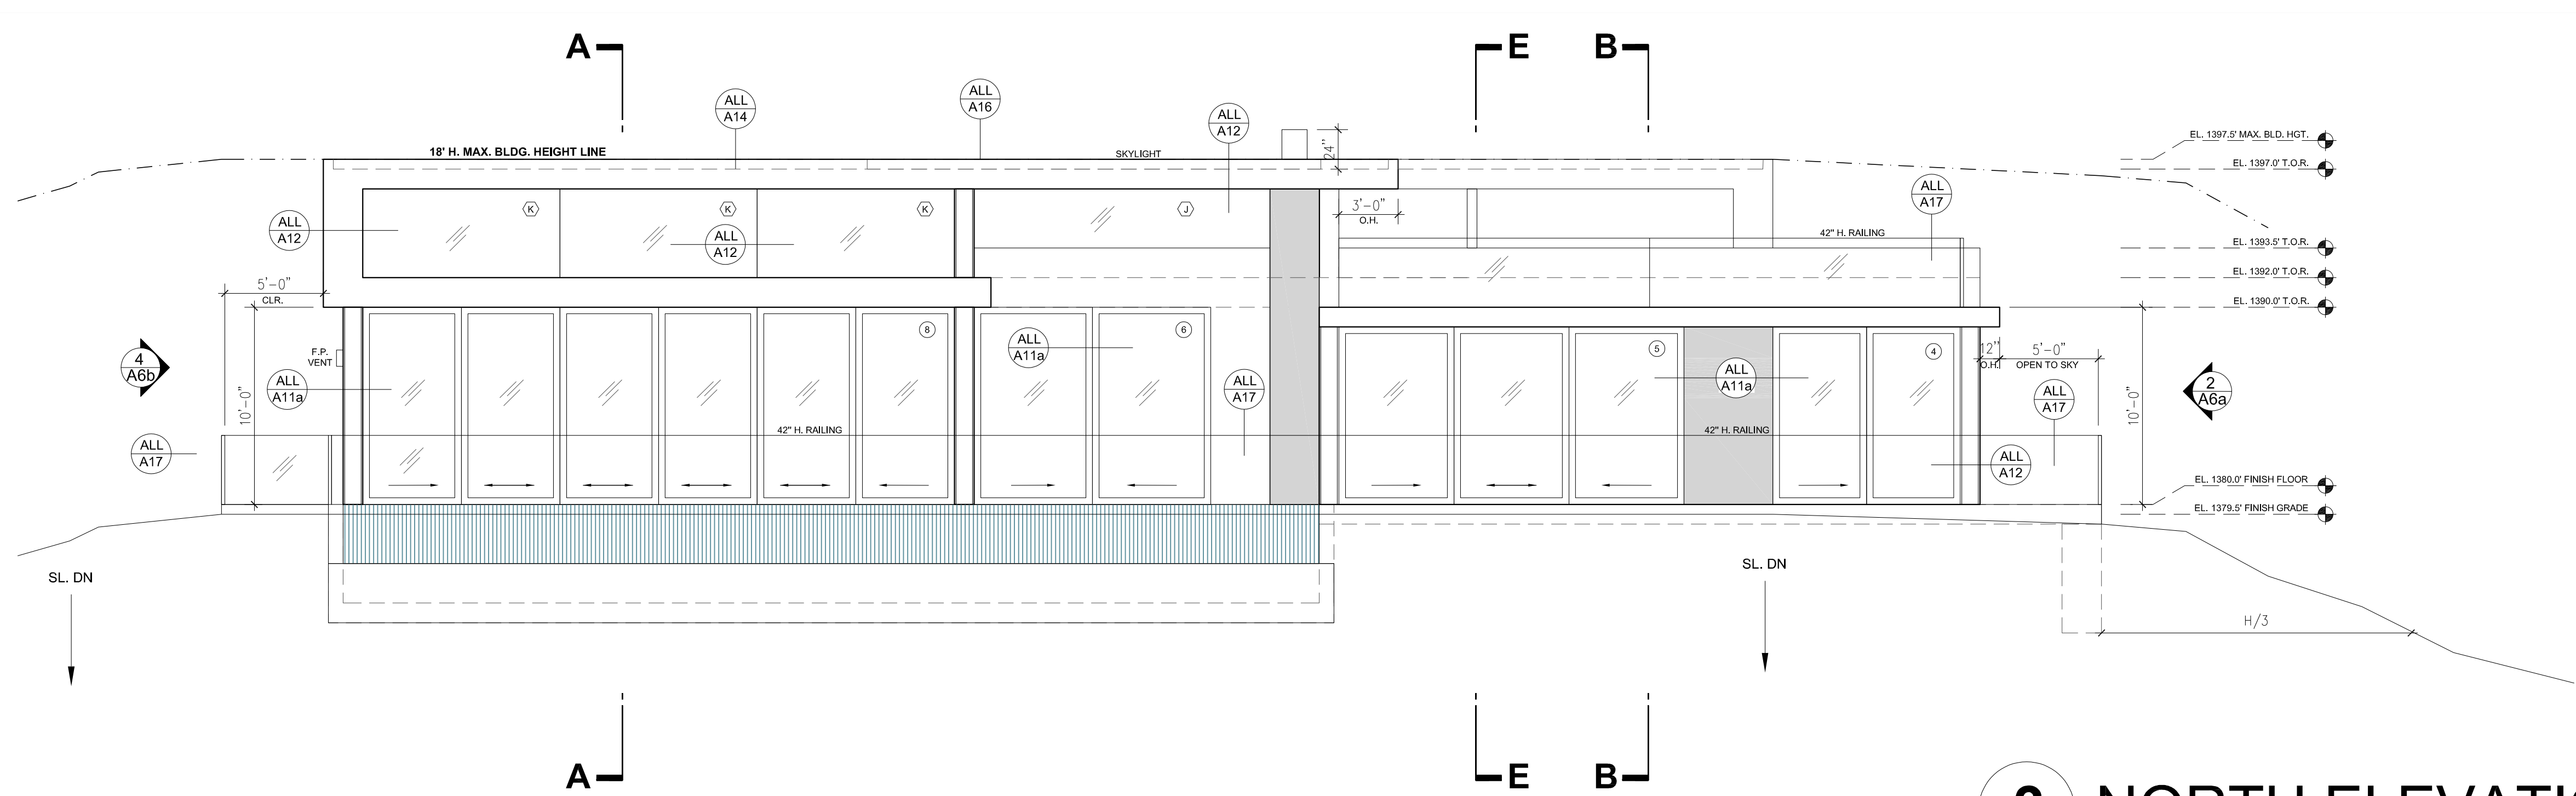


3 NORTH ELEVATION
SCALE 3/16" = 1'-0"

PROPOSED ELEVATIONS


SCALE 3/16" = 1'-0"

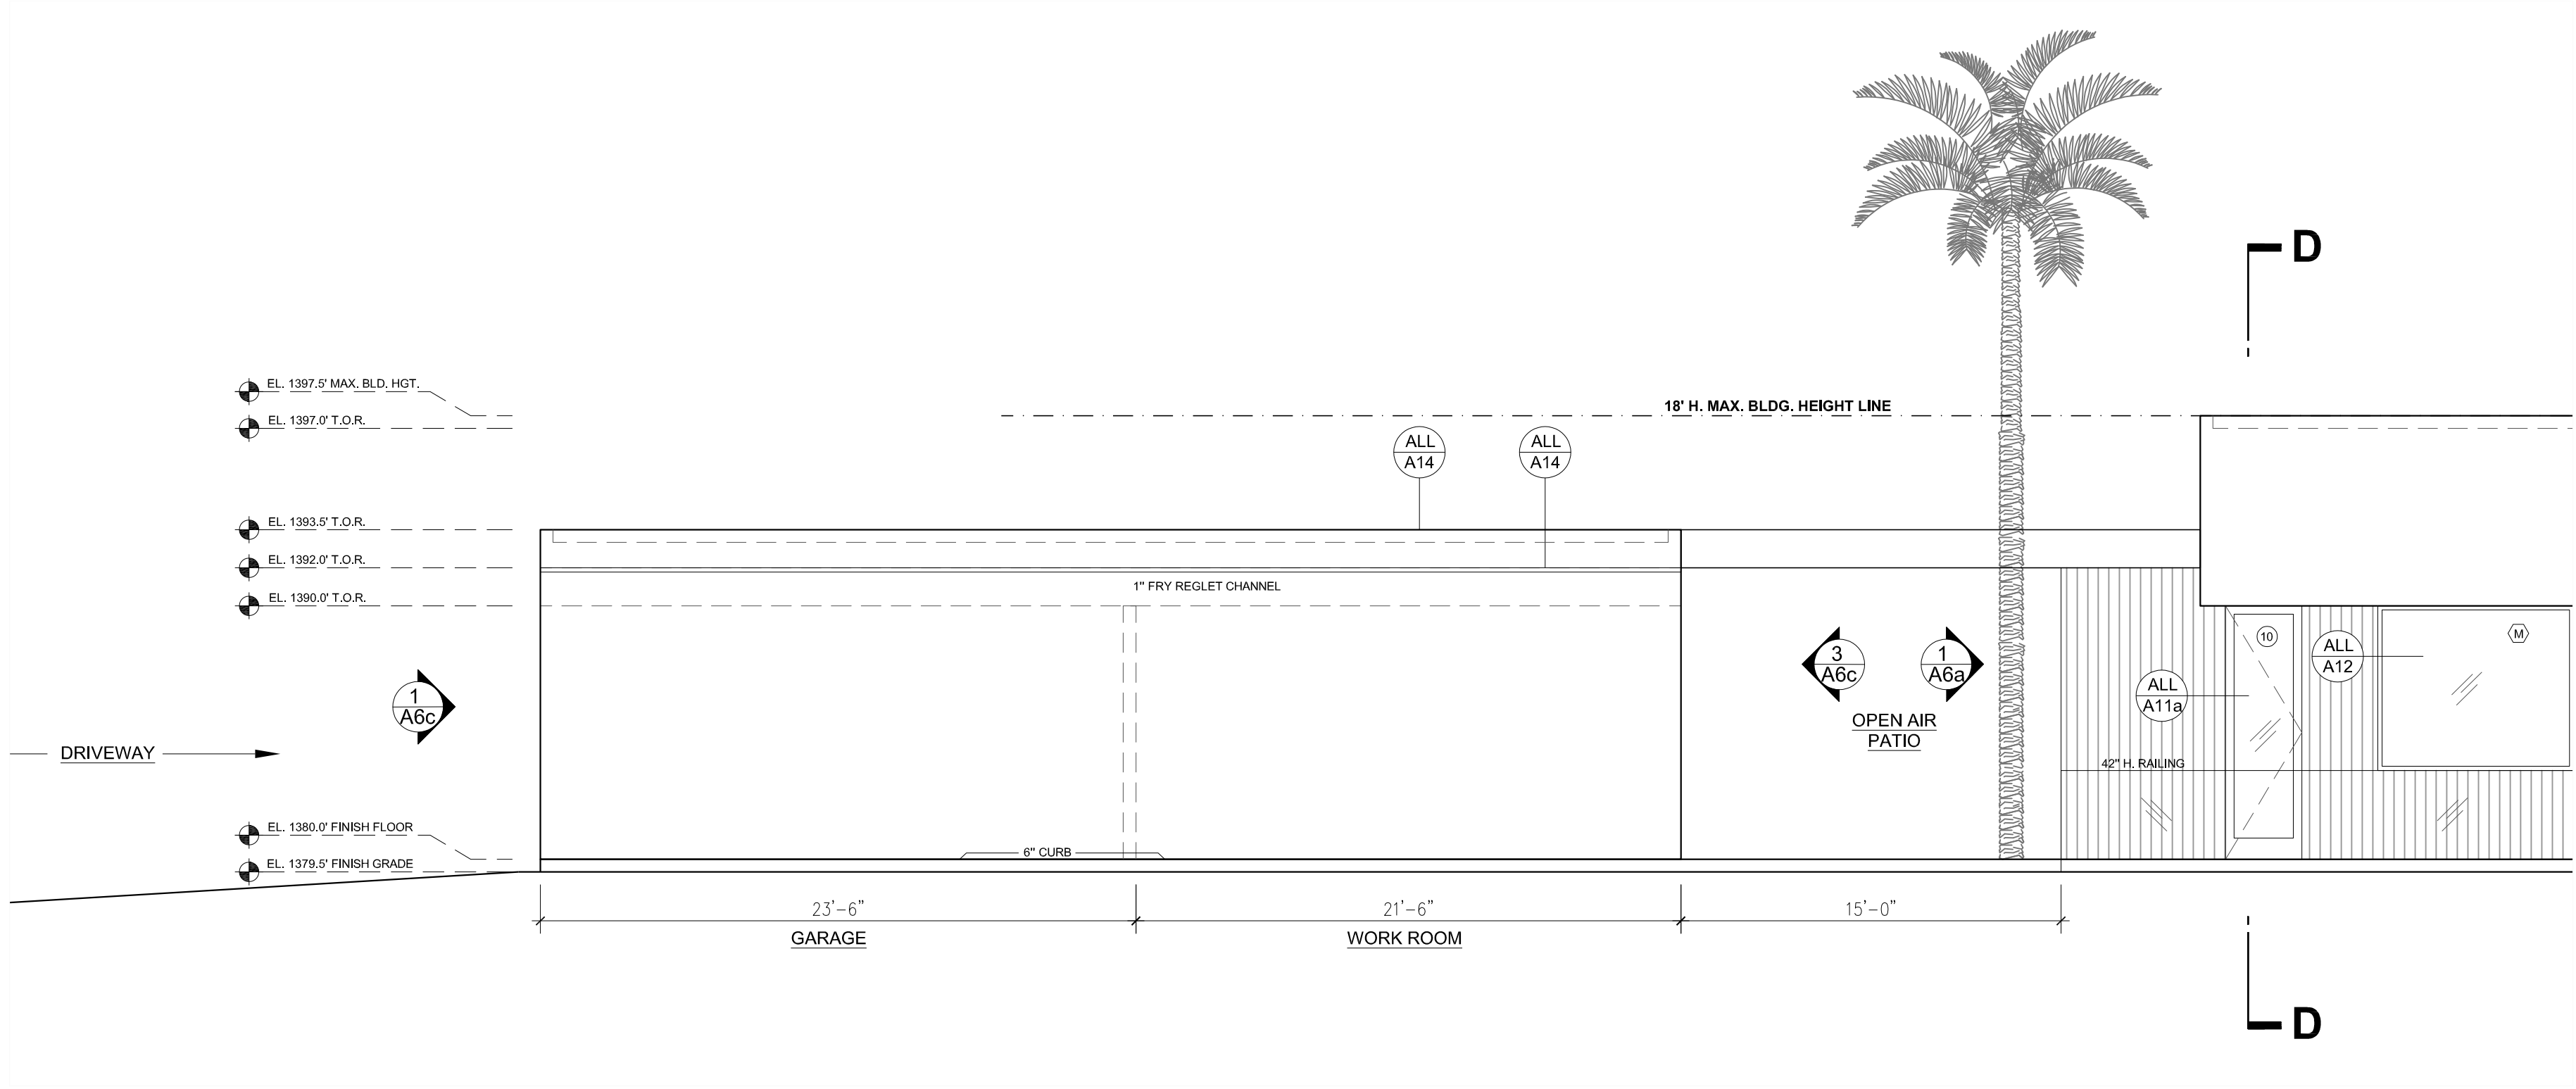


'GARAGE'
4 WEST ELEVATION
SCALE 3/16" = 1'-0"

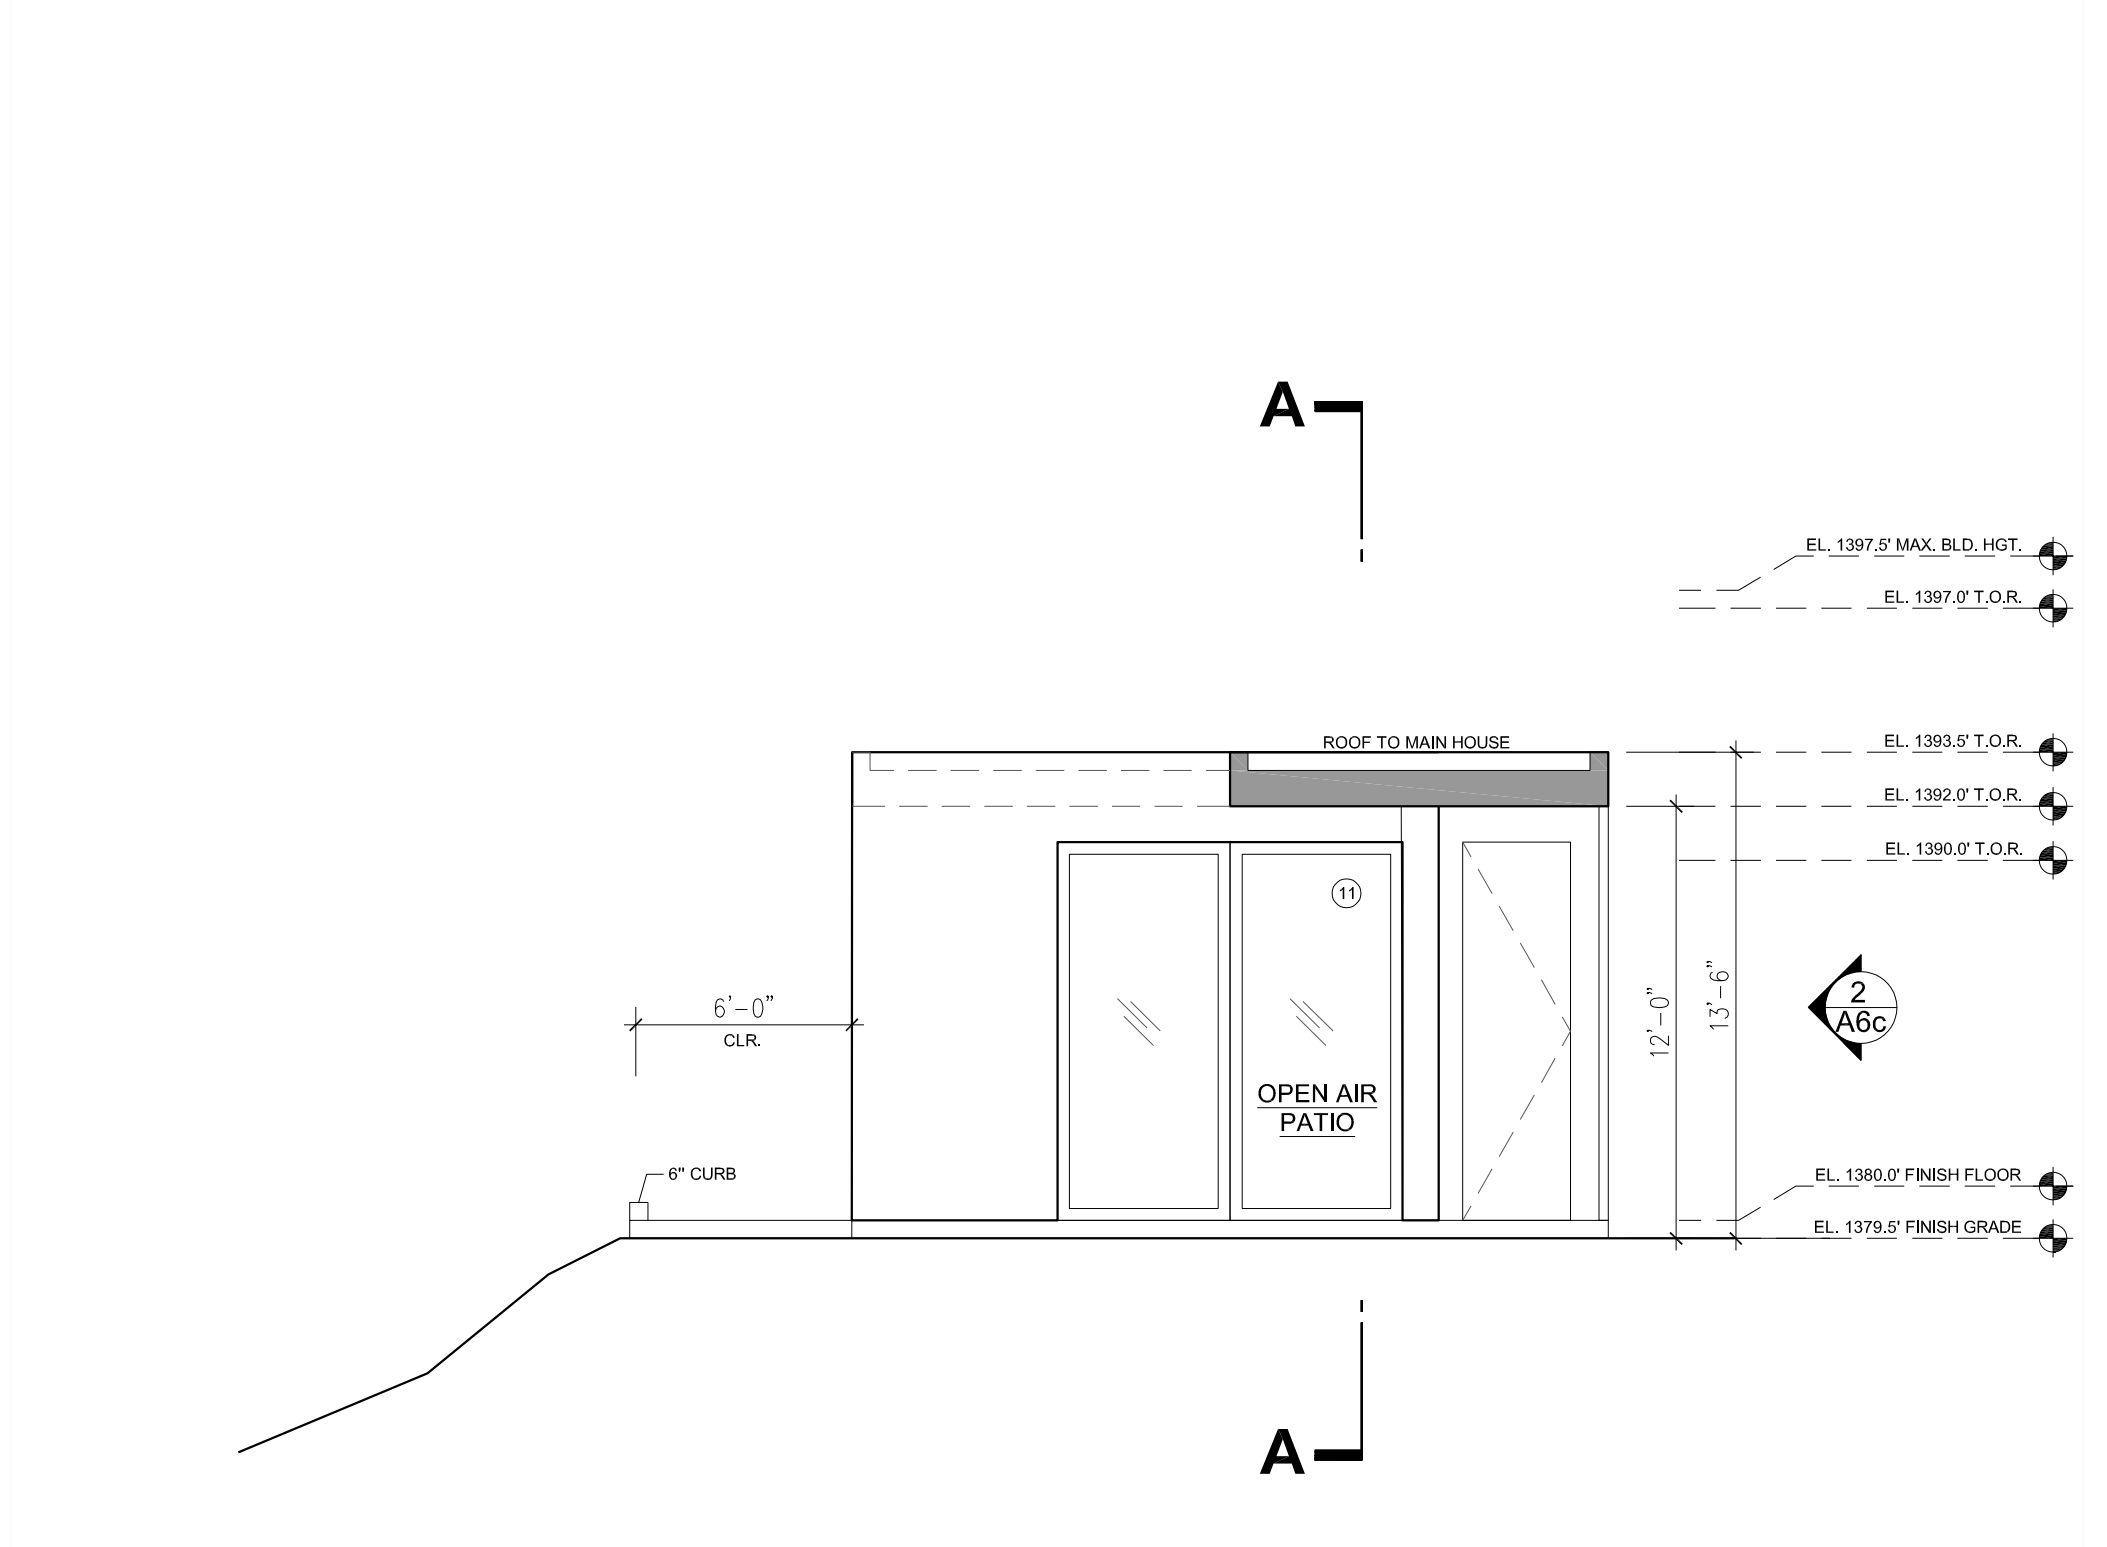

'GARAGE'
3 SOUTH ELEVATION
SCALE 3/16" = 1'-0"

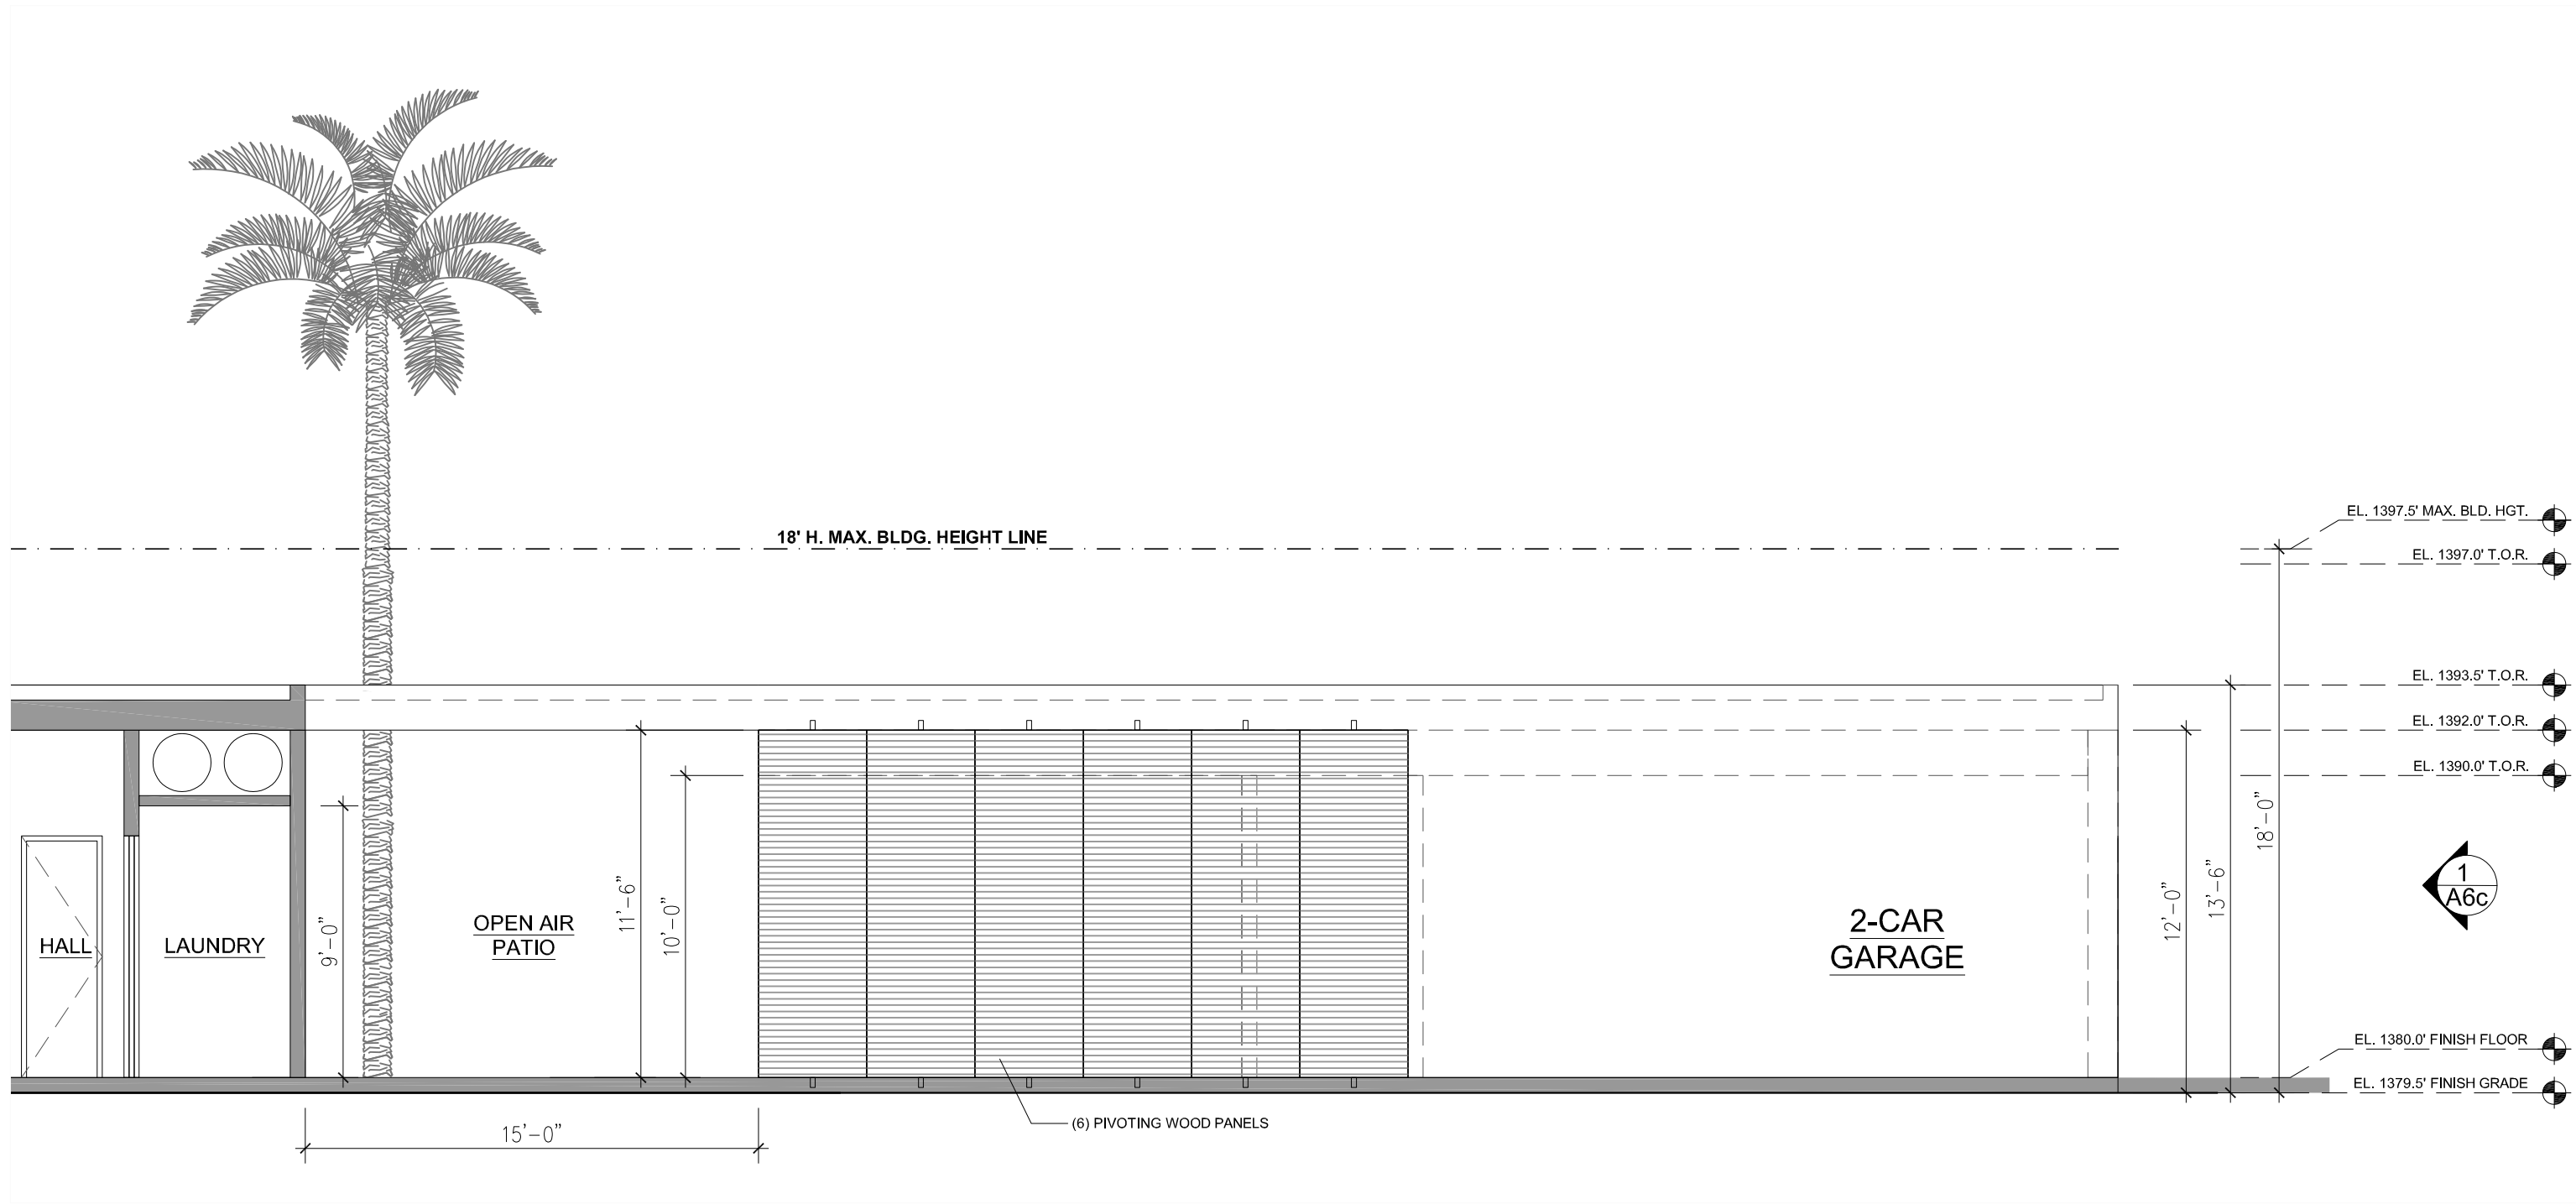


'GARAGE'
2 EAST ELEVATION
SCALE 3/16" = 1'-0"

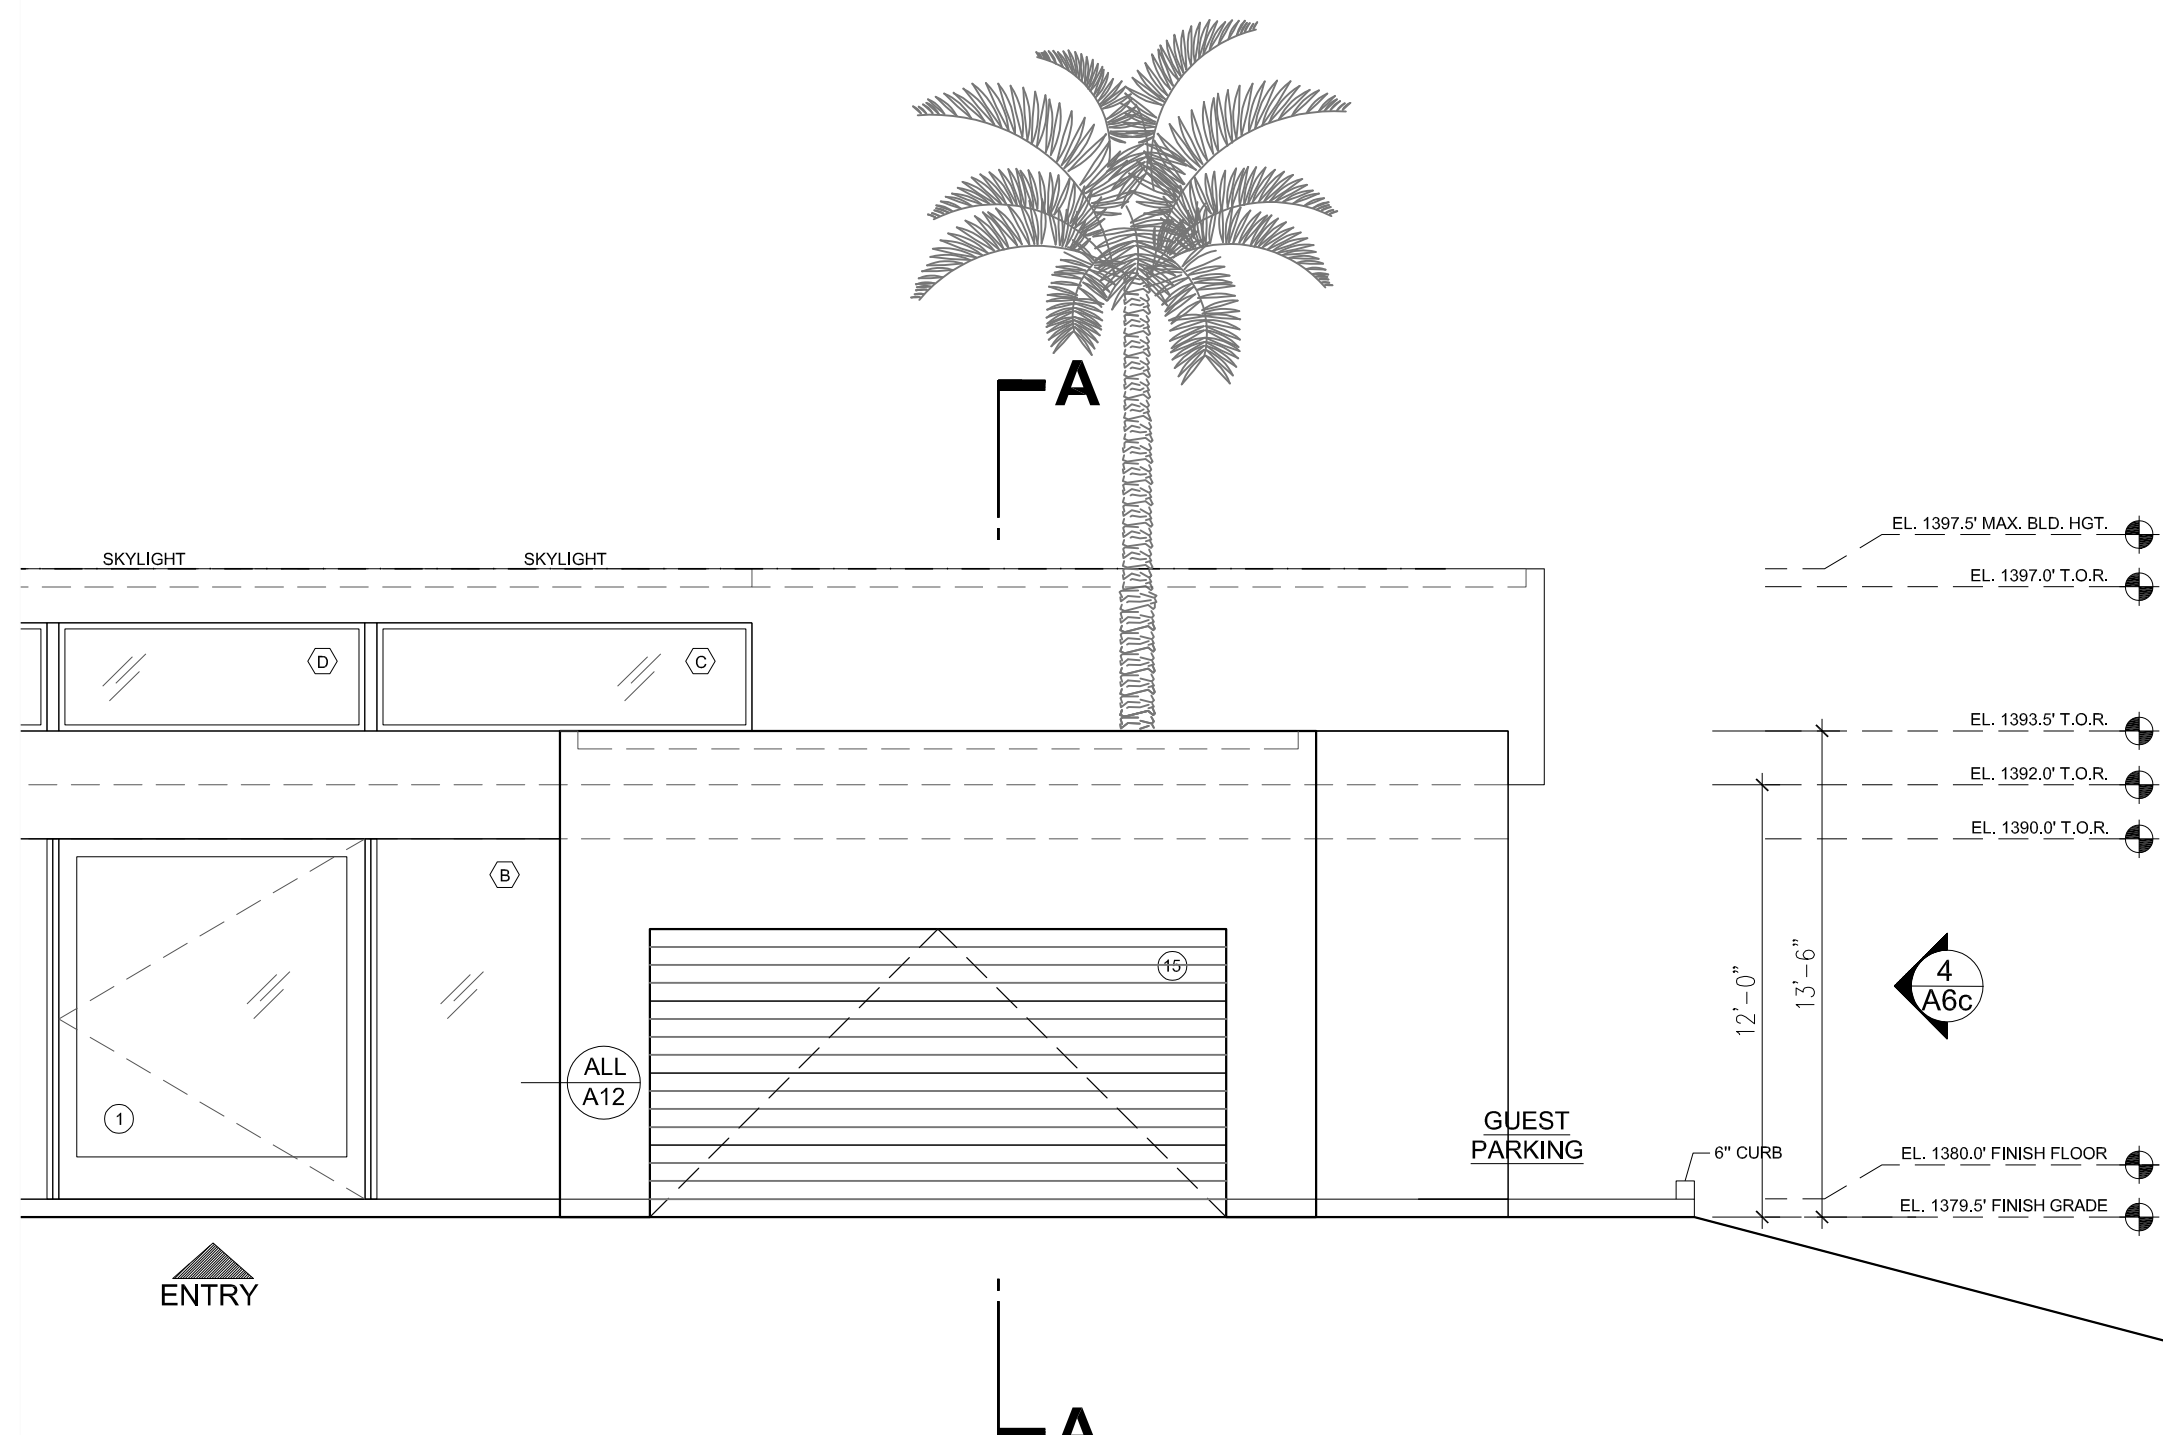


'GARAGE'
1 SOUTH ELEVATION
SCALE 3/16" = 1'-0"


PROPOSED 'GARAGE' ELEVATIONS
SCALE 3/16" = 1'-0"

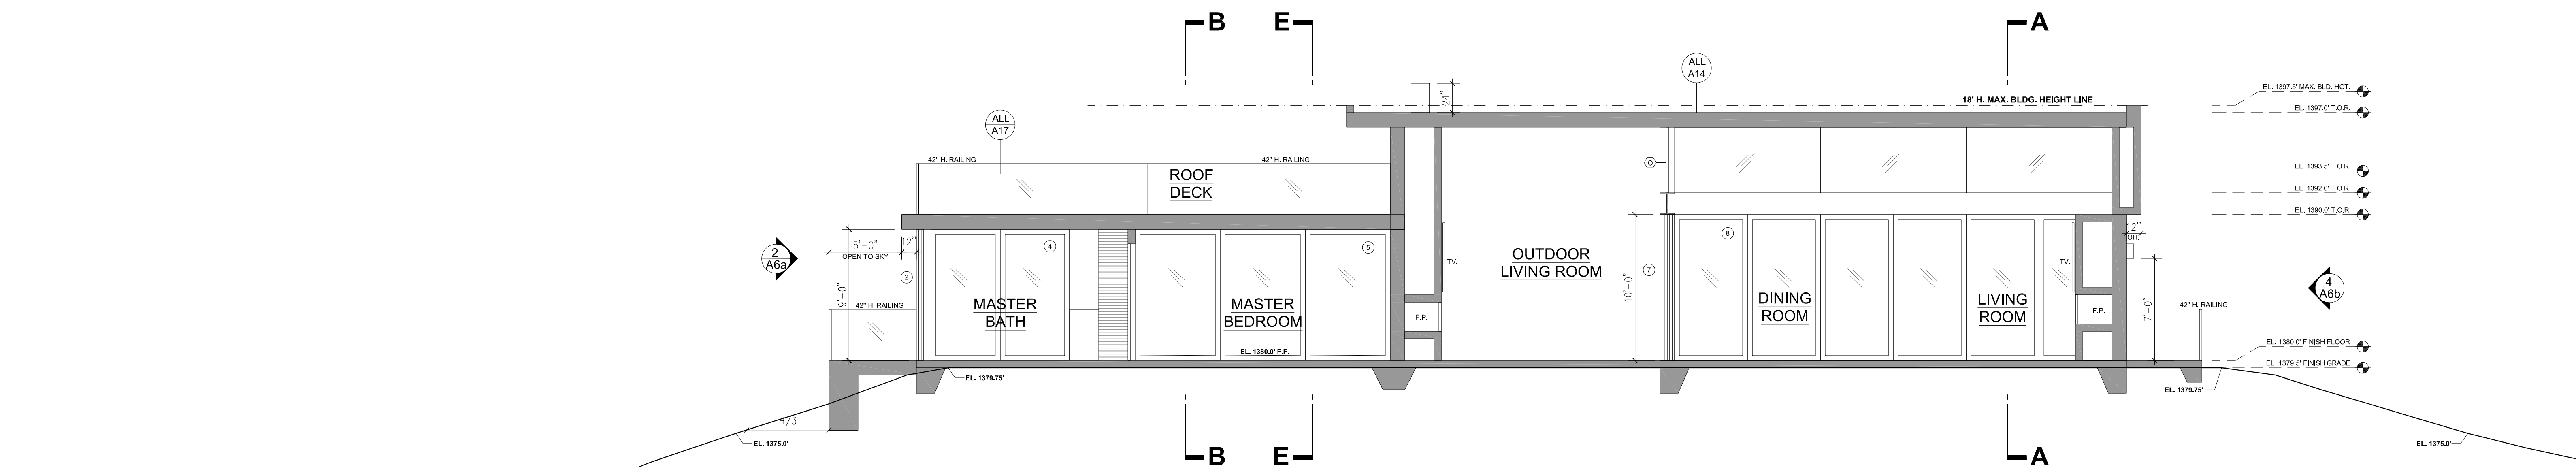

SECTION C-C
SCALE 3/16" = 1'-0"

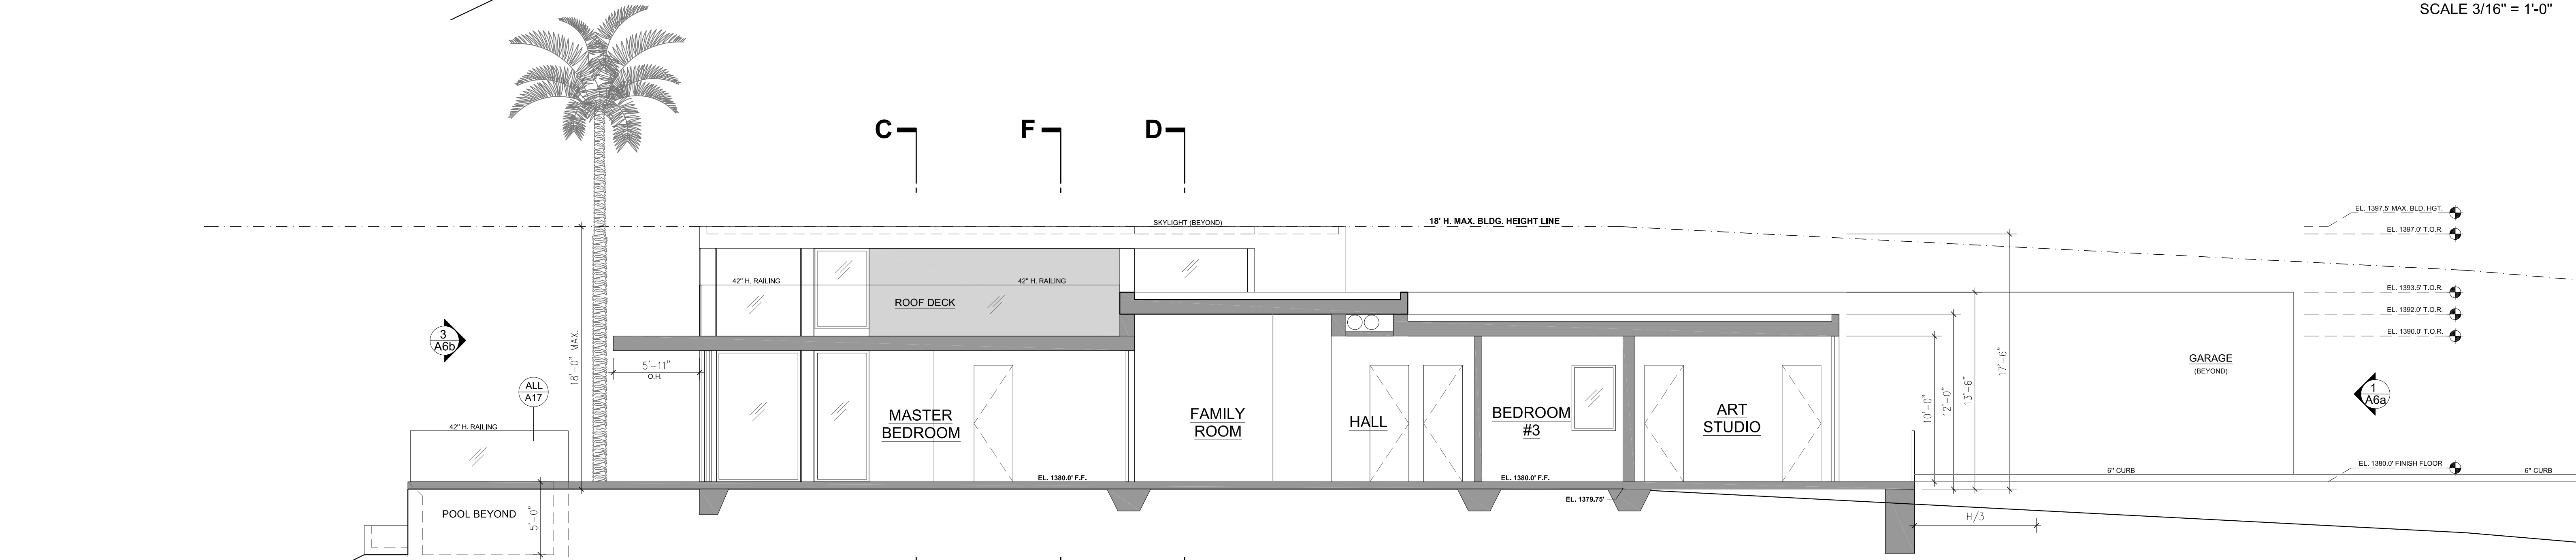


SECTION B-B
SCALE 3/16" = 1'-0"

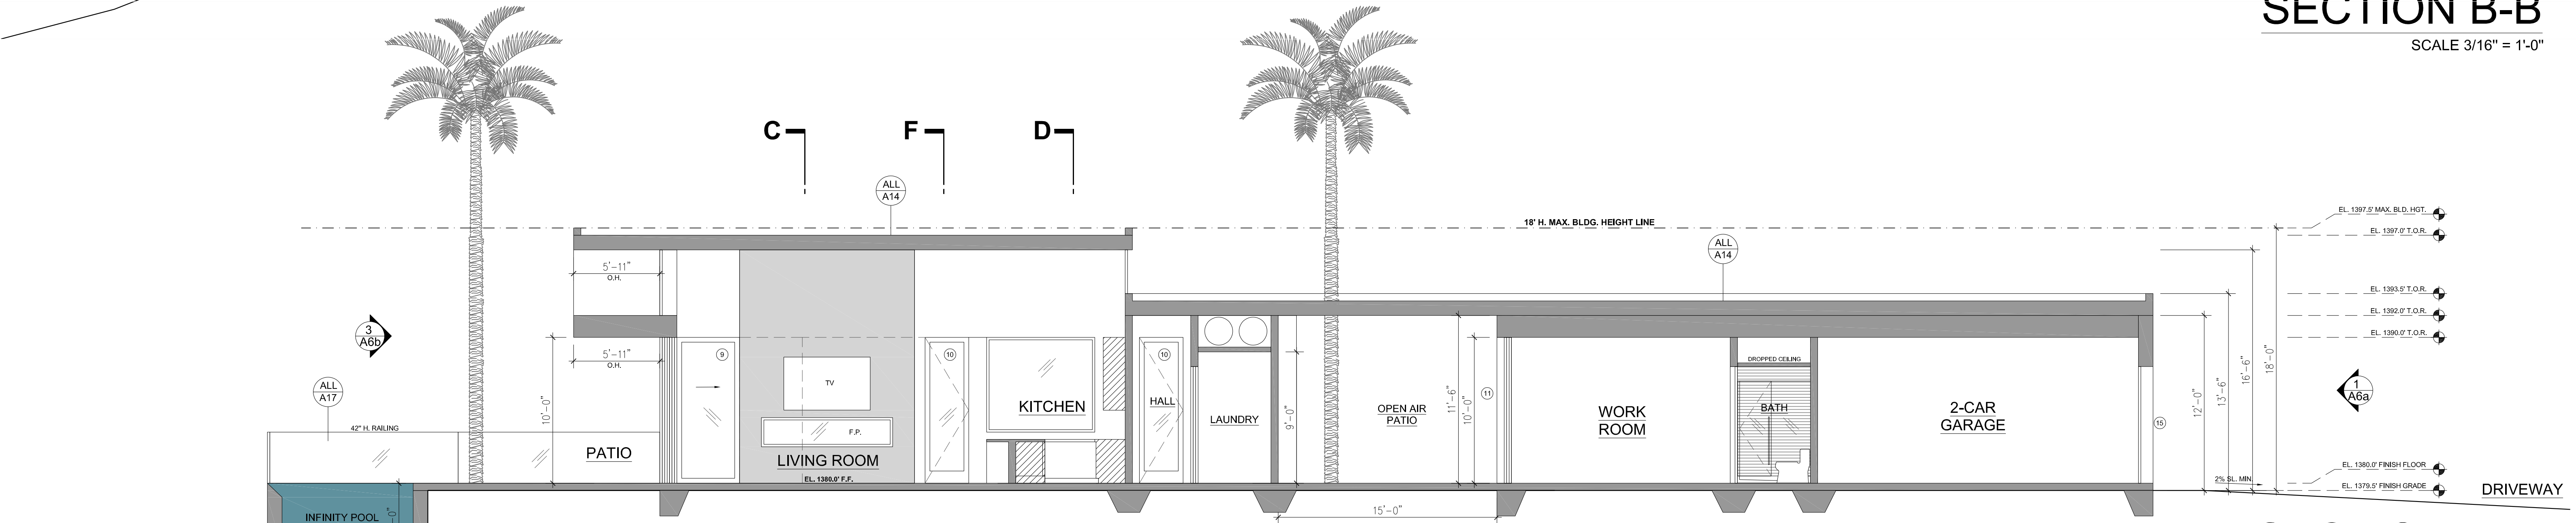


SECTION A-A
SCALE 3/16" = 1'-0"


PROPOSED SECTIONS
SCALE 3/16" = 1'-0"

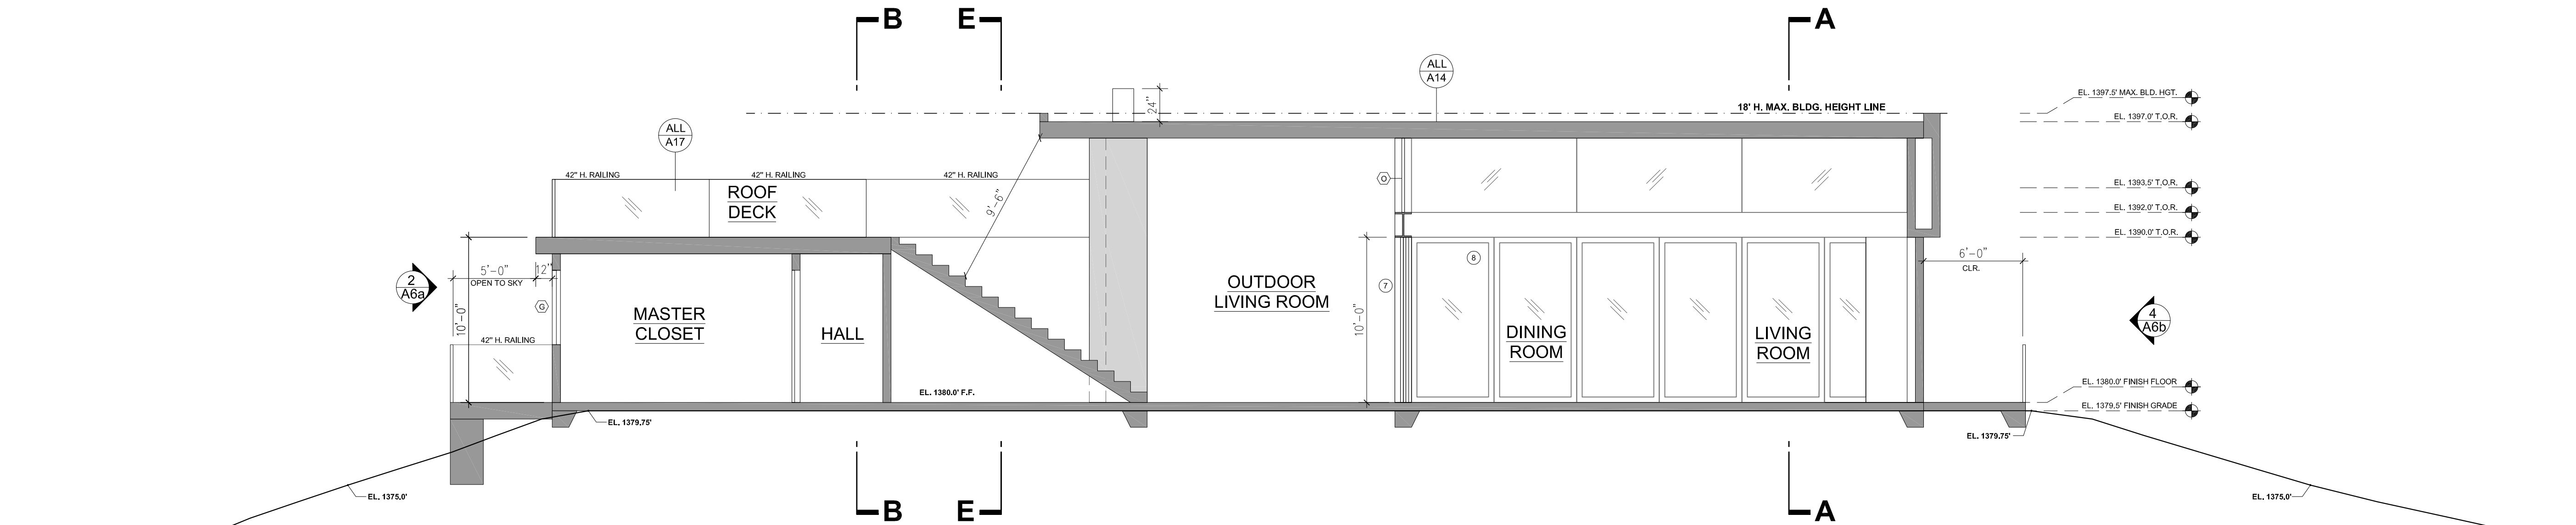

SECTION F-F
SCALE 3/16" = 1'-0"

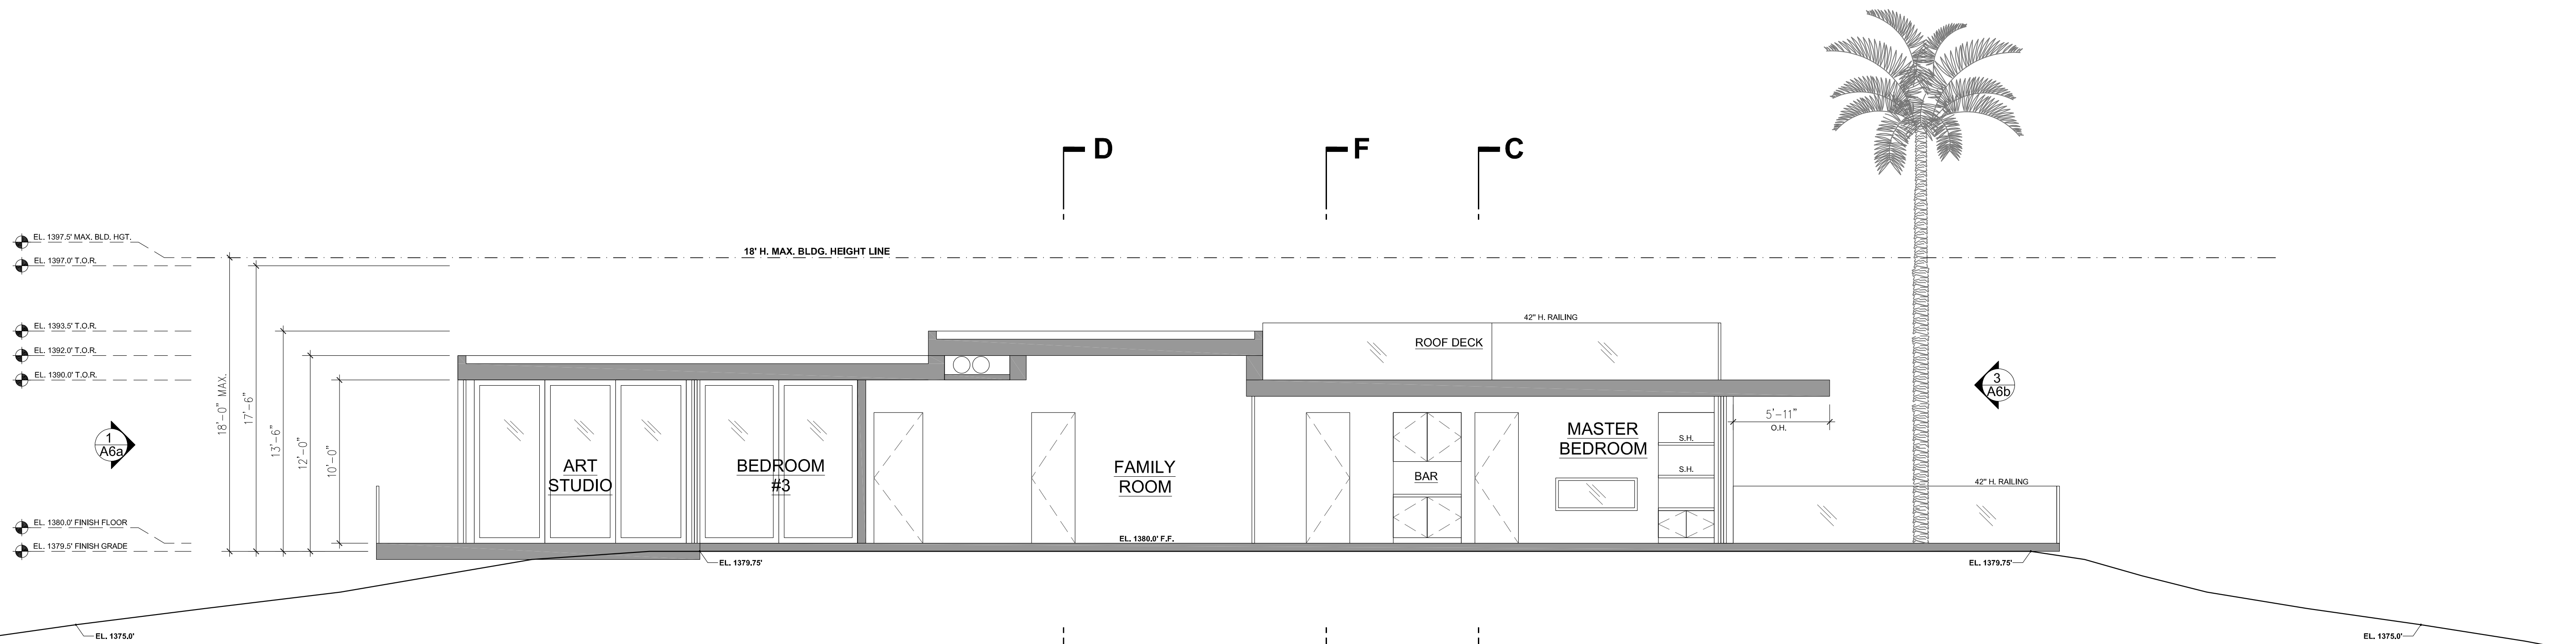


SECTION E-E
SCALE 3/16" = 1'-0"

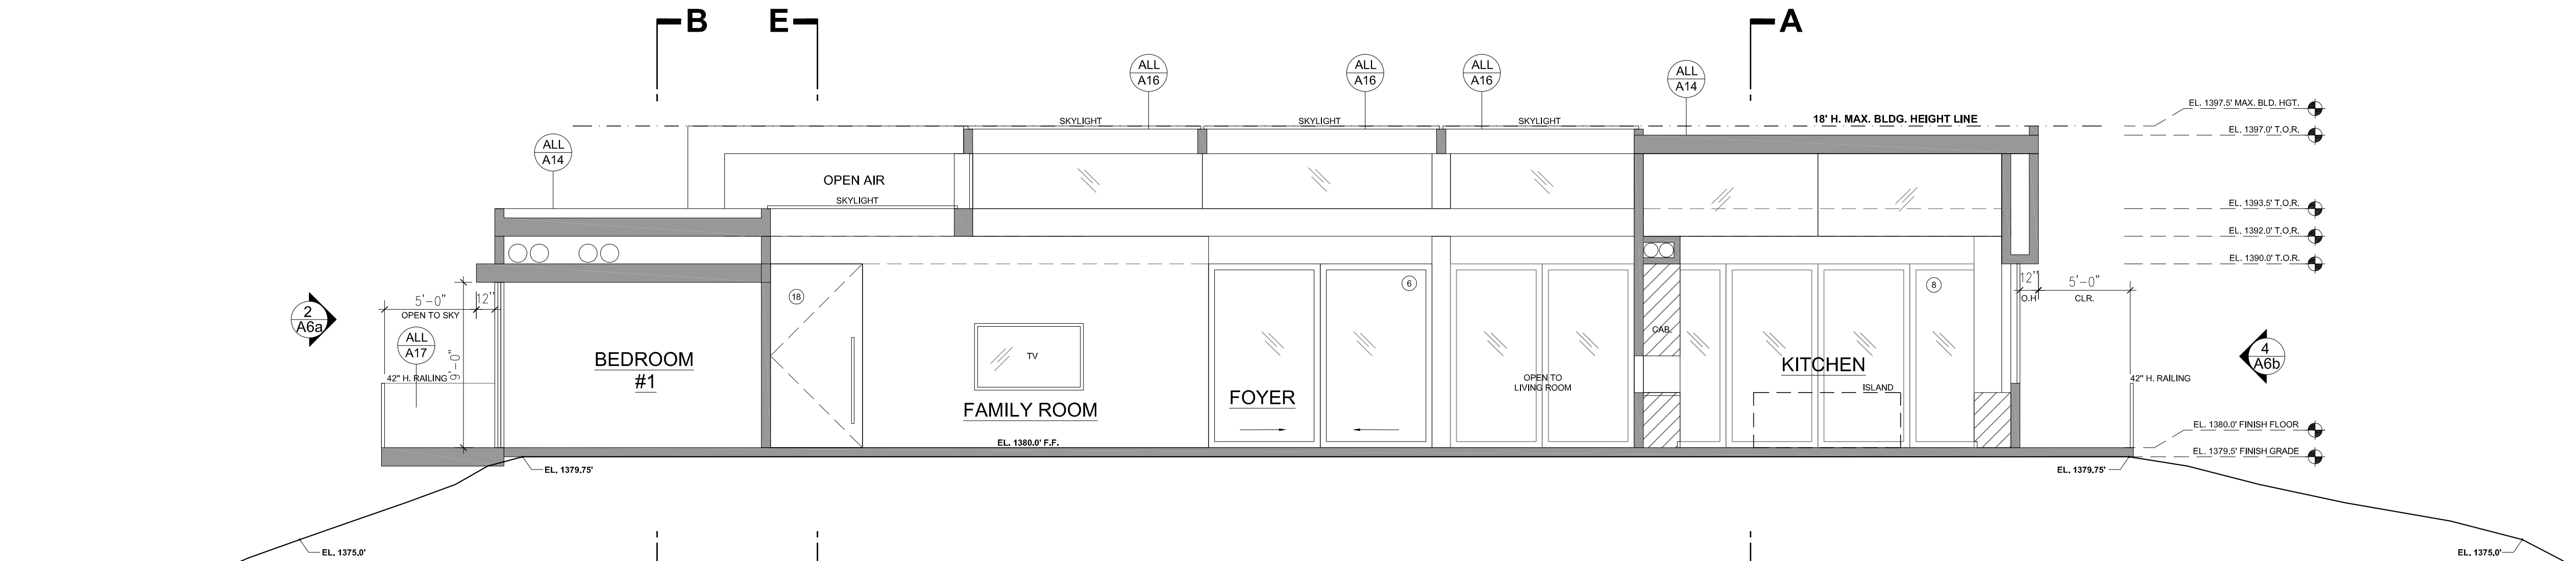


SECTION D-D
SCALE 3/16" = 1'-0"

PROPOSED SECTIONS
SCALE 3/16" = 1'-0"

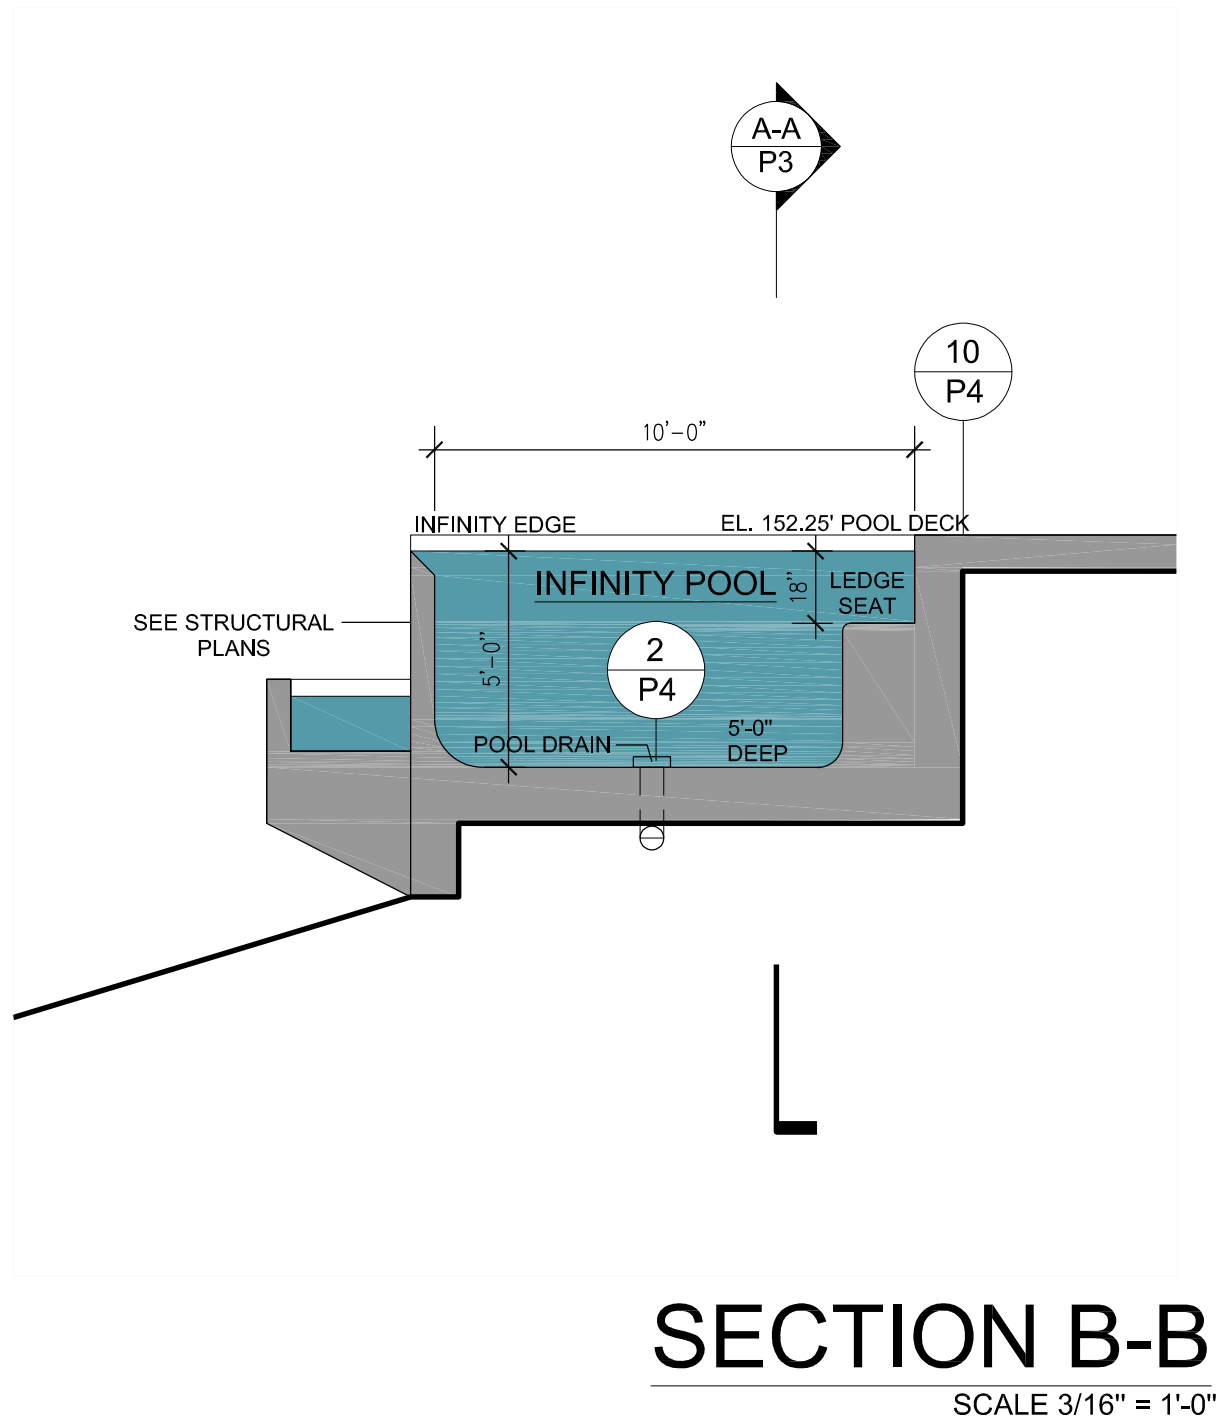


SECTION B-B
SCALE 3/16" = 1'-0"

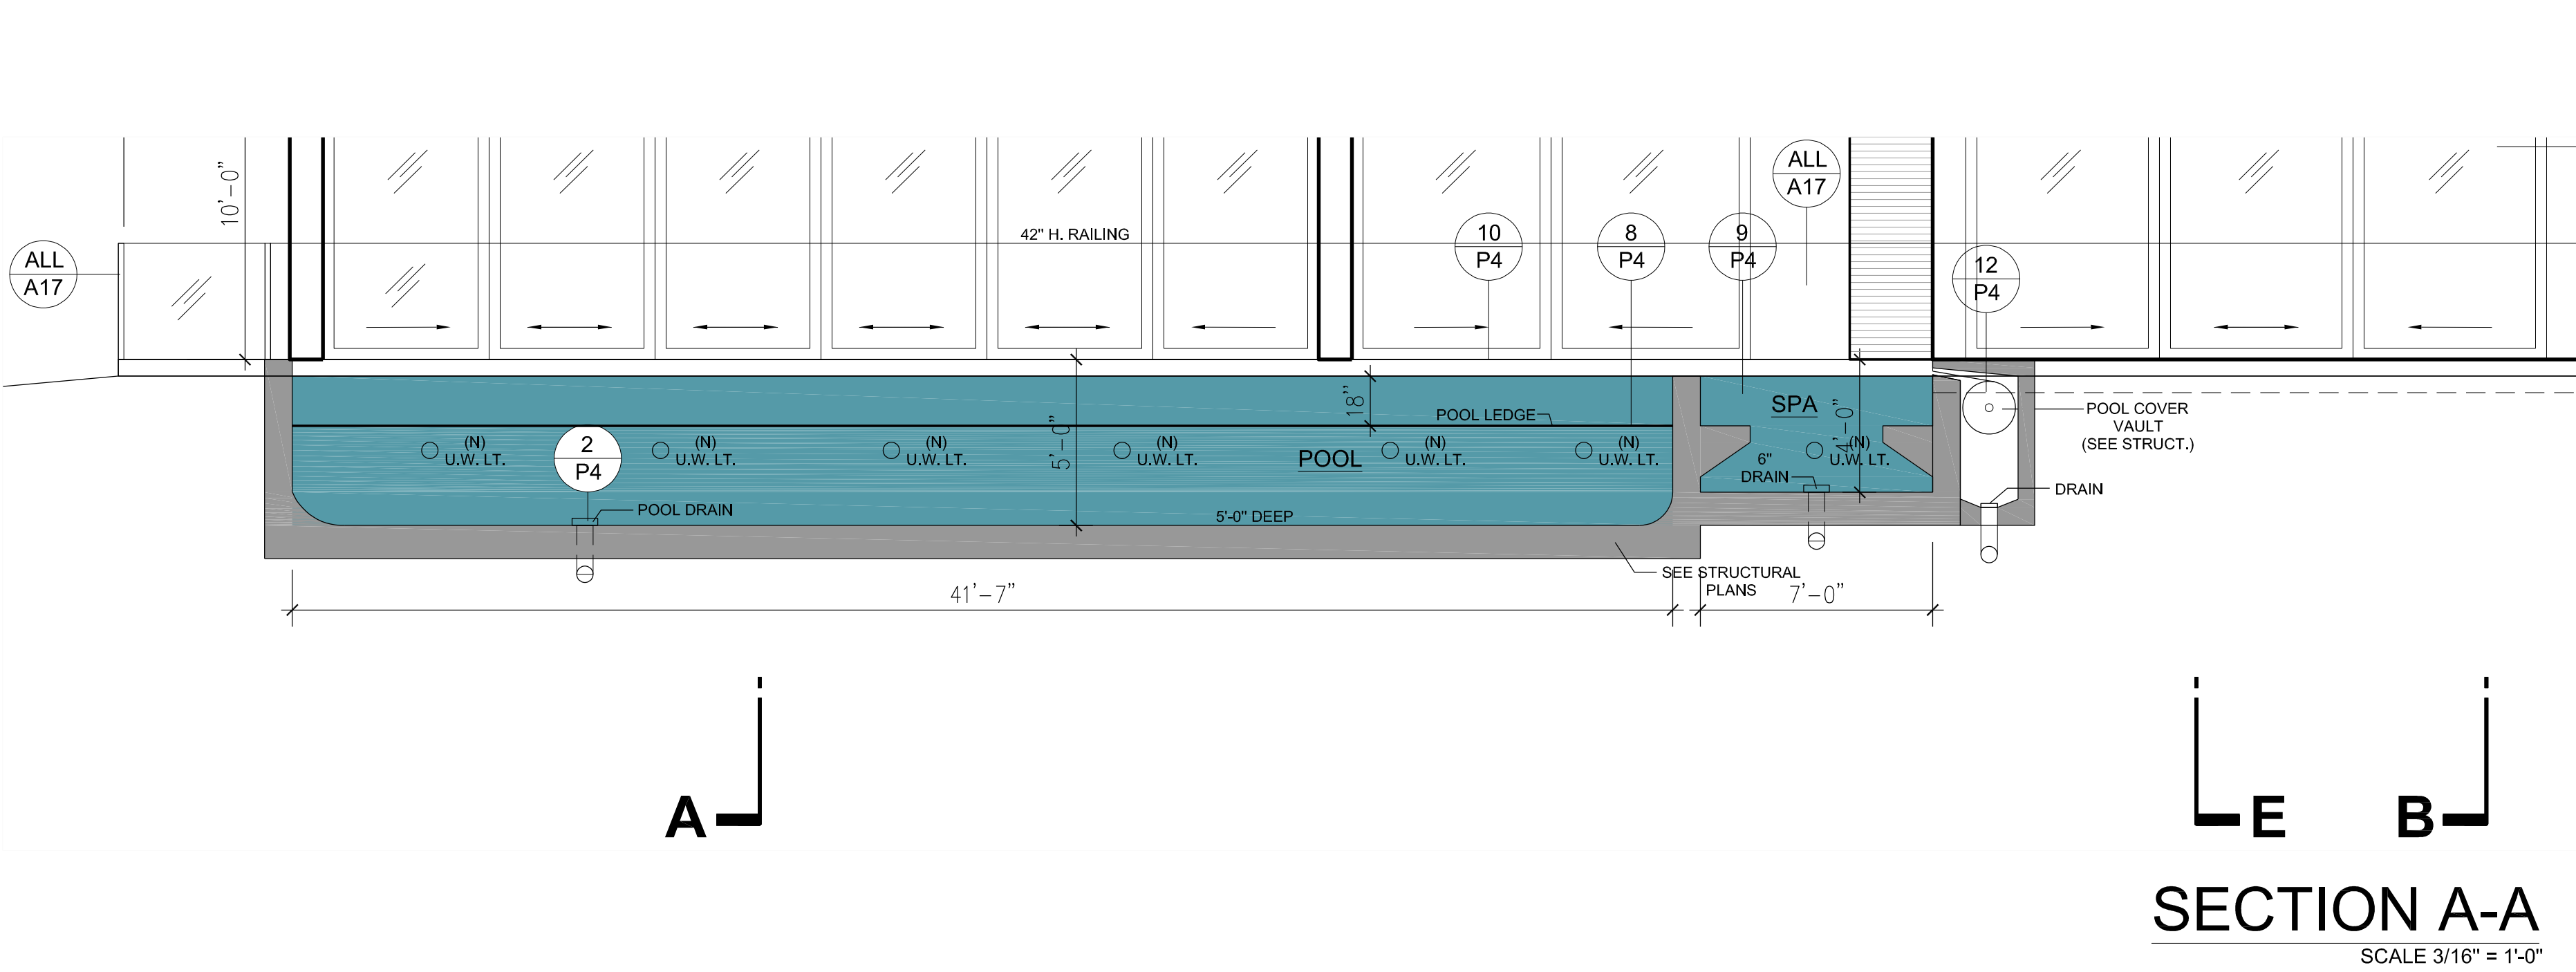

SECTION A-A
SCALE 3/16" = 1'-0"


PROPOSED POOL SECTIONS
SCALE 3/16" = 1'-0"

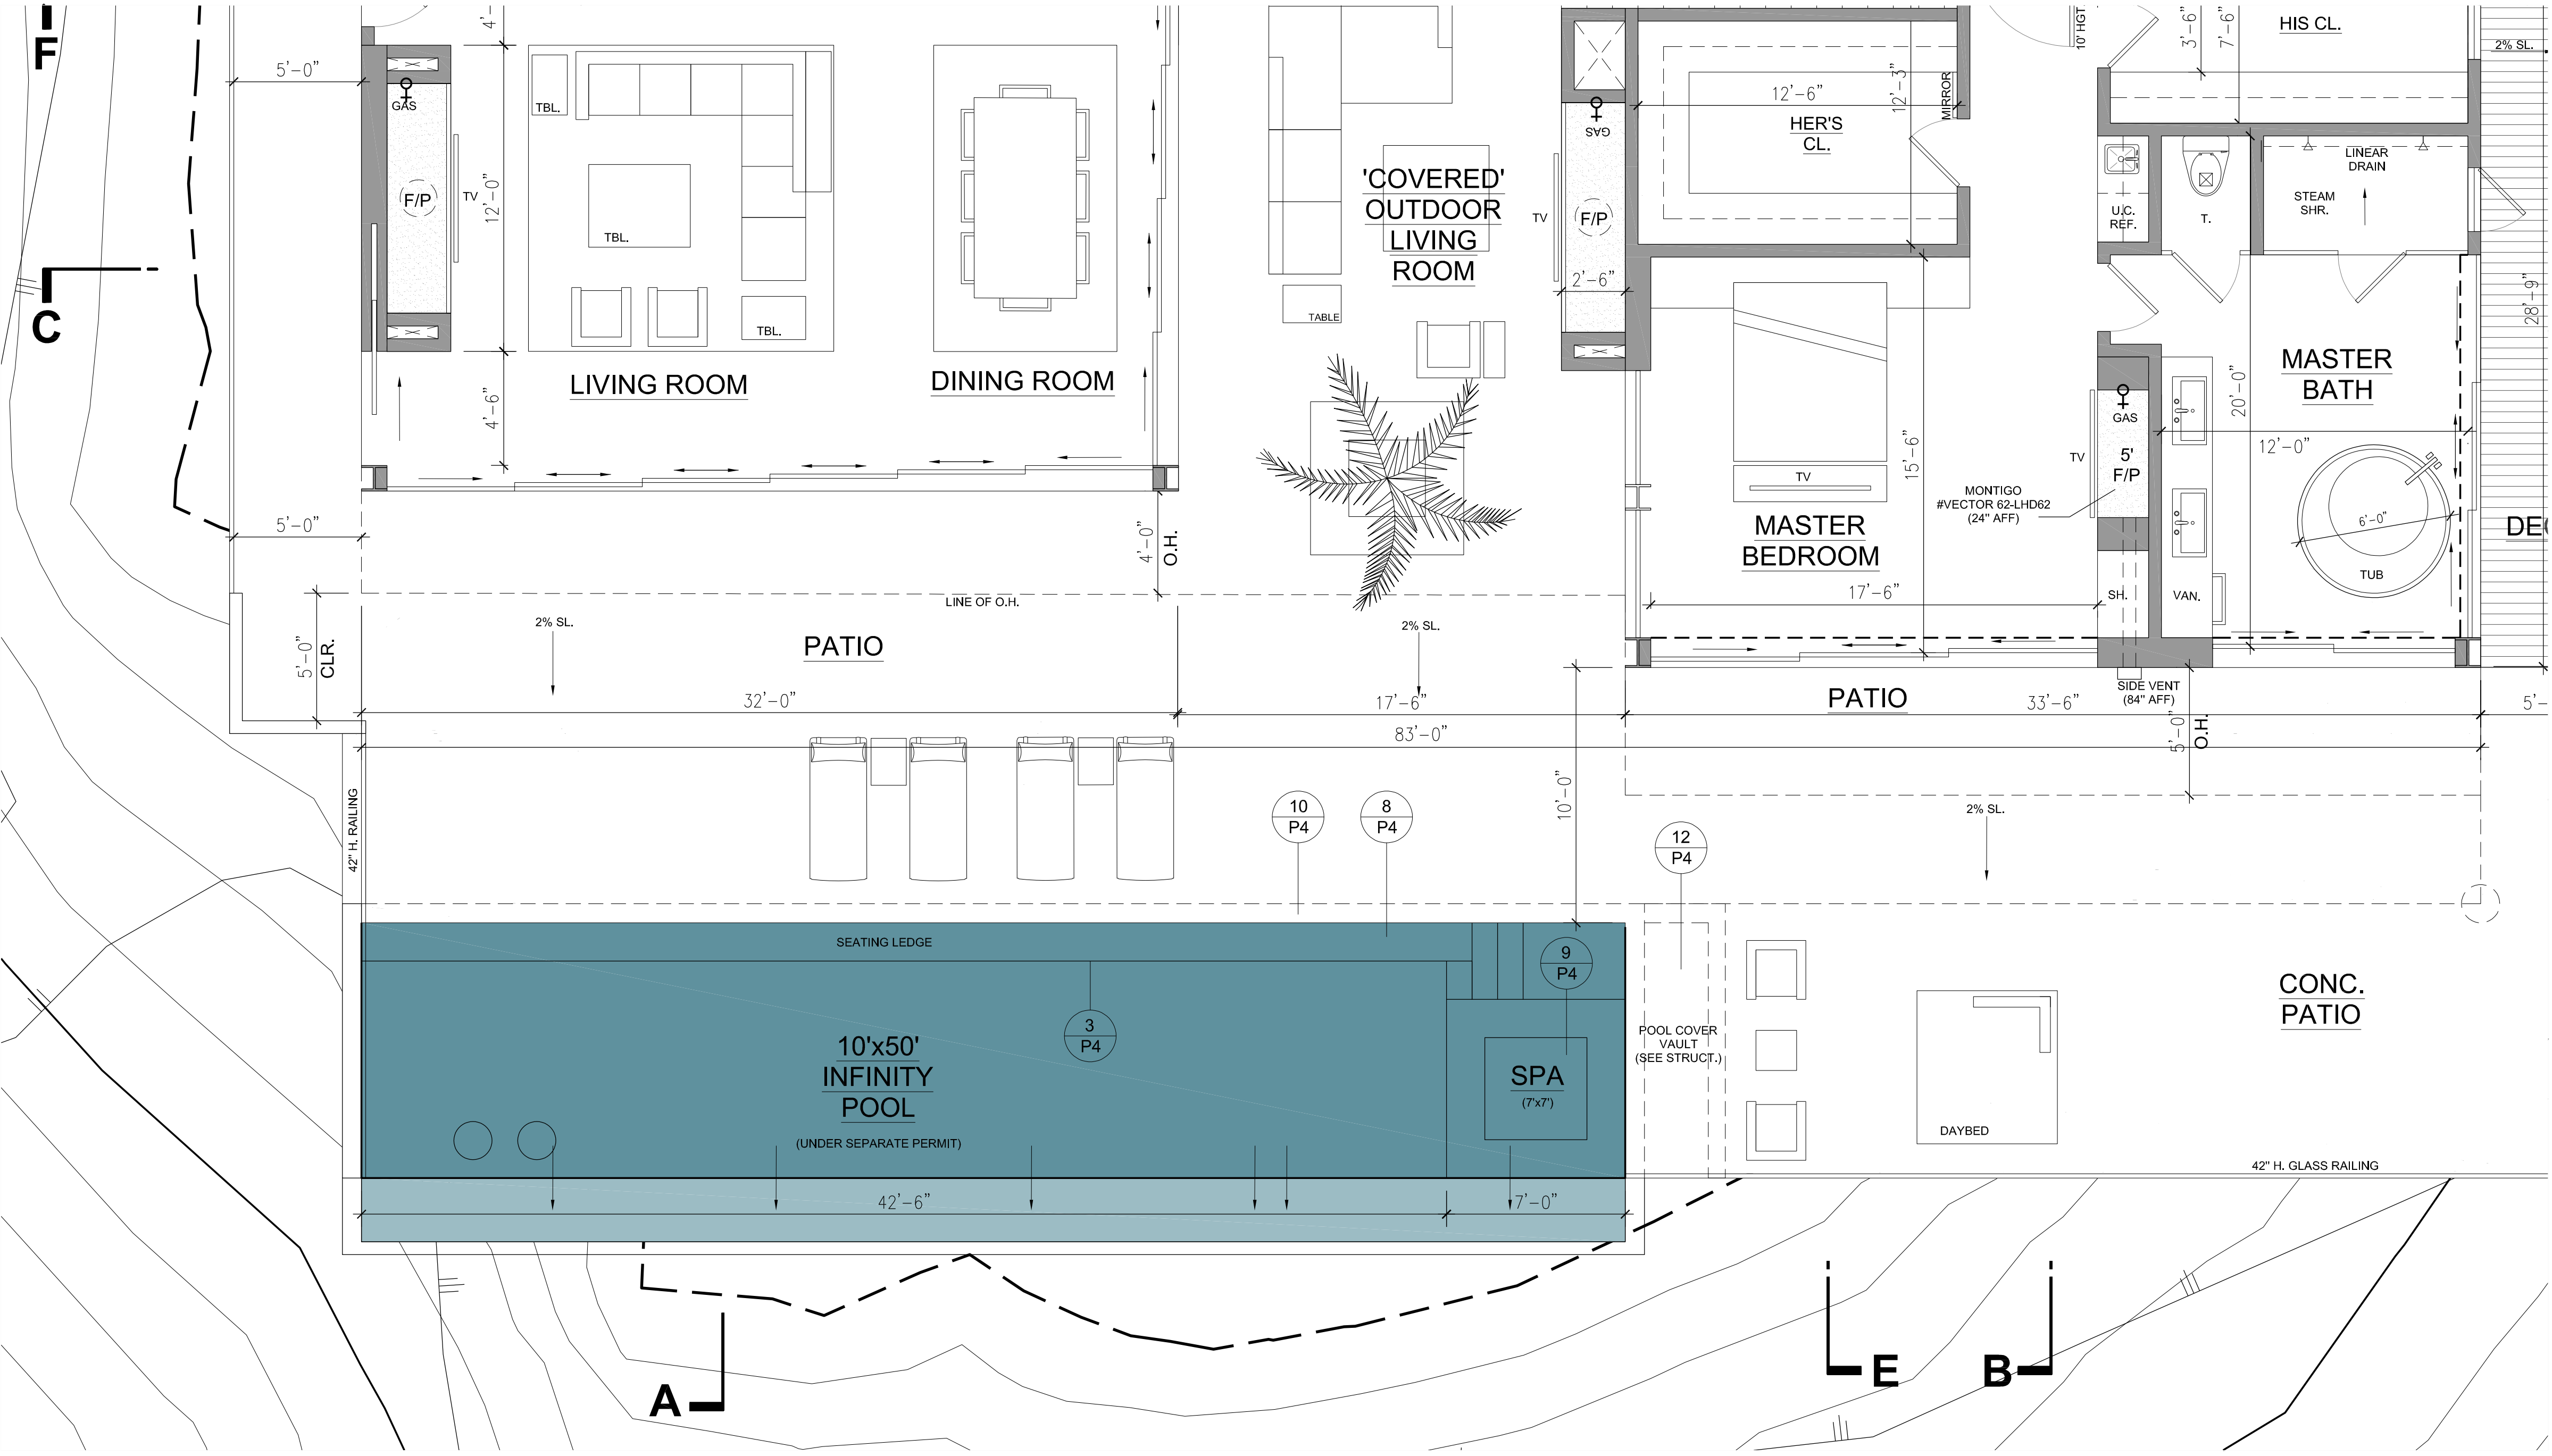

LIGHT LEGEND (JANDY UNDERWATER LED LIGHTS)		
NOTE: LIGHTS IN THE POOL SHALL BE PLACED 6" BELOW THE BENCH TO REDUCE SHADOWS. LIGHTS IN SUN SHELVES / BAJA BENCHES SHALL BE POSITIONED 4" BELOW THE WATER LEVEL. LIGHTS IN SPA SHALL BE PLACED BELOW THE BENCH OR IN FOOT WELL.		
SYMBOL	QT.	DESCRIPTION
⊙		NICHLESS LIGHTS IN BASIN PLACED VERTICALLY 20W (#JUL4C20W150)
○		20W (#JUL4C20W150)
◦		9W (#JUL4C9W150)

PROPOSED FLOOR PLAN
(N) 6,484 SF
SCALE 1/4" = 1'-0"

2570 ENCINAL CANYON: CIVIL PLANS

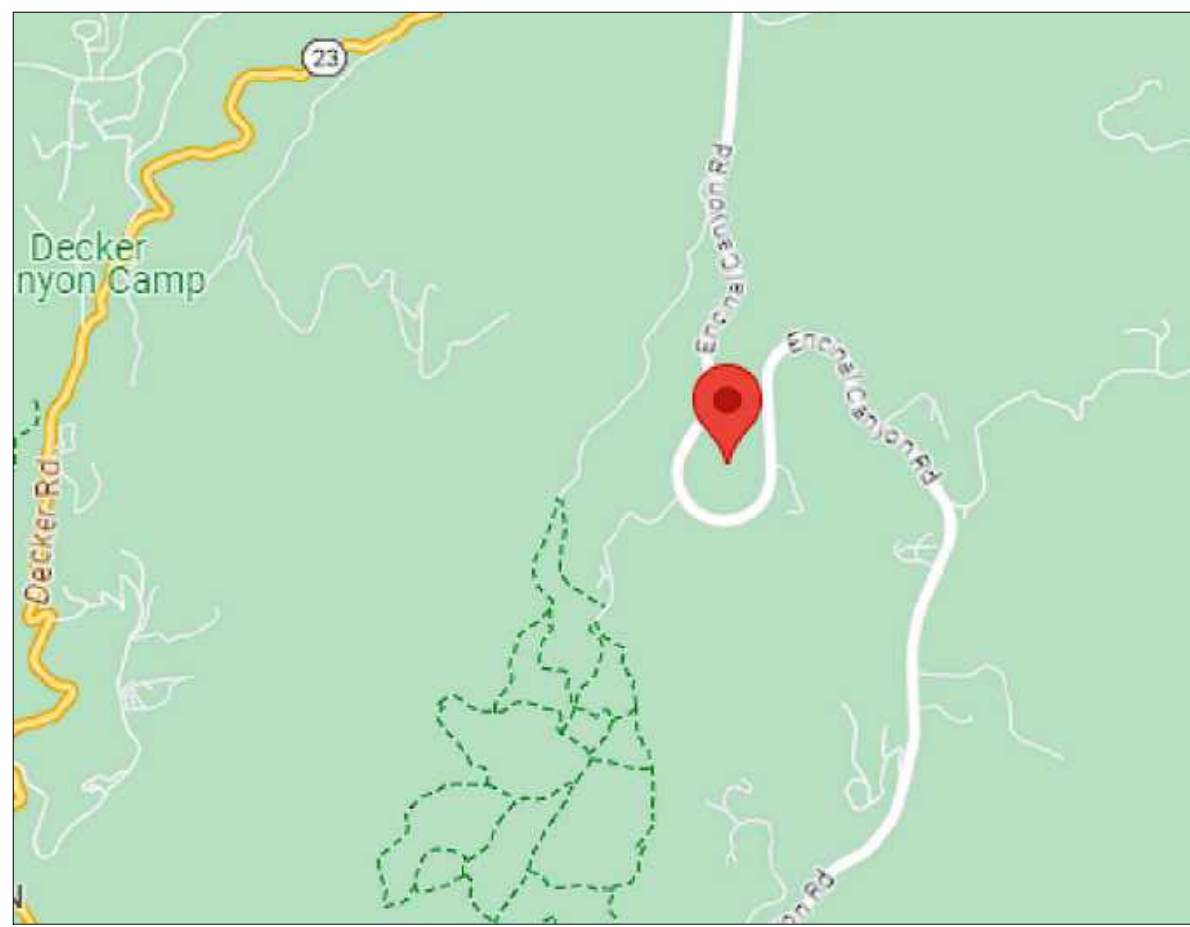

PROJECT LOCATION
2570 ENCINAL CANYON ROAD
MALIBU, CA 90265

LEGAL DESCRIPTION
ASSESSOR ID#: 4472-027-017 & 4472-027-031

PROJECT INFORMATION
ZONING: R-C-10
LOT SIZE: 741631.93 (17.0255 AC) & 240343.18 (5.5175 AC)

FLOOD ZONE:	X
TSUNAMI INUNDATION ZONE:	NO
HILLSIDE GRADING AREA:	YES
LANDSLIDE AREA:	YES

OWNER
ZEV BECKERMAN
3509 ENCINAL CANYON ROAD
MALIBU, CA 90265
E: ZEVBECKERMAN@GMAIL.COM
P: 818.422.8500

PROJECT DESIGNER/ARCHITECT
DAY ARCHITECTURE
5965 RAMIREZ CANYON ROAD
STUDIO A
MALIBU, CA 90265
P:323.702.3336

CIVIL ENGINEER
JAMES TUCHSCHER, P.E.
TEG, INC.
130 PINE AVE, 3RD FLOOR
LONG BEACH, CA 90802
310.613.9980

GRADING SUMMARY					SHEET	DESCRIPTION	
					C-1.0	TITLE SHEET	
	WITHIN FOOTPRINT	OUTSIDE OF FOOTPRINT	REMOVE AND RECOMPACT	TOTAL	C-1.1	NOTES	
					C-2.0	EXISTING SITE PLAN	
					C-3.0	GRADING INDEX	
					C-3.1	GRADING PLAN	
					C-3.2	GRADING PLAN	
CUT	0 CU.YD.	720.9 CU.YD.	0 CU.YD.	720.9 CU.YD.	C-4.0	DRAINAGE PLAN	
					C-4.1	DRAINAGE PLAN	
					C-5.0 - C-5.3		GRADING SECTIONS
FILL	93.9 CU.YD.	302.1 CU.YD.	0 CU.YD.	396 CU.YD.	C-6.0	ROAD PROFILE	
					C-7.0 & 7.1		CIVIL DETAILS
			TOTAL	1116.9 CU.YD.	EC-1.0 & 1.1	EROSION CONTROL PLAN	
					EC-2.0,3.0,4.0		EROSION CONTROL DETAILS
			324.9 CU.YD.	EXPORT	C-8.0	LINE-OF-SIGHT EXHIBIT	

VICINITY MAP	1	PROJECT DATA	2	PROJECT DIRECTORY	3	GRADING INFORMATION	4	SHEET INDEX	5
--------------	---	--------------	---	-------------------	---	---------------------	---	-------------	---

GENERAL INFORMATION		
GRADING PERMIT APPLICATION #		
EARTHWORK VOLUMES	CUT	720.9 CU.YD.
	FILL	396 CU.YD.
	OVER EXCAVATION / REMOVAL AND RECOMPACT	0 CU.YD.
	EXPORT	324.9 CU.YD.
EXPORT LOCATION		
TOTAL PROPOSED LANDSCAPE AREA		
TOTAL TURF AREA		
TOTAL DROUGHT TOLERANT LANDSCAPING		
PRE-DEVELOPMENT IMPERVIOUS AREA	AC.	
POST-DEVELOPMENT IMPERVIOUS AREA	AC.	
WASTE DISCHARGE / IDENTIFICATION NUMBER (WDID #)		
CONSTRUCTION & DEMOLITION DEBRIS RECYCLING AND REUSE PLAN (RPP ID)		
POST-CONSTRUCTION BMP FEATURES GPS COORDINATES		

PROPERTY INFORMATION	
PROPERTY ADDRESS	2570 ENCINAL CANYON ROAD MALIBU, CA 90265
TRACT/PARCEL MAP #	4472-27
LOT/PARCEL #	17 & 31
PROPERTY OWNER	ZEV BECKERMAN
ASSESSOR ID #	4472-027-017, 031

ZONING, REGIONAL PLANNING, AND OTHER AGENCY INFORMATION

PROPERTY ZONING	R-C-10	
INTENDED LAND USE	SINGLE FAMILY RESIDENCE	
CERTIFICATE OF COMPLIANCE	CC #	
PLOT PLAN NUMBER	PP #	
CONDITIONAL USE PERMIT	CUP #	EXP.
OAK TREE PERMIT	OTB #	EXP.
COMMUNITY STANDARDS DISTRICT		
CALIFORNIA COASTAL COMMISSION AREA		
	APPROVED VOL.	
COASTAL DEVELOPMENT PERMIT		
FISH & WILDLIFE		
AMY CORP OF ENGINEERS		
REGIONAL WATER CONTROL BOARD		
AQMD		

PROJECT INFORMATION

6

GRADING GENERAL NOTES

- 2) ALL GRADING AND CONSTRUCTION SHALL CONFORM TO THE 2020 COUNTY OF LOS ANGELES BUILDING CODES AND THE STATE MODEL WATER EFFICIENCY LANDSCAPE ORDINANCE UNLESS SPECIFICALLY NOTED ON THESE PLANS.
- 3) ANY MODIFICATIONS OF OR CHANGES TO APPROVED GRADING PLANS MUST BE APPROVED BY THE BUILDING OFFICIAL.
- 4) NO GRADING SHALL BE STARTED WITHOUT FIRST NOTIFYING THE BUILDING OFFICIAL. A PRE-GRADING MEETING AT THE SITE IS REQUIRED BEFORE THE START OF THE GRADING WITH THE FOLLOWING PEOPLE PRESENT: OWNER, GRADING CONTRACTOR, DESIGN CIVIL ENGINEER, SOILS ENGINEER, GEOLOGIST, COUNTY GRADING INSPECTOR(S) OR THEIR REPRESENTATIVES. AND WHEN REQUIRED THE ARCHEOLOGIST OR OTHER JURISDICTIONAL AGENCIES. PERMITTEE OR HIS/HERS ARE RESPONSIBLE FOR ARRANGING PRE-GRADE MEETING AND MUST NOTIFY THE BUILDING OFFICIAL AT LEAST TWO BUSINESS DAYS PRIOR TO PROPOSED PRE-GRADE MEETING.
- 5) APPROVAL OF THESE PLANS REFLECT SOLELY THE REVIEW OF PLANS IN ACCORDANCE WITH THE COUNTY OF LOS ANGELES BUILDING CODES AND DOES NOT REFLECT ANY POSITION BY THE COUNTY OF LOS ANGELES OR THE DEPARTMENT OF PUBLIC WORKS REGARDING THE STATUS OF ANY TITLE ISSUES RELATING TO THE LAND ON WHICH THE IMPROVEMENTS MAY BE CONSTRUCTED. ANY DISPUTES RELATING TO TITLE ARE SOLELY A PRIVATE MATTER NOT INVOLVING THE COUNTY OF LOS ANGELES OR THE DEPARTMENT OF PUBLIC WORKS.
- 6) ALL GRADING AND CONSTRUCTION ACTIVITIES SHALL COMPLY WITH COUNTY OF LOS ANGELES CODE, TITLE 12, SECTION 12.12.030 THAT CONTROLS AND RESTRICTS NOISE FROM THE USE OF CONSTRUCTION AND GRADING EQUIPMENT FROM THE HOURS OF 8:00 PM TO 6:30 AM, AND ON SUNDAYS AND HOLIDAYS.
- 7) CALIFORNIA PUBLIC RESOURCES CODE (SECTION 5097.98) AND HEALTH AND SAFETY CODE (SECTION 7050.5) ADDRESS THE DISCOVERY AND DISPOSITION OF HUMAN REMAINS. IN THE EVENT OF DISCOVERY OR RECOGNITION OF ANY HUMAN REMAINS IN ANY LOCATION OTHER THAN A DEDICATED CEMETERY, THE LAW REQUIRES THAT GRADING IMMEDIATELY STOPS AND NO FURTHER EXCAVATION OR DISTURBANCE OF THE SITE, OR ANY NEARBY AREA WHERE HUMAN REMAINS MAY BE LOCATED, OCCUR UNTIL THE FOLLOWING MEASURES HAVE BEEN TAKEN:
 - A. THE COUNTY CORONER HAS BEEN INFORMED AND HAS DETERMINED THAT NO INVESTIGATION OF THE CAUSE OF DEATH IS REQUIRED, AND
 - B. IF THE REMAINS ARE OF NATIVE AMERICAN ORIGIN, THE DESCENDANTS FROM THE DECEASED NATIVE AMERICANS HAVE
MADE A RECOMMENDATION FOR THE MEANS OF TREATING OR DISPOSING, WITH APPROPRIATE DIGNITY, OF THE HUMAN REMAINS
AND ANY ASSOCIATED GRAVE GOODS.
- 8) THE LOCATION AND PROTECTION OF ALL UTILITIES IS THE RESPONSIBILITY OF THE PERMITTEE.
- 9) ALL EXPORT OF MATERIAL FROM THE SITE MUST GO TO A PERMITTED SITE APPROVED BY THE BUILDING OFFICIAL OR A LEGAL DUMP SITE. RECEIPTS FOR THE ACCEPTANCE OF EXCESS MATERIAL BY A DUMP SITE MAY BE REQUIRED AND MUST BE PROVIDED TO THE BUILDING OFFICIAL UPON REQUEST.
- 10) A COPY OF THE GRADING PERMIT AND APPROVED GRADING PLANS MUST IN THE POSSESSION OF A RESPONSIBLE PERSON AND AVAILABLE AT THE SITE AT ALL TIMES.
- 11) SITE BOUNDARIES, EASEMENTS, DRAINAGE DEVICES, RESTRICTED USE AREAS SHALL BE LOCATED AND IDENTIFIED BY A FIELD ENGINEER OR LICENSED SURVEYOR. PRIOR TO GRADING, AS REQUESTED BY THE BUILDING OFFICIAL, ALL PROPERTY LINES, EASEMENTS, AND RESTRICTED USE AREAS SHALL BE STAKED.
- 12) NO GRADING OR CONSTRUCTION SHALL OCCUR WITHIN THE PROTECTED ZONE OF ANY OAK TREE AS REQUIRED PER TITLE CHAPTER 22.56 OF THE COUNTY OF LOS ANGELES ZONING CODE. THE PROTECTED ZONE SHALL MEAN THAT AREA WITHIN THE DRIP LINE OF AN OAK TREE EXTENDING THEREFROM TO A POINT AT LEAST FIVE FEET OUTSIDE THE DRIP LINE, OR 15 FEET FROM THE TRUNK(S) OF A TREE, WHICHEVER IS GREATER.
- 13) THE STANDARD RETAINING WALL DETAILS SHOWN ON THE GRADING PLANS ARE FOR REFERENCE ONLY. STANDARD RETAINING WALLS ARE NOT CHECKED, PERMITTED, OR INSPECTED PER THE GRADING PERMIT. A SEPARATE RETAINING WALL PERMIT IS REQUIRED FOR ALL STANDARD RETAINING WALLS.
- 14) A PREVENTIVE PROGRAM TO PROTECT THE SLOPES FROM POTENTIAL DAMAGE FROM BURROWING RODENTS IS REQUIRED PER SECTION J101.8 OF THE COUNTY OF LOS ANGELES BUILDING CODE. OWNER IS TO INSPECT SLOPES PERIODICALLY FOR EVIDENCE OF BURROWING RODENTS AND AT FIRST EVIDENCE OF THEIR EXISTENCE SHALL EMPLOY AN EXTERMINATOR FOR THEIR REMOVAL.
- 15) IF GRADING AUTHORIZED BY THIS PLAN IS TO EXTEND THROUGH THE RAINY SEASON, NOVEMBER 1 THROUGH APRIL 15 OF THE FOLLOWING YEAR, SEPARATE UPDATED PLANS FOR EROSION CONTROL MUST BE SUBMITTED PRIOR TO WHICH PER SECTION J111.3 OF THE COUNTY OF LOS ANGELES BUILDING CODE.
- 16) TRANSFER OF RESPONSIBILITY: IF THE FIELD ENGINEER, THE SOILS ENGINEER, OR THE ENGINEERING GEOLOGIST OF RECORD IS CHANGED DURING GRADING, THE WORK SHALL BE STOPPED UNTIL THE REPLACEMENT HAS AGREED IN WRITING TO ACCEPT THEIR RESPONSIBILITY WITHIN THE AREA OF TECHNICAL COMPETENCE FOR APPROVAL UPON COMPLETION OF THE WORK. IT SHALL BE THE DUTY OF THE PERMITTEE TO NOTIFY THE BUILDING OFFICIAL IN WRITING OF SUCH CHANGE PRIOR TO THE RECOMMENCEMENT OF SUCH GRADING

INSPECTION NOTES

- THE PERMITTEE OR HIS AGENT SHALL NOTIFY THE BUILDING OFFICIAL, AT LEAST ONE WORKING DAY IN ADVANCE OF REQUIRED INSPECTIONS AT FOLLOWING STAGES OF THE WORK (SECTION 1105.7 OF THE BUILDING CODE)
- A. PRE-GRADE - BEFORE THE START OF ANY EARTH DISTURBING ACTIVITY OR CONSTRUCTION.
 - B. INITIAL - WHEN THE SITE HAS BEEN CLEARED OF VEGETATION AND UNAPPROVED FILL HAS BEEN SOBERIFIED OR OTHERWISE PREPARED FOR FILL. FILL SHALL NOT BE PLACED PRIOR TO THIS INSPECTION. NOTE: PRIOR TO ANY CONSTRUCTION ACTIVITIES, INCLUDING GRADING, ALL STORM WATER POLLUTION PREVENTION MEASURES INCLUDING EROSION CONTROL DEVICES WHICH CONTAIN SEDIMENTS MUST BE INSTALLED.
 - C. ROUGH - WHEN APPROXIMATE FINAL ELEVATIONS HAVE BEEN ESTABLISHED, DRAINAGE TERRACES, SWALES AND BERMS INSTALLED AT THE TOP OF THE SLOPE, AND THE STATEMENTS REQUIRED IN THIS SECTION HAVE BEEN RECEIVED.
 - D. FINAL - WHEN GRADING HAS BEEN COMPLETED, ALL DRAINAGE DEVICES INSTALLED, SLOPE PLANTING ESTABLISHED, IRRIGATION SYSTEMS INSTALLED AND THE AS-BUILT PLANS, REQUIRED STATEMENTS, AND REPORTS HAVE BEEN SUBMITTED AND APPROVED.
- 17) IN ADDITION TO THE INSPECTION REQUIRED BY THE BUILDING OFFICIAL FOR GRADING, THE REPORT AND STATEMENTS SHALL BE SUBMITTED TO THE BUILDING OFFICIAL IN ACCORDANCE WITH SECTION 1105 OF THE COUNTY OF LOS ANGELES BUILDING CODE.
- 18) UNLESS OTHERWISE DIRECTED BY THE BUILDING OFFICIAL, THE FIELD ENGINEER FOR ALL ENGINEERED GRADING PROJECTS SHALL PREPARE ROUTINE INSPECTION REPORTS AS REQUIRED UNDER SECTION 1105.11 OF THE COUNTY OF LOS ANGELES BUILDING CODE. THESE REPORTS, KNOWN AS "ROUTINE REPORT OF GRADING ACTIVITIES", SHALL BE SUBMITTED TO THE BUILDING OFFICIAL AS FOLLOWS:
- 1. BI-WEEKLY DURING ALL TIMES WHEN GRADING OF 400 CUBIC YARDS OR MORE PER WEEK IS OCCURRING ON THE SITE;
 - 2. MONTHLY, AT ALL OTHER TIMES; AND
 - 3. AT ANY TIME WHEN REQUESTED IN WRITING BY THE BUILDING OFFICIAL.
- SUBMITTING GRADING ACTIVITIES' SHALL CERTIFY TO THE BUILDING OFFICIAL THAT THE FIELD ENGINEER HAS INSPECTED THE GRADING SITE AND RELATED ACTIVITIES AND HAS FOUND THEM IN COMPLIANCE WITH THE APPROVED GRADING PLANS AND SPECIFICATIONS, THE BUILDING CODE, ALL GRADING PERMIT CONDITIONS, AND ALL OTHER APPLICABLE ORDINANCES AND REQUIREMENTS. THIS FORM IS AVAILABLE AT [HTTP://DPW.LACOUNTY.GOV/RSB/DG/DEFAULT.ASPX](http://dpw.lacounty.gov/rsb/dg/default.aspx). "REPORT OF GRADING ACTIVITIES" MAY BE SCANNED AND UPLOADED AT THE WEBSITE OR FAXED TO (310) 530-5482. FAILURE TO PROVIDE REQUIRED INSPECTION REPORTS WILL RESULT IN A STOP WORK ORDER."
- 19) ALL GRADED SITES MUST HAVE DRAINAGE SWALES, BERMS, AND OTHER DRAINAGE DEVICES INSTALLED PRIOR TO ROUGH GRADING APPROVAL PER SECTION 1105.7 OF THE COUNTY OF LOS ANGELES BUILDING CODE.
- 20) THE GRADING CONTRACTOR SHALL SUBMIT TO THE GRADING INSPECTOR AS REQUIRED BY SECTION 1105.12 OF THE COUNTY OF LOS ANGELES BUILDING CODE AT THE COMPLETION OF ROUGH GRADING.

DRAINAGE NOTES

- 22) ROOF DRAINAGE MUST BE DIVERTED FROM GRADED SLOPES.
- 23) PROVISIONS SHALL BE MADE FOR CONTRIBUTORY DRAINAGE AT ALL TIMES

GEOTECHNICAL GENERAL NOTES

- 31) ALL WORK MUST BE IN COMPLIANCE WITH THE RECOMMENDATIONS INCLUDED IN THE GEOTECHNICAL CONSULTANT'S REPORT(S) AND THE APPROVED GRADING PLANS AND SPECIFICATIONS.
- 32) GRADING OPERATIONS MUST BE CONDUCTED UNDER PERIODIC INSPECTIONS BY THE GEOTECHNICAL CONSULTANTS WITH MONTHLY INSPECTION REPORTS TO BE SUBMITTED TO THE GEOLOGY AND SOILS SECTION. (900 S. FREMONT, ALHAMBRA CA 91803-3RD FLOOR).
- 33) THE SOIL ENGINEER SHALL PROVIDE SUFFICIENT INSPECTIONS DURING THE PREPARATION OF THE TERRACE GRASS AND THE PLACEMENT AND COMPACTION OF THE FILL TO BE SATISFIED THAT THE WORK IS BEING PERFORMED IN ACCORDANCE WITH THE PLAN AND APPLICABLE CODE REQUIREMENTS.
- 34) ROUGH GRADING MUST BE APPROVED BY A FINAL ENGINEERING GEOLOGY AND SOILS ENGINEERING REPORT. AN AS-BUILT GEOLOGIC MAP MUST BE INCLUDED IN THE FINAL GEOLOGY REPORT. PROVIDE A FINAL REPORT STATEMENT THAT VERIFIES WORK WAS DONE IN ACCORDANCE WITH REPORT RECOMMENDATIONS AND CODE PROVISIONS (SECTION 1105.12 OF THE COUNTY OF LOS ANGELES BUILDING CODE). THE FINAL REPORT(S) MUST BE SUBMITTED TO THE GEOTECHNICAL AND MATERIALS ENGINEERING DIVISION FOR REVIEW AND APPROVAL.
- 35) FOUNDATION, WALL AND POOL EXCAVATIONS MUST BE INSPECTED AND APPROVED BY THE CONSULTING GEOLOGIST AND SOIL ENGINEER, PRIOR TO THE PLACING OF STEEL OR CONCRETE.
- 36) BUILDING PADS LOCATED IN CUT/FILL TRANSITION AREAS SHALL BE OVER-EXCAVATED A MINIMUM OF THREE (3) FEET BELOW THE PROPOSED BOTTOM OF FOOTING.

FILL NOTES

- 37) ALL FILL SHALL BE COMPACTED TO THE FOLLOWING MINIMUM RELATIVE COMPACTION CRITERIA:
- A. 90 PERCENT OF MAXIMUM DRY DENSITY WITHIN 40 FEET BELOW FINISH GRADE.
 - B. 93 PERCENT OF MAXIMUM DRY DENSITY DEEPER THAN 40 FEET BELOW FINISH GRADE.
- UNLESS A LOWER RELATIVE COMPACTION
- [NOT LESS THAN 90 PERCENT OF MAXIMUM DRY DENSITY] IS JUSTIFIED
- BY THE GEOTECHNICAL ENGINEER. [SECTION 1107.5 OF THE COUNTY OF LOS ANGELES BUILDING CODE.]
- THE RELATIVE COMPACTION SHALL BE DETERMINED BY A.S.T.M. SOIL COMPACTION TEST D1557-91 WHERE APPLICABLE; WHERE NOT APPLICABLE, A TEST ACCEPTABLE TO THE BUILDING OFFICIAL SHALL BE USED.
- 38) FILL DENSITY SHALL BE DETERMINED BY A METHOD ACCEPTABLE TO THE BUILDING OFFICIAL. [SECTION 1107.5 OF THE COUNTY OF LOS ANGELES BUILDING CODE.] HOWEVER, NOT LESS THAN 10% OF THE REQUIRED DENSITY TEST, UNIFORMLY DISTRIBUTED, AND SHALL BE OBTAINED BY THE SAND CONE METHOD.
- 39) SUFFICIENT TESTS OF THE FILL SOILS SHALL BE MADE TO DETERMINE THE RELATIVE COMPACTION OF THE FILL IN ACCORDANCE WITH THE FOLLOWING MINIMUM GUIDELINES:
- A. ONE TEST FOR EACH TWO-FOOT VERTICAL LIFT.
 - B. ONE TEST FOR EACH 1,000 CUBIC YARDS OF MATERIAL PLACED.
 - C. ONE TEST AT THE LOCATION OF THE FINAL FILL SLOPE FOR EACH BUILDING SITE [LOT] IN EACH FOUR-FOOT VERTICAL LIFT OR PORTION THEREOF.
 - D. ONE TEST IN THE VICINITY OF EACH BUILDING PAD FOR EACH FOUR-FOOT VERTICAL LIFT OR PORTION THEREOF.
- 40) SUFFICIENT TESTS OF FILL SOILS SHALL BE MADE TO VERIFY THAT THE SOIL PROPERTIES COMPLY WITH THE DESIGN REQUIREMENTS, AS DETERMINED BY THE SOIL ENGINEER INCLUDING SOIL TYPES, SHEAR STRENGTH PARAMETERS AND CORRESPONDING UNIT WEIGHTS IN ACCORDANCE WITH THE FOLLOWING GUIDELINES:
- A. PRIOR AND SUBSEQUENT TO PLACEMENT OF THE FILL, SHEAR TESTS SHALL BE TAKEN ON EACH TYPE OF SOIL OR SOIL MIXTURE TO BE USED FOR ALL FILL SLOPES STEEPER THAN THREE (3) HORIZONTAL TO ONE VERTICAL.
 - B. SHEAR TEST RESULTS FOR THE PROPOSED FILL MATERIAL MUST MEET OR EXCEED THE DESIGN VALUES USED IN THE GEOTECHNICAL REPORT TO DETERMINE SLOPE STABILITY REQUIREMENTS. OTHERWISE, THE SLOPE MUST BE REEVALUATED USING THE ACTUAL SHEAR TEST VALUE OF THE FILL MATERIAL THAT IS IN PLACE.
 - C. FILL SOILS SHALL BE FREE OF DELETERIOUS MATERIALS.
- 41) FILL SHALL NOT BE PLANTED UNTIL STRIPPING OF VEGETATION, REMOVAL OF UNSUITABLE SOILS, AND INSTALLATION OF SUBDRAIN (IF ANY) HAVE BEEN INSPECTED AND APPROVED BY THE SOIL ENGINEER. THE BUILDING OFFICIAL MAY REQUIRE A STANDARD TEST METHOD FOR MOISTURE, ASH, ORGANIC MATTER, PEAT OR OTHER ORGANIC SOILS. ASTM D-2974-87 ON ANY SUSPECT MATERIAL. DETRIMENTAL AMOUNTS OF ORGANIC MATERIAL SHALL NOT BE PERMITTED IN FILLS. SOIL CONTAINING SMALL AMOUNTS OF ROOTS MAY BE ALLOWED PROVIDED THAT THE ROOTS ARE IN A QUANTITY AND DISTRIBUTED IN A MANNER THAT WILL NOT BE DETRIMENTAL TO THE FUTURE USE OF THE SITE AND THE SOILS ENGINEER APPROVES THE USE OF SUCH MATERIAL.
- 42) ROCK OR SIMILAR MATERIAL GREATER THAN 12 INCHES IN DIAMETER SHALL NOT BE PLACED IN THE FILL UNLESS RECOMMENDATIONS FOR SUCH PLACEMENTS HAVE BEEN SUBMITTED BY THE SOIL ENGINEER AND APPROVED IN ADVANCE BY THE BUILDING OFFICIAL. LOCATION, EXTENT, AND ELEVATION OR ROCK DISPOSAL AREAS MUST BE SHOWN ON AN "AS BUILT" GRADING PLAN.
- 43) CONTINUOUS INSPECTION BY THE SOIL ENGINEER, OR A RESPONSIBLE REPRESENTATIVE, SHALL BE PROVIDED DURING ALL FILL PLACEMENT AND COMPACTION OPERATIONS WHERE FILLS HAVE A DEPTH GREATER THAN 30 FEET OR SLOPE SURFACE STEEPER THAN 2:1. [SECTION OF THE COUNTY OF LOS ANGELES BUILDING CODE.]
- 44) CONTINUOUS INSPECTION BY THE SOIL ENGINEER, OR A RESPONSIBLE REPRESENTATIVE, SHALL BE PROVIDED DURING ALL SUBDRAIN INSTALLATION. [SECTION OF 1107.2 OF THE COUNTY OF LOS ANGELES BUILDING CODE.]
- 45) ALL SUBDRAIN OUTLETS ARE TO BE SURVEYED FOR LINE AND ELEVATION. SUBDRAIN INFORMATION MUST BE SHOWN ON AN "AS BUILT" GRADING PLAN.
- 46) FILL SLOPES IN EXCESS OF 2:1 STEEPNESS RATIO ARE TO BE CONSTRUCTED BY THE PLACEMENT OF SOIL AT SUFFICIENT DISTANCE BEYOND THE PROPOSED FINISH SLOPE TO ALLOW COMPACTION EQUIPMENT TO BE OPERATED AT THE OUTER LIMITS OF THE FINAL SLOPE SURFACE. THE EXCESS FILLS TO BE REMOVED PRIOR TO COMPLETION OF ROUGH GRADING. OTHER CONSTRUCTION PROCEDURES MAY BE USED WHEN IT IS DEMONSTRATED TO THE SATISFACTION OF THE BUILDING OFFICIAL THAT THE ANGLE OF SLOPE, CONSTRUCTION METHOD AND OTHER FACTS WILL HAVE EQUIVALENT EFFECT. [SECTION 1107.5 OF THE COUNTY OF LOS ANGELES BUILDING CODE.]

PLANTING AND IRRIGATION NOTES

- 47) PLANTING AND IRRIGATION ON GRADED SLOPES MUST COMPLY WITH THE FOLLOWING MINIMUM GUIDELINES:
- A. THE SURFACE OF ALL CUT SLOPES MORE THAN 5 FEET IN HEIGHT AND FILL SLOPES MORE THAN 3 FEET IN HEIGHT SHALL BE PROTECTED AGAINST DAMAGE BY EROSION BY PLANTING WITH GRASS OR GROUNDCOVER PLANTS. SLOPES EXCEEDING 15 FEET IN VERTICAL HEIGHT SHALL BE PLANTED WITH SHRUBS, SPACED AT NOT TO EXCEED 10 FEET ON CENTERS, OR TREES, SPACED AT NOT TO EXCEED 20 FEET ON CENTERS, OR A COMBINATION OF SHRUBS AND TREES AT EQUIVALENT SPACING, IN ADDITION TO THE GRASS OR GROUNDCOVER PLANTS. THE PLANTS SELECTED AND PLANTING METHODS USED SHALL BE SUITABLE FOR THE LOCAL CLIMATIC CONDITIONS OF THE SITE. PLANT MATERIAL SHALL BE SELECTED WHICH WILL PRODUCE A COVERAGE OF PERMANENT PLANTING EFFECTIVELY CONTROLLING EROSION. CONSIDERATION SHALL BE GIVEN TO DEEP-ROOTED PLANTING MATERIAL NEEDING LIMITED WATERING, MAINTENANCE, HIGH ROOT TO SHOOT RATIO, WIND SUSCEPTIBILITY AND FIRE-RETARDANT CHARACTERISTICS. (SECTION J110.3 OF THE COUNTY OF LOS ANGELES BUILDING CODE.)
- NOTE: PLANTING MAY BE MODIFIED FOR THE SITE IF SPECIFIC RECOMMENDATIONS ARE PROVIDED BY BOTH THE SOILS ENGINEER AND A LANDSCAPE ARCHITECT. SPECIFIC RECOMMENDATIONS MUST CONSIDER SOILS AND CLIMATIC CONDITIONS, IRRIGATION REQUIREMENTS, PLANTING METHODS, FIRE RETARDANT CHARACTERISTICS, WATER EFFICIENCY, MAINTENANCE NEEDS, AND OTHER REGULATORY REQUIREMENTS. RECOMMENDATIONS MUST INCLUDE A FINDING THAT THE ALTERNATIVE PLANTING WILL PROVIDE A PERMANENT AND EFFECTIVE METHOD OF EROSION CONTROL.
- MODIFICATIONS TO PLANNING MUST BE APPROVED BY THE BUILDING OFFICIAL PRIOR TO INSTALLATION.
- B. SLOPES REQUIRED TO BE PLANTED SHALL BE PROVIDED WITH AN APPROVED SYSTEM OF IRRIGATION THAT IS DESIGNED TO COVER ALL PORTIONS OF THE SLOPE. IRRIGATION SYSTEM PLANS SHALL BE SUBMITTED AND APPROVED PRIOR TO INSTALLATION. A FUNCTIONAL TEST OF THE SYSTEM MAY BE REQUIRED. FOR SLOPES LESS THAN 20 FEET IN VERTICAL HEIGHT, HOSE BIBS TO PERMIT HAND WATERING WILL BE ACCEPTABLE IF SUCH HOSE BIBS ARE INSTALLED AT CONVENIENTLY ACCESSIBLE LOCATIONS WHERE A HOSE NO LONGER THAN 50 FEET IS NECESSARY FOR IRRIGATION. THE REQUIREMENTS FOR PERMANENT IRRIGATION SYSTEMS MAY BE MODIFIED UPON SPECIFIC RECOMMENDATION OF A LANDSCAPE ARCHITECT OR EQUIVALENT AUTHORITY THAT, BECAUSE OF THE TYPE OF PLANTS SELECTED, THE PLANTING METHODS USED AND THE SOIL AND CLIMATIC CONDITIONS AT THE SITE, IRRIGATION WILL NOT BE NECESSARY FOR THE MAINTENANCE OF THE SLOPE PLANTING.
- (SECTION J110.4 OF THE COUNTY OF LOS ANGELES BUILDING CODE.)
- C. OTHER GOVERNMENTAL AGENCIES MAY HAVE ADDITIONAL REQUIREMENTS FOR LANDSCAPING AND IRRIGATION. IT IS THE RESPONSIBILITY OF THE APPLICANT TO COORDINATE WITH OTHER AGENCIES TO MEET THEIR REQUIREMENTS WHILE MAINTAINING COMPLIANCE WITH THE COUNTY OF LOS ANGELES BUILDING CODE.
- 48) THE PLANTING AND IRRIGATION SYSTEMS SHALL BE INSTALLED AS SOON PRACTICAL AFTER ROUGH GRADING. PRIOR TO FINAL GRADING APPROVAL ALL REQUIRED SLOPE PLANTING MUST BE WELL ESTABLISHED.
- (SECTION J110.7 OF THE COUNTY OF LOS ANGELES BUILDING CODE.)
- 49) LANDSCAPING IRRIGATION SYSTEM SHALL BE DESIGNED AND MAINTAINED TO PREVENT SPRAY ON STRUCTURES. (TITLE 31, SECTION 5.407.2.1).

AGENCY NOTES

- 26) AN ENCROACHMENT PERMIT FROM THE COUNTY OF LOS ANGELES DEPARTMENT OF PUBLIC WORKS IS REQUIRED FOR ALL WORK WITHIN OR AFFECTING ROAD RIGHT OF WAY. ALL WORK WITHIN ROAD RIGHT OF WAY SHALL CONFORM TO COUNTY OF LOS ANGELES DEPARTMENT OF PUBLIC WORKS ENCROACHMENT PERMIT.
- 27) AN ENCROACHMENT PERMIT/CONNECTION PERMIT IS REQUIRED FROM THE COUNTY OF LOS ANGELES FLOOD CONTROL DISTRICT FOR ALL WORK WITHIN THE COUNTY OF LOS ANGELES FLOOD CONTROL DISTRICT RIGHT OF WAY. ALL WORK SHALL CONFORM TO CONDITIONS SET BY THE PERMIT.
- 28) PERMISSION TO OPERATE IN VERY HIGH FIRE HAZARD SEVERITY ZONE MUST BE OBTAINED FROM THE FIRE PREVENTION BUREAU OF THE LOCATION FIRE STATION PRIOR TO COMMENCING WORK.
- 29) ALL WORK WITHIN THE STREAMBED AND AREAS OUTLINED ON GRADING PLANS SHALL CONFORM TO:
ARMY CORP 404 PERMIT NUMBER: _____
CALIFORNIA FISH AND WILDLIFE PERMIT NO.: _____
- 30) ALL CONSTRUCTION/DEMOLITION, GRADING, AND STORAGE OF BULK MATERIALS MUST COMPLY WITH THE LOCAL AQMD RULE 403 FOR FUGITIVE DUST. INFORMATION ON RULE 403 IS AVAILABLE AT AQMD'S WEBSITE [HTTP://WWW.AQAMD.COM](http://www.aqamd.com).

STAMP DATE

DRAWING
TITLE SHEET

PROJECT
22570 ENCINAL CANYON
22570 ENCINAL CANYON ROAD

[illegible]

JOB #:23-2669

DATE: 11/15/2023

SCALE: N

C-1.0


SHEET 1 OF 21

3	BY	MALIBU, CA 90203	ENGINEERING GROUP
---	----	------------------	-------------------

2570 ENCINAL CANYON

PLANNING PC #1

NOTES	1	C-1.1	SCALE: NTS		DATE: 11/15/2023		JOB #: 23-2669		△ △ △ △ △ △ △ △		REVISIONS		BY	PROJECT 2570 ENCINAL CANYON 2570 ENCINAL CANYON ROAD MALIBU, CA 90265		DRAWING NOTES		STAMP DATE	STAMP	TEG 130 PINE AVE. 3RD FLOOR LONG BEACH, CA 90802 310.613.9980 www.TEGLosAngeles.com TECHSCHER ENGINEERING GROUP	
------------------	---	-------	------------	--	------------------	--	----------------	--	---	--	-----------	--	----	--	--	------------------	--	------------	-------	--	--

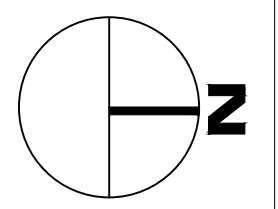

REVISIONS	BY
△	
△	
△	
△	
△	
△	
△	
△	

PROJECT
2570 ENCINAL CANYON
2570 ENCINAL CANYON ROAD
MALIBU, CA 90265

DRAWING
EXISTING SITE PLAN


STAMP DATE

STAMP

TEG

130 PINE AVE, 3RD FLOOR
LONG BEACH, CA 90802
310.613.9980
www.TEGlosAngeles.com

T U C H S C H E R E N G I N E E R I N G G R O U P

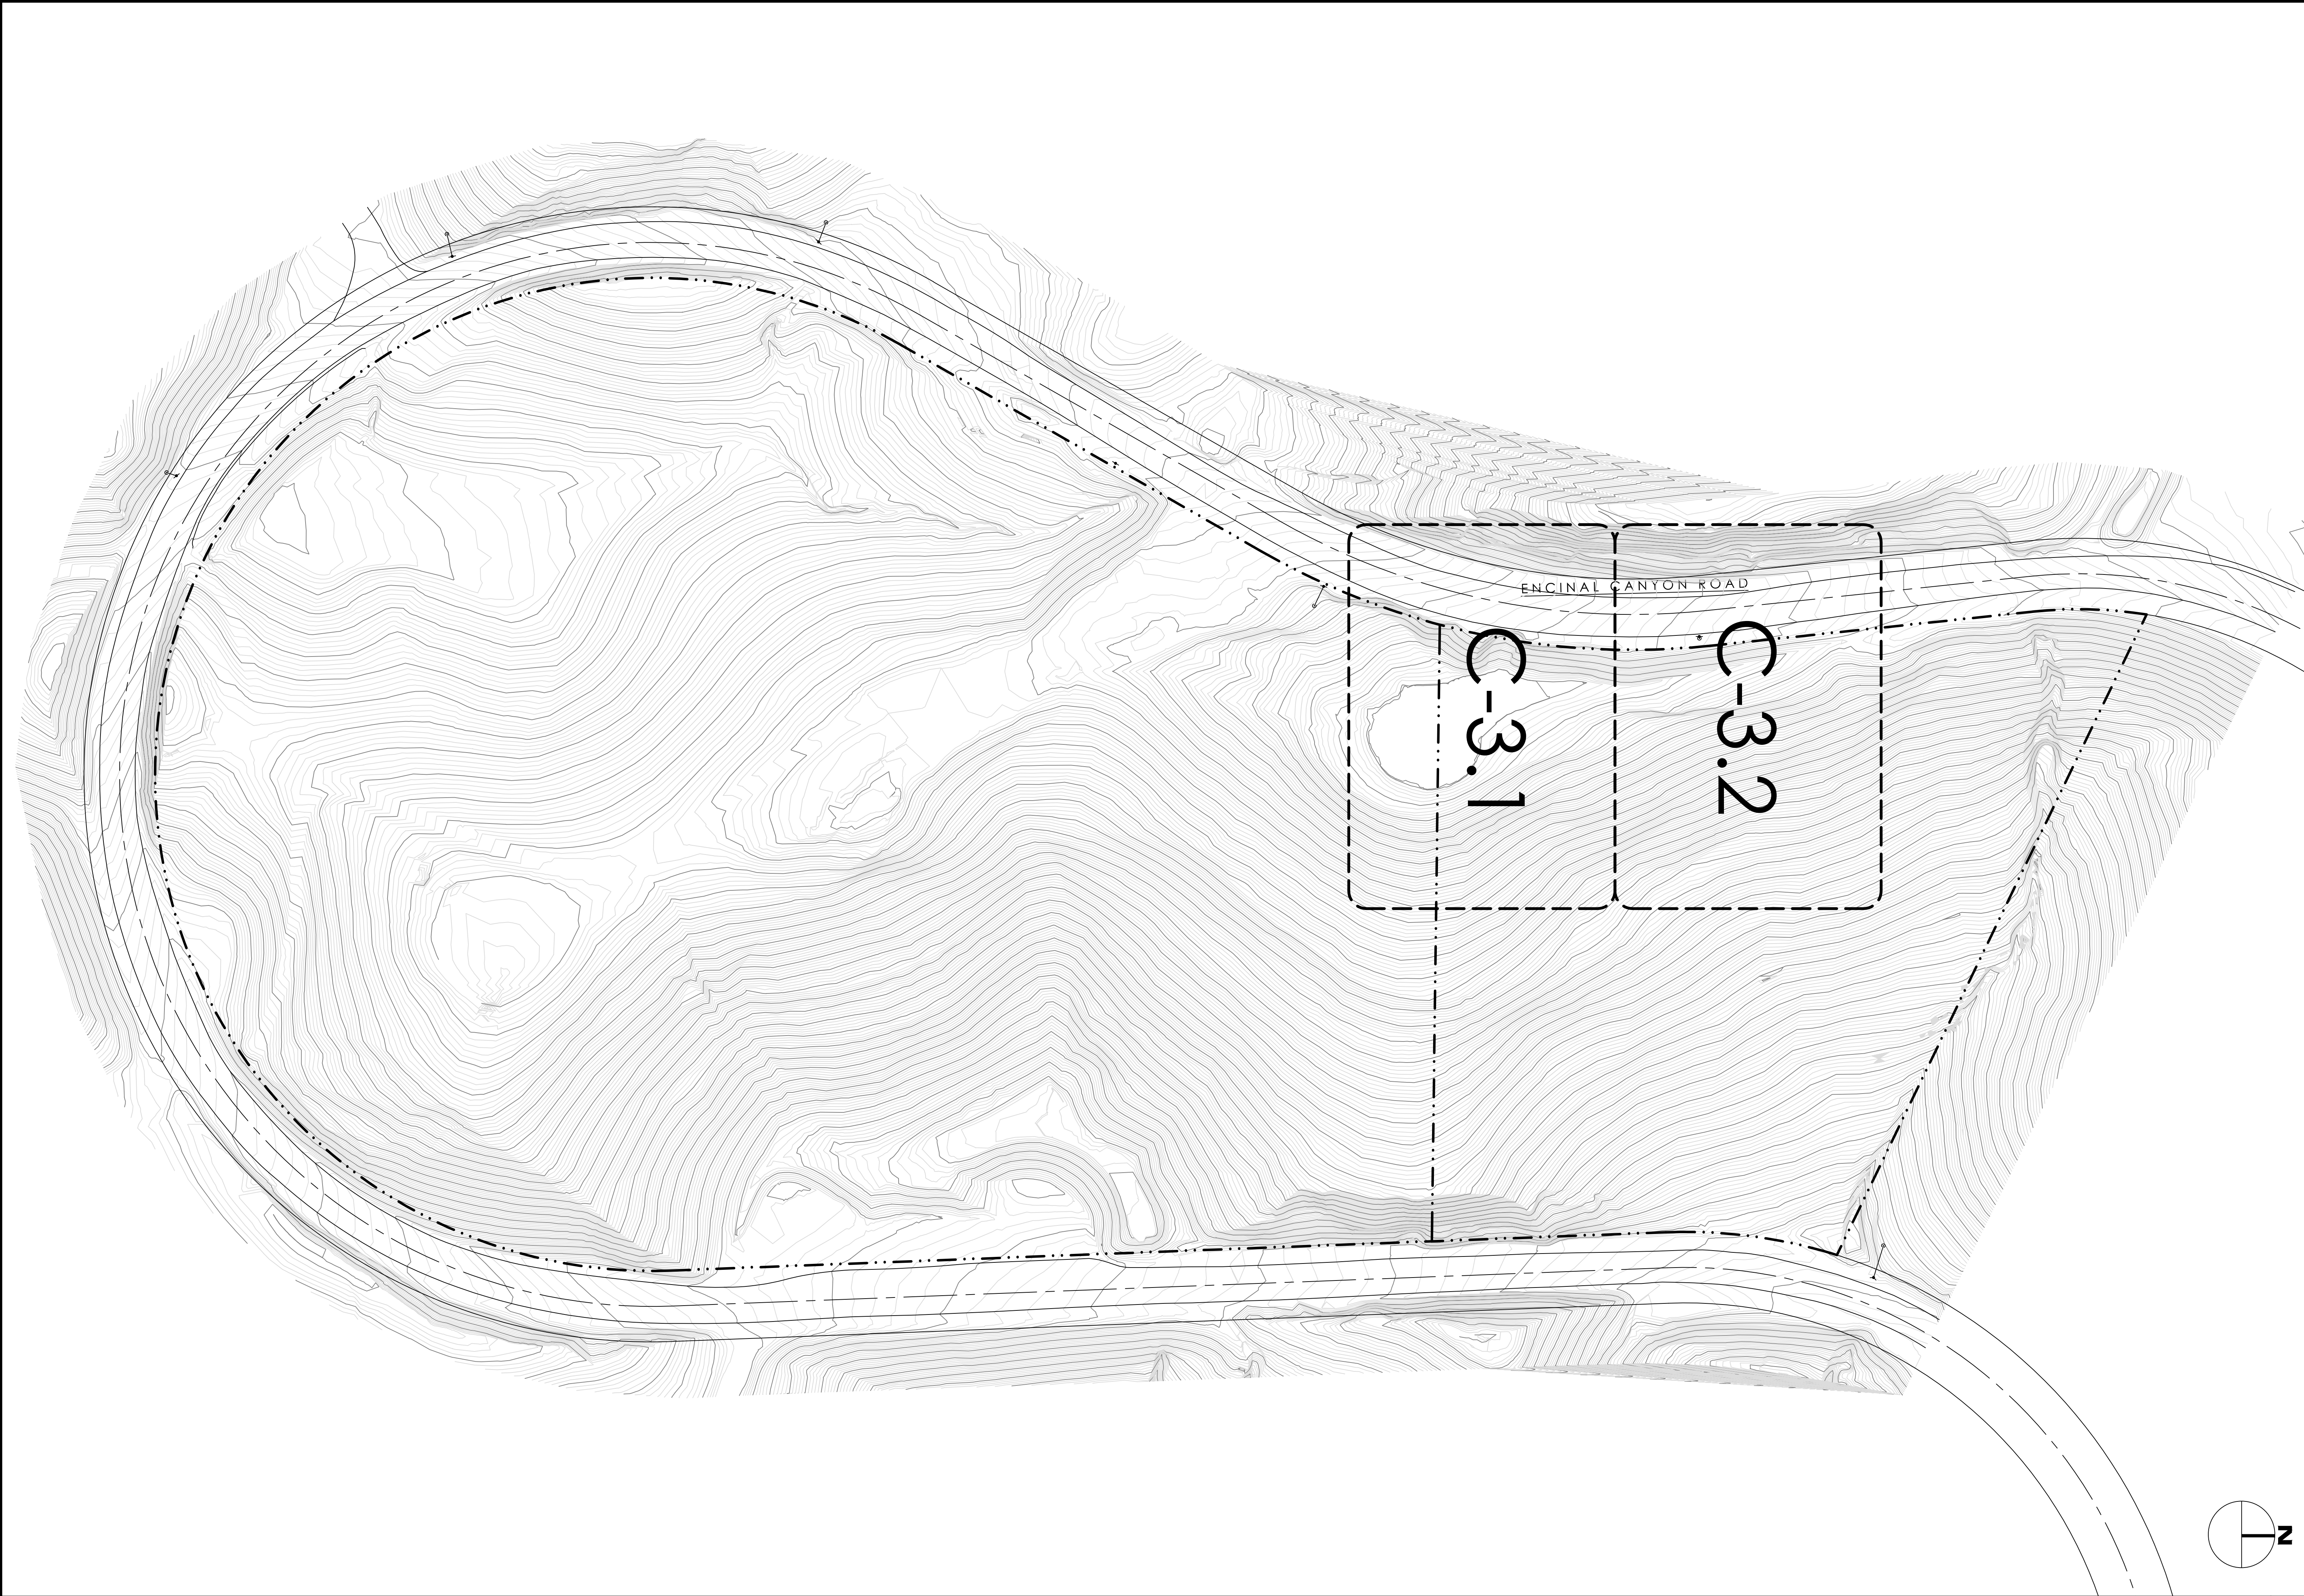

GRADING INDEX

SCALE: 1" = 60'-0"

1

SHEET 4 OF 21

C-3.0

SCALE: 1" = 60'-0"

DATE: 11/15/2023

JOB #: 23-2669

REVISIONS	BY
△	
△	
△	
△	
△	
△	
△	
△	

PROJECT
2570 ENCINAL CANYON
2570 ENCINAL CANYON ROAD
MALIBU, CA 90265

DRAWING
GRADING INDEX

STAMP DATE

STAMP

TEG

130 PINE AVE. 3RD FLOOR
LONG BEACH, CA 90802
310.613.9980
www.TEGLosAngeles.com

T U C H S C H E R E N G I N E E R I N G G R O U P

2570 ENCINAL CANYON PLANNING PC #1

MATCH LINE
MATCH LINE

MATCH LINE
MATCH LINE

GENERAL GRADING NOTES

1. REGISTERED DEPUTY GRADING INSPECTOR IS REQUIRED ON GRADING AND FOUNDATION EARTHWORK FOR THE FOLLOWING CONDITIONS:

SITE EXCEEDS 60,000 SQUARE FEET
CUT OF FILL SLOPES EXCEED 2:1
CUTS EXCEED 40 FT. IN HEIGHT & WITHIN 20 FT. OF A PROPERTY LINE
FOUNDATION EXCAVATION BELOW A 1:1 PLANE FROM A PROPERTY LINE
PROJECTS INVOLVING UNUSUAL HAZARDS
SHORING WORK INCLUDING SLOT CUTS

2. ALL GRADING SLOPES SHALL BE PLANTED AND SPRINKLERED.

3. STANDARD 12" HIGH BERM IS REQUIRED AT TOP OF ALL GRADED SLOPES.

4. NO FILL TO BE PLACED UNTIL THE CITY GRADING INSPECTOR HAS INSPECTED AND APPROVED THE BOTTOM EXCAVATION.

5. MAN-MADE FILL SHALL BE COMPACTED TO A MINIMUM RELATIVE COMPACTION OF 90% MAX DRY DENSITY WITHIN 40 FEET BELOW FINISH GRADE AND 93% OF MAX DRY DENSITY DEEPER THAN 40 FEET BELOW FINISH GRADE UNLESS A LOWER RELATIVE COMPACTION (NOT LESS THAN 90% OF MAX. DRY DENSITY) IS JUSTIFIED BY THE SOILS ENGINEER.

6. TEMPORARY EROSION CONTROL TO BE INSTALLED BETWEEN OCTOBER 1ST AND APRIL 15TH. OBTAIN GRADING INSPECTOR'S AND DEPARTMENT OF PUBLIC WORKS APPROVAL OF PROPOSED PROCEDURES WHEN GRADING QUANTITY EXCEEDS 200 CUBIC YARDS.

7. RETAINING WALLS LOCATED CLOSER TO THE PROPERTY LINE THAN THE HEIGHT OF THE WALL SHALL BE BACKFILLED NOT LATER THAN 10 DAYS AFTER CONSTRUCTION OF THE WALL AND NECESSARY STRUCTURAL SUPPORTING MEMBERS UNLESS RECOMMENDED OTHERWISE BY RESPONSIBLE ENGINEER.

GRADING SUMMARY				
	WITHIN FOOTPRINT	OUTSIDE OF FOOTPRINT	REMOVE AND RECOMPACT	TOTAL
CUT	0 CU.YD.	720.9 CU.YD.	0 CU.YD.	720.9 CU.YD.
FILL	93.9 CU.YD.	302.1 CU.YD.	0 CU.YD.	396 CU.YD.
			TOTAL	1116.9 CU.YD.
			324.9 CU.YD.	EXPORT

GRADING PLAN LEGEND

(100')

(100')

(101')

(101')

PROPOSED 1ST FLOOR OUTLINE

EXISTING MAJOR GRADE CONTOUR

EXISTING MINOR GRADE CONTOUR TO BE REMOVED

EXISTING MINOR GRADE CONTOUR TO BE REMOVED

CUT & FILL TRANSITION/DAYLIGHT BOUNDARY

CUT AREA

FILL AREA

RETAINING WALL BELOW THE BUILDING WALL

RETAINING WALL

CONSTRUCTION ABBREVIATIONS

F.F.

E.G.

E.S.

F.G.

F.S.

FINISHED FLOOR ELEVATION

EXISTING GRADE ELEVATION

EXISTING SURFACE ELEVATION

FINISHED GRADE ELEVATION

FINISHED SURFACE ELEVATION

CONSTRUCTION NOTES

1

2

3

4

5

6

MOTORCOURT

RAISED PATIO

POOL UNDER SEPARATE PERMIT

SPA UNDER SEPARATE PERMIT

DRIVEWAY

120' HAMMERHEAD

ENCINAL CANYON ROAD

130 PINE AVE, 3RD FLOOR
LONG BEACH, CA 90802
310.913.9980
www.tegusa.com

TEG

T U C H S C H E R
E N G I N E E R I N G
G R O U P

STAMP

STAMP DATE

DRAWING
GRADING PLAN

PROJECT
2570 ENCINAL CANYON
2570 ENCINAL CANYON ROAD
MALIBU, CA 90265

REVISIONS

BY

JOB #: 23-2669

DATE: 11/15/2023

SCALE: 1" = 10'-0"

C-3.1


SHEET 5 OF 21

2570 ENCINAL CANYON
PLANNING PC #1

GRADING PLAN

SCALE: 1" = 10'-0"

1

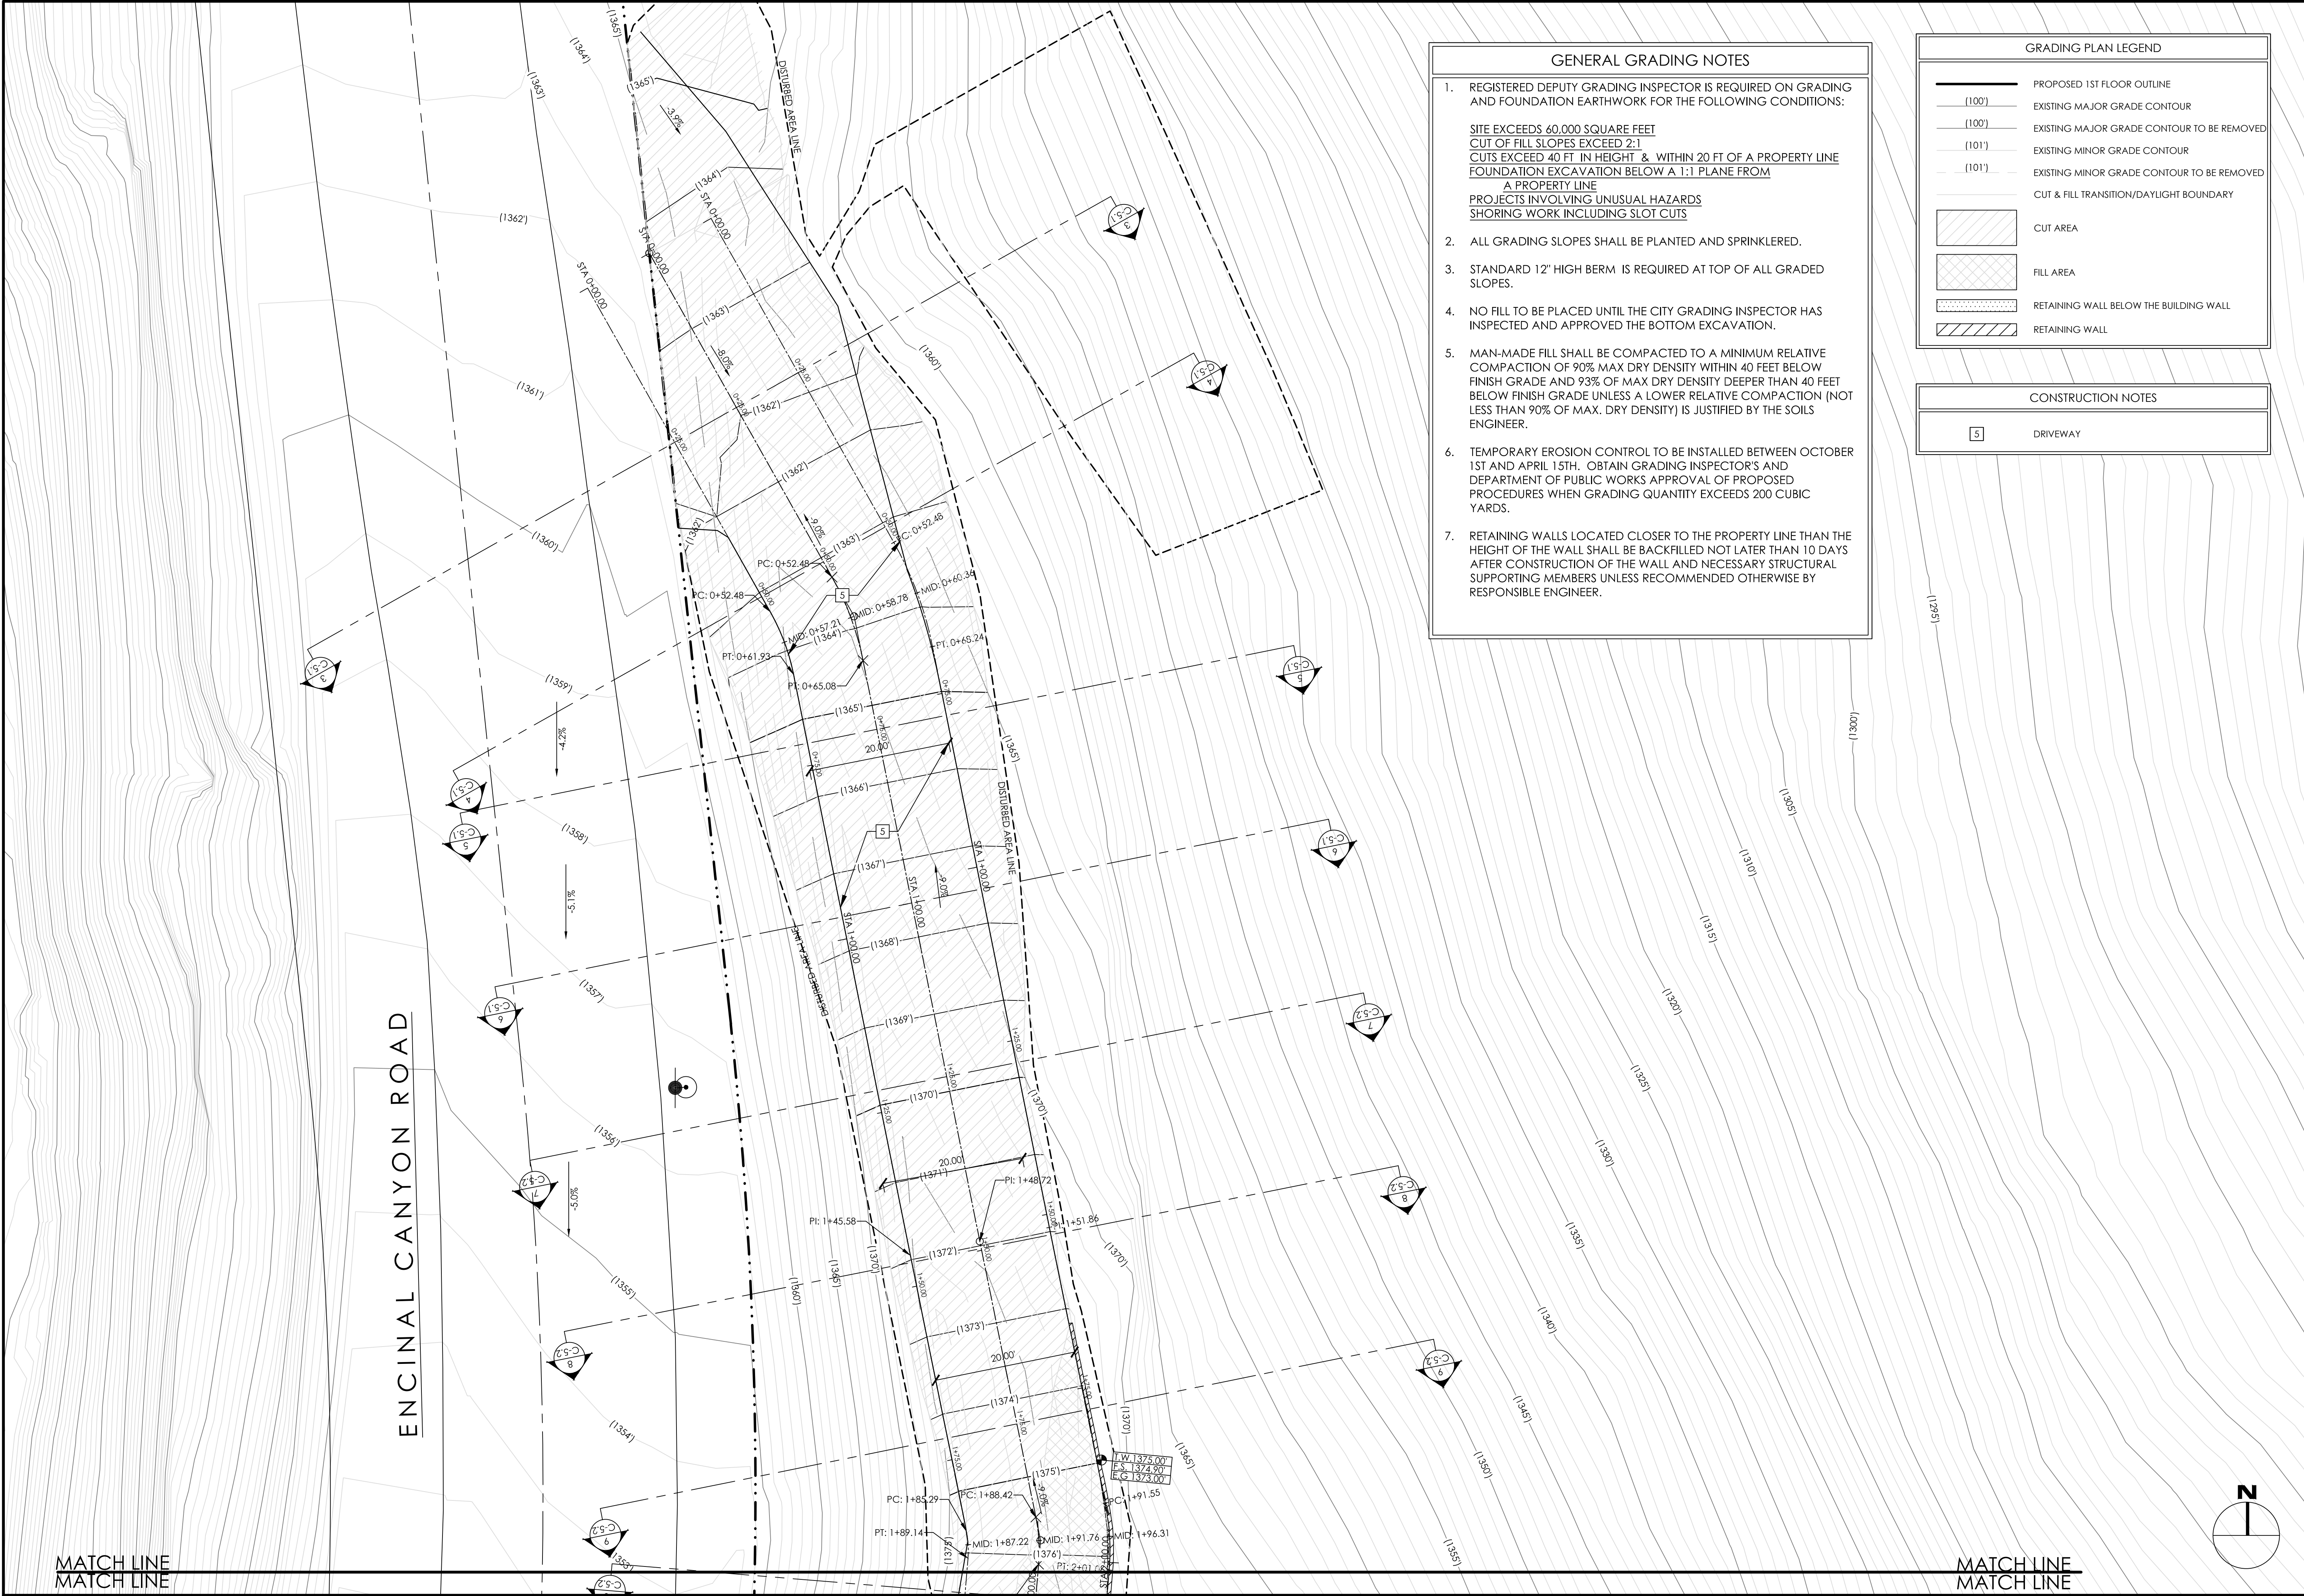

MATCH LINE
MATCH LINE

MATCH LINE
MATCH LINE

DRAINAGE NOTES

1.

2% MIN. SLOPE TO DRAINAGE DEVICE AND / OR STREET AT ALL PAD AREAS.

2.

2% MIN. SLOPE AWAY FROM BUILDINGS AT AREAS OF HARDSCAPE AT ADJACENT 5 FEET.

3.

5% MIN. SLOPE AWAY FROM BUILDINGS AT AREAS OF SOFTSCAPE AT ADJACENT 5 FEET.

4.

PROVIDE CATCH BASIN INLET DRAINS WITH STENCIL PER DETAIL 1/C-6.0.

TOTAL DISTURBED AREA		
DISTURBED AREA	23820 SQ.FT.	0.55 ACRES

DRAINAGE PLAN LEGEND

1ST FLOOR OUTLINE

2ND FLOOR OUTLINE

3TH FLOOR OUTLINE

4"Ø SOLID SCHEDULE 40 PVC PIPE

4"Ø PERFORATED SCHEDULE 40 PVC PIPE

DOWNSPOUT PER PLAN

AREA DRAIN PER PLAN

CLEANOUT

4" GUTTER

IMPERMEABLE AREA

OUT OF SCOPE

POOL AREA

ASSOCIATED LANDSCAPING AREA

NATURAL GRADE

DIRECTION OF SHEET FLOW

DIRECTION OF PIPE FLOW

PERFORATED PIPE FLOW

DIRECTION OF DISCHARGE

CONSTRUCTION NOTES

1

4" AREA DRAIN PER DETAIL 2/C-6.0

2

4" DOWNSPOUT PER DETAIL 4/C-6.0

3

4" GUTTER TO DOWNSPOUT W/ MIN. 2% SLOPE PER DETAIL 4/C-6.0

4

CLEANOUT

5

8" SQUARE CONCRETE CATCH BASIN PER DETAIL 3/C-6.1

6



SKYLIGHT

7

SLOT DRAIN PER DETAIL 6/C-6.0

8

TRENCH DRAIN PER DETAIL 5/C-6.0

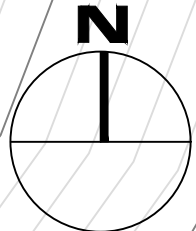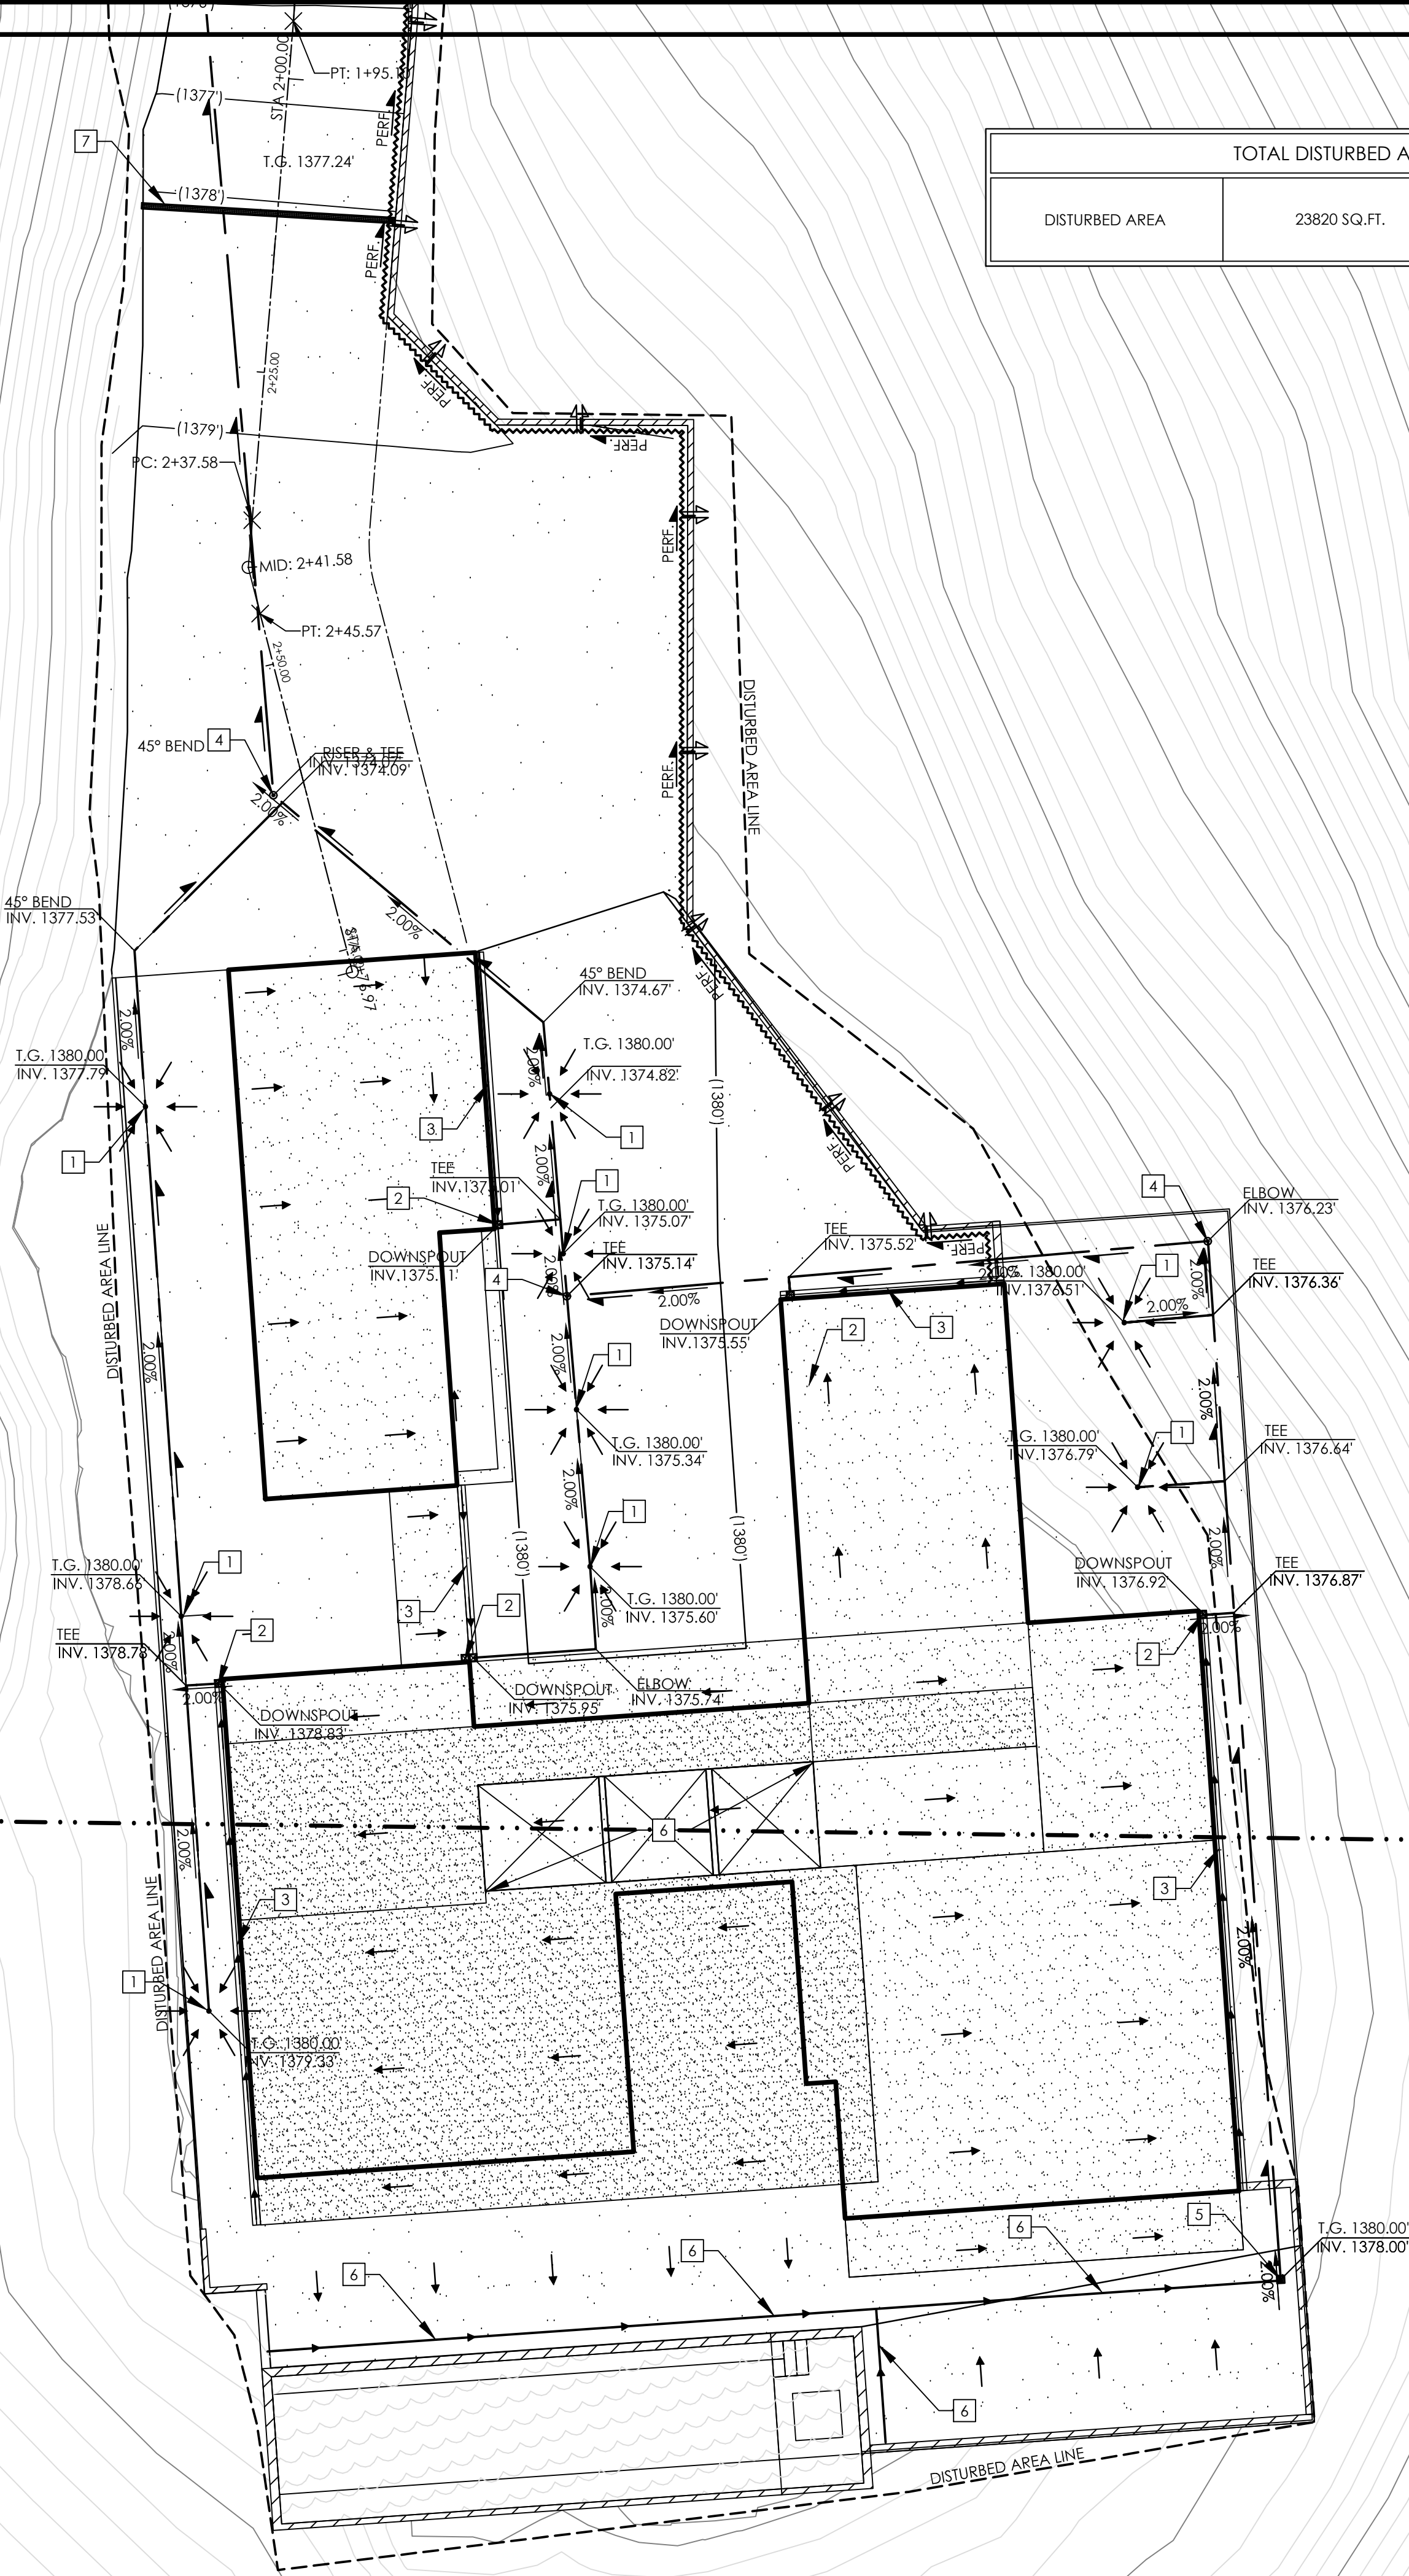

DRAINAGE PLAN

SCALE: 1" = 10'-0"

1

130 PINE AVE, 3RD FLOOR
LONG BEACH, CA 90802
310.913.9980
www.TEGLosAngeles.com

TEG

STAMP

STAMP DATE

DRAWING
DRAINAGE PLAN

PROJECT
2570 ENCINAL CANYON
2570 ENCINAL CANYON ROAD
MALIBU, CA 90265

REVISIONS

BY

JOB #: 23-2669

DATE: 11/15/2023

SCALE: 1" = 10'-0"

C-4.0

SHEET 7 OF 21

- DRAINAGE NOTES
1.

2% MIN. SLOPE TO DRAINAGE DEVICE AND / OR STREET AT ALL PAD AREAS.
2.

2% MIN. SLOPE AWAY FROM BUILDINGS AT AREAS OF HARDSCAPE AT ADJACENT 5 FEET.
3.

5% MIN. SLOPE AWAY FROM BUILDINGS AT AREAS OF SOFTSCAPE AT ADJACENT 5 FEET.
4.

PROVIDE CATCH BASIN INLET DRAINS WITH STENCIL PER DETAIL 1/C-6.0.

DRAINAGE PLAN LEGEND

1ST FLOOR OUTLINE

4"Ø SOLID SCHEDULE 40 PVC PIPE

CLEANOUT

IMPERMEABLE AREA

OUT OF SCOPE

ASSOCIATED LANDSCAPING AREA

NATURAL GRADE

DIRECTION OF SHEET FLOW

DIRECTION OF PIPE FLOW

DIRECTION OF DISCHARGE

CONSTRUCTION NOTES

1

TRENCH DRAIN PER DETAIL 5/C-6.0

2

EROSION CONTROL RIP-RAP PER DETAIL 7/C-6.0

3

1531.4 CU.FT. / 11357 GAL STORM BRIXX DETENTION TANK PER DETAIL 8/C-6.1

4

2120 SQ.FT ASSOCIATED LANDSCAPE FOR RE-USE THE STORM BRIXX TANK MITIGATED VOLUME.

5

CLEANOUT

130 PINE AVE, 3RD FLOOR
LONG BEACH, CA 90802
310.913.9980
www.TEGlosAngeles.com

TEG

T U C H S C H E R
E N G I N E E R I N G
G R O U P

STAMP

STAMP DATE

DRAWING
DRAINAGE PLAN

PROJECT
2570 ENCINAL CANYON
2570 ENCINAL CANYON ROAD
MALIBU, CA 90265

REVISIONS	BY
△	
△	
△	
△	
△	
△	
△	
△	

JOB #: 23-2669
DATE: 11/15/2023
SCALE: 1" = 10'-0"

C-4.1

2570 ENCINAL CANYON PLANNING PC #1


SHEET 8 OF 21

MATCH LINE
MATCH LINE

MATCH LINE
MATCH LINE


DRAINAGE PLAN

SCALE: 1" = 10'-0"

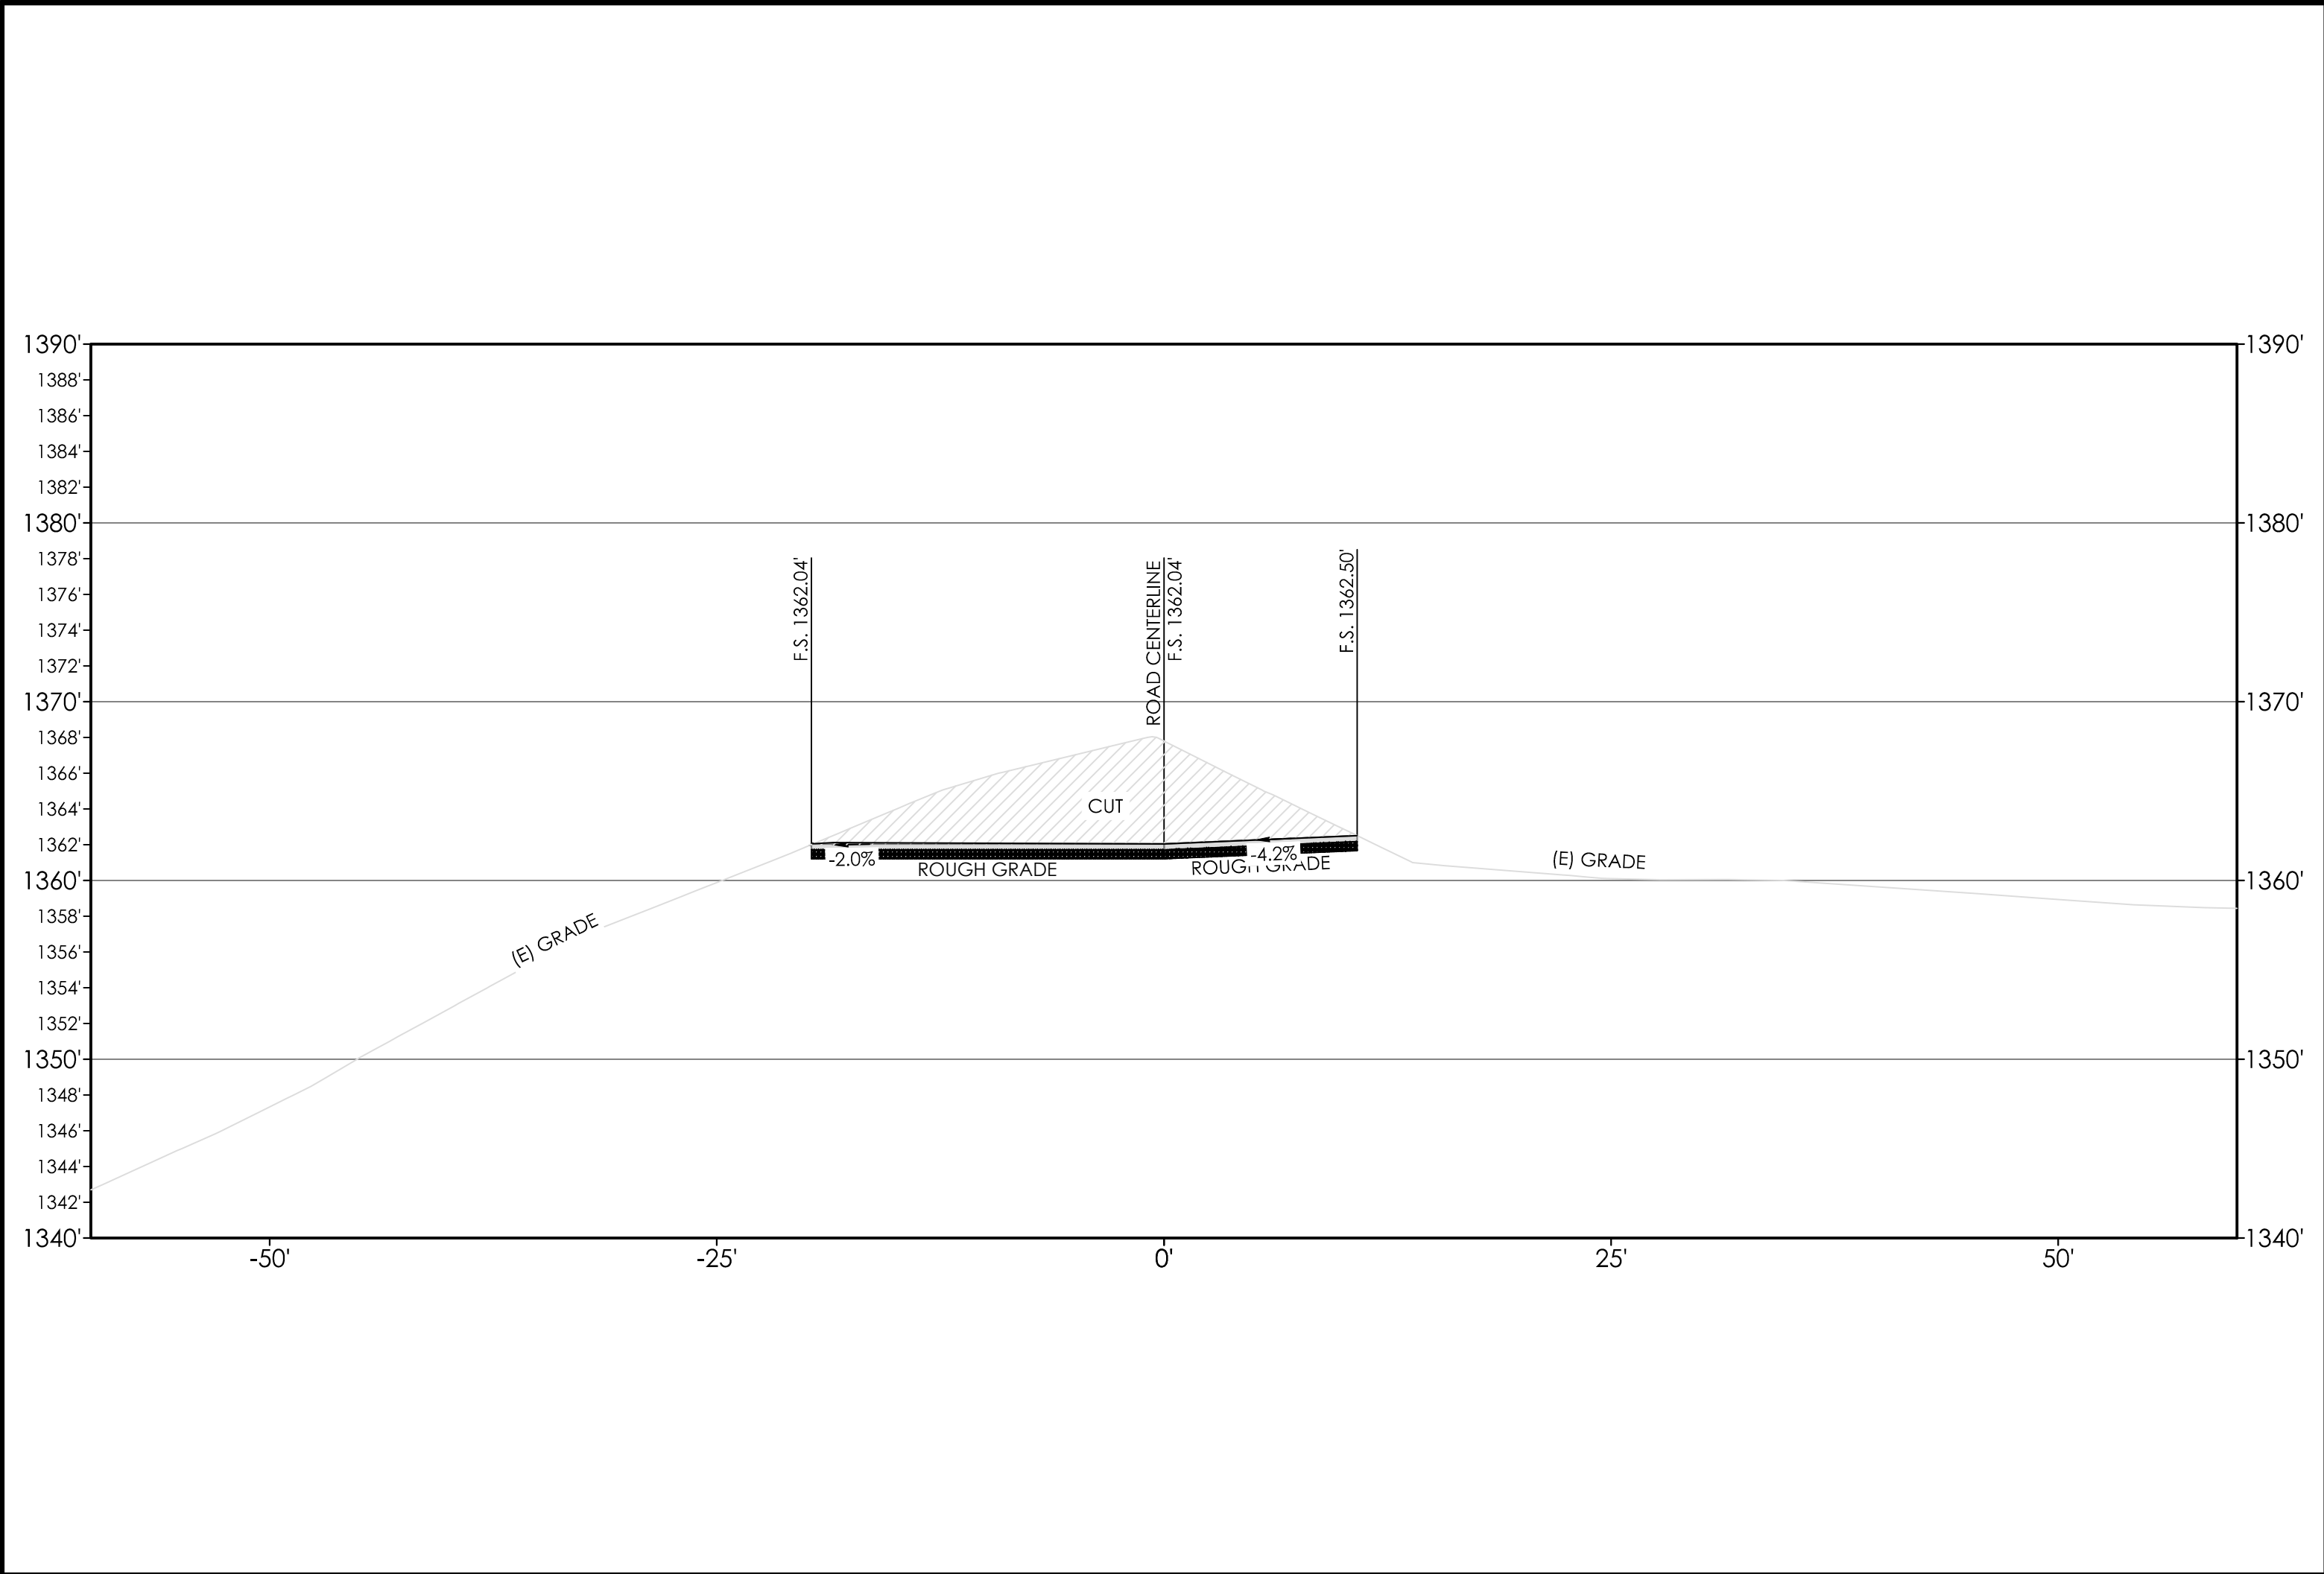


STA : 0+25.00' SCALE: 1/8" = 1'-0"

3

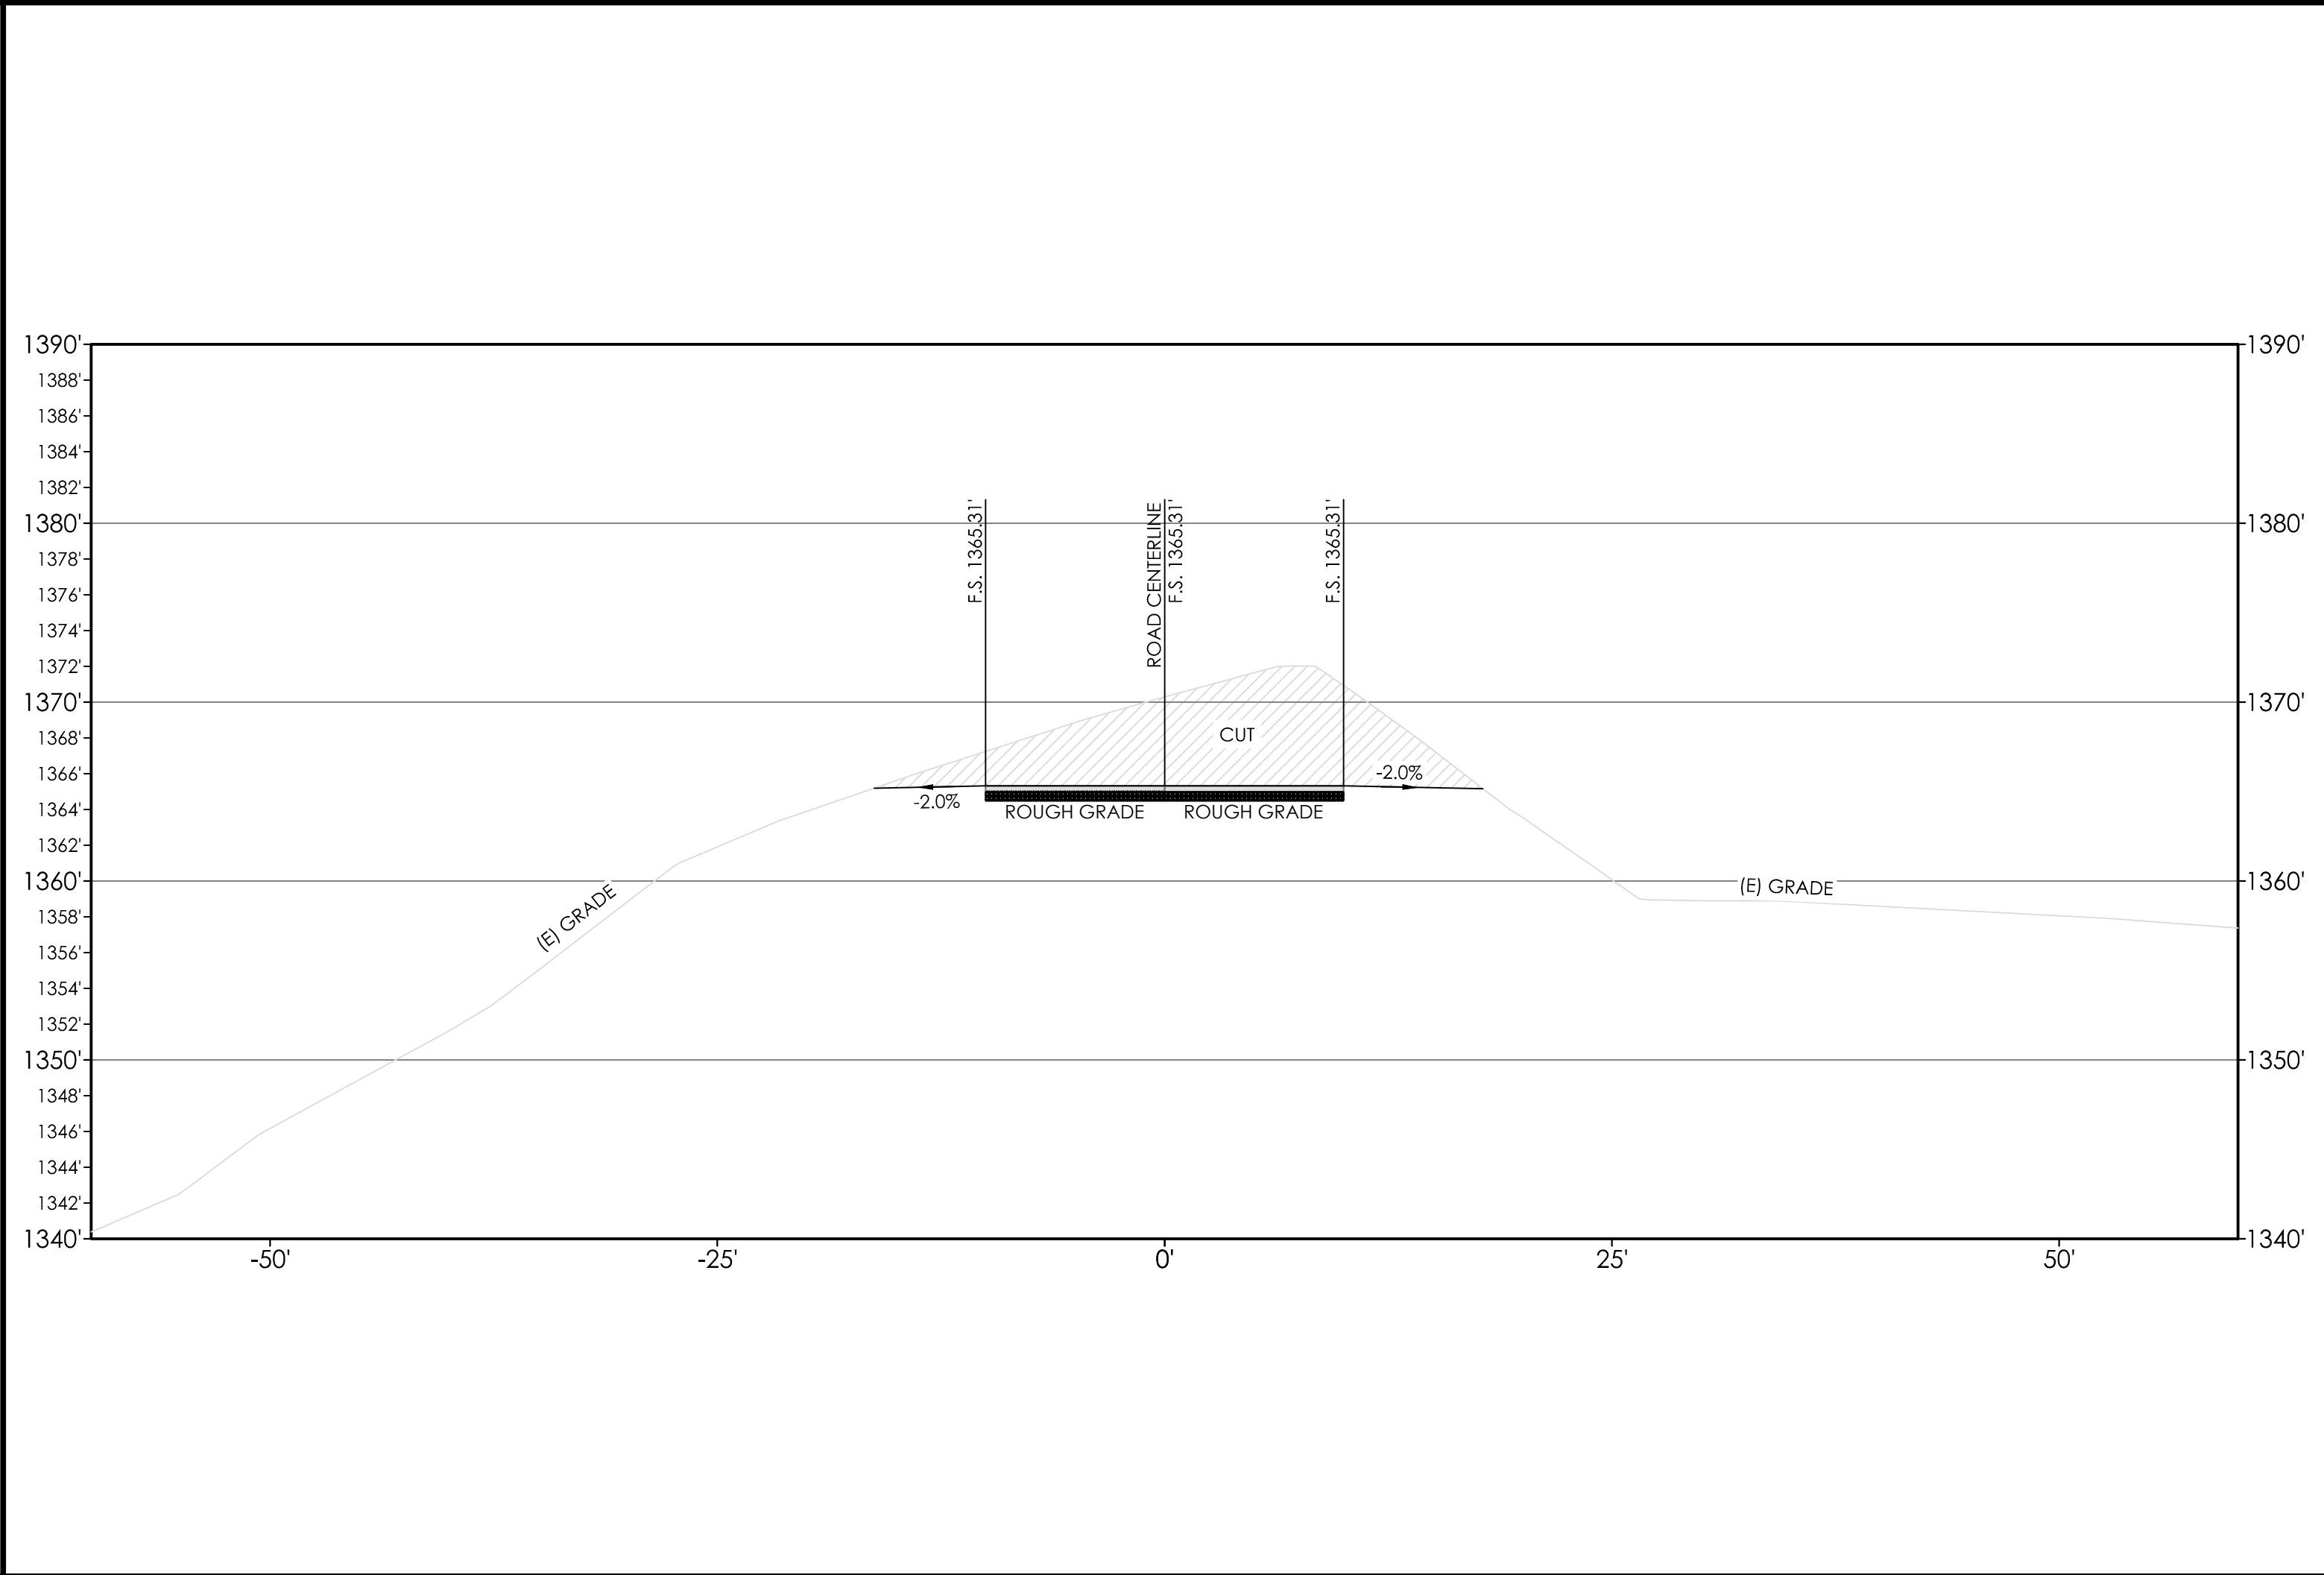


STA : 0+75.00' SCALE: 1/8" = 1'-0"

5

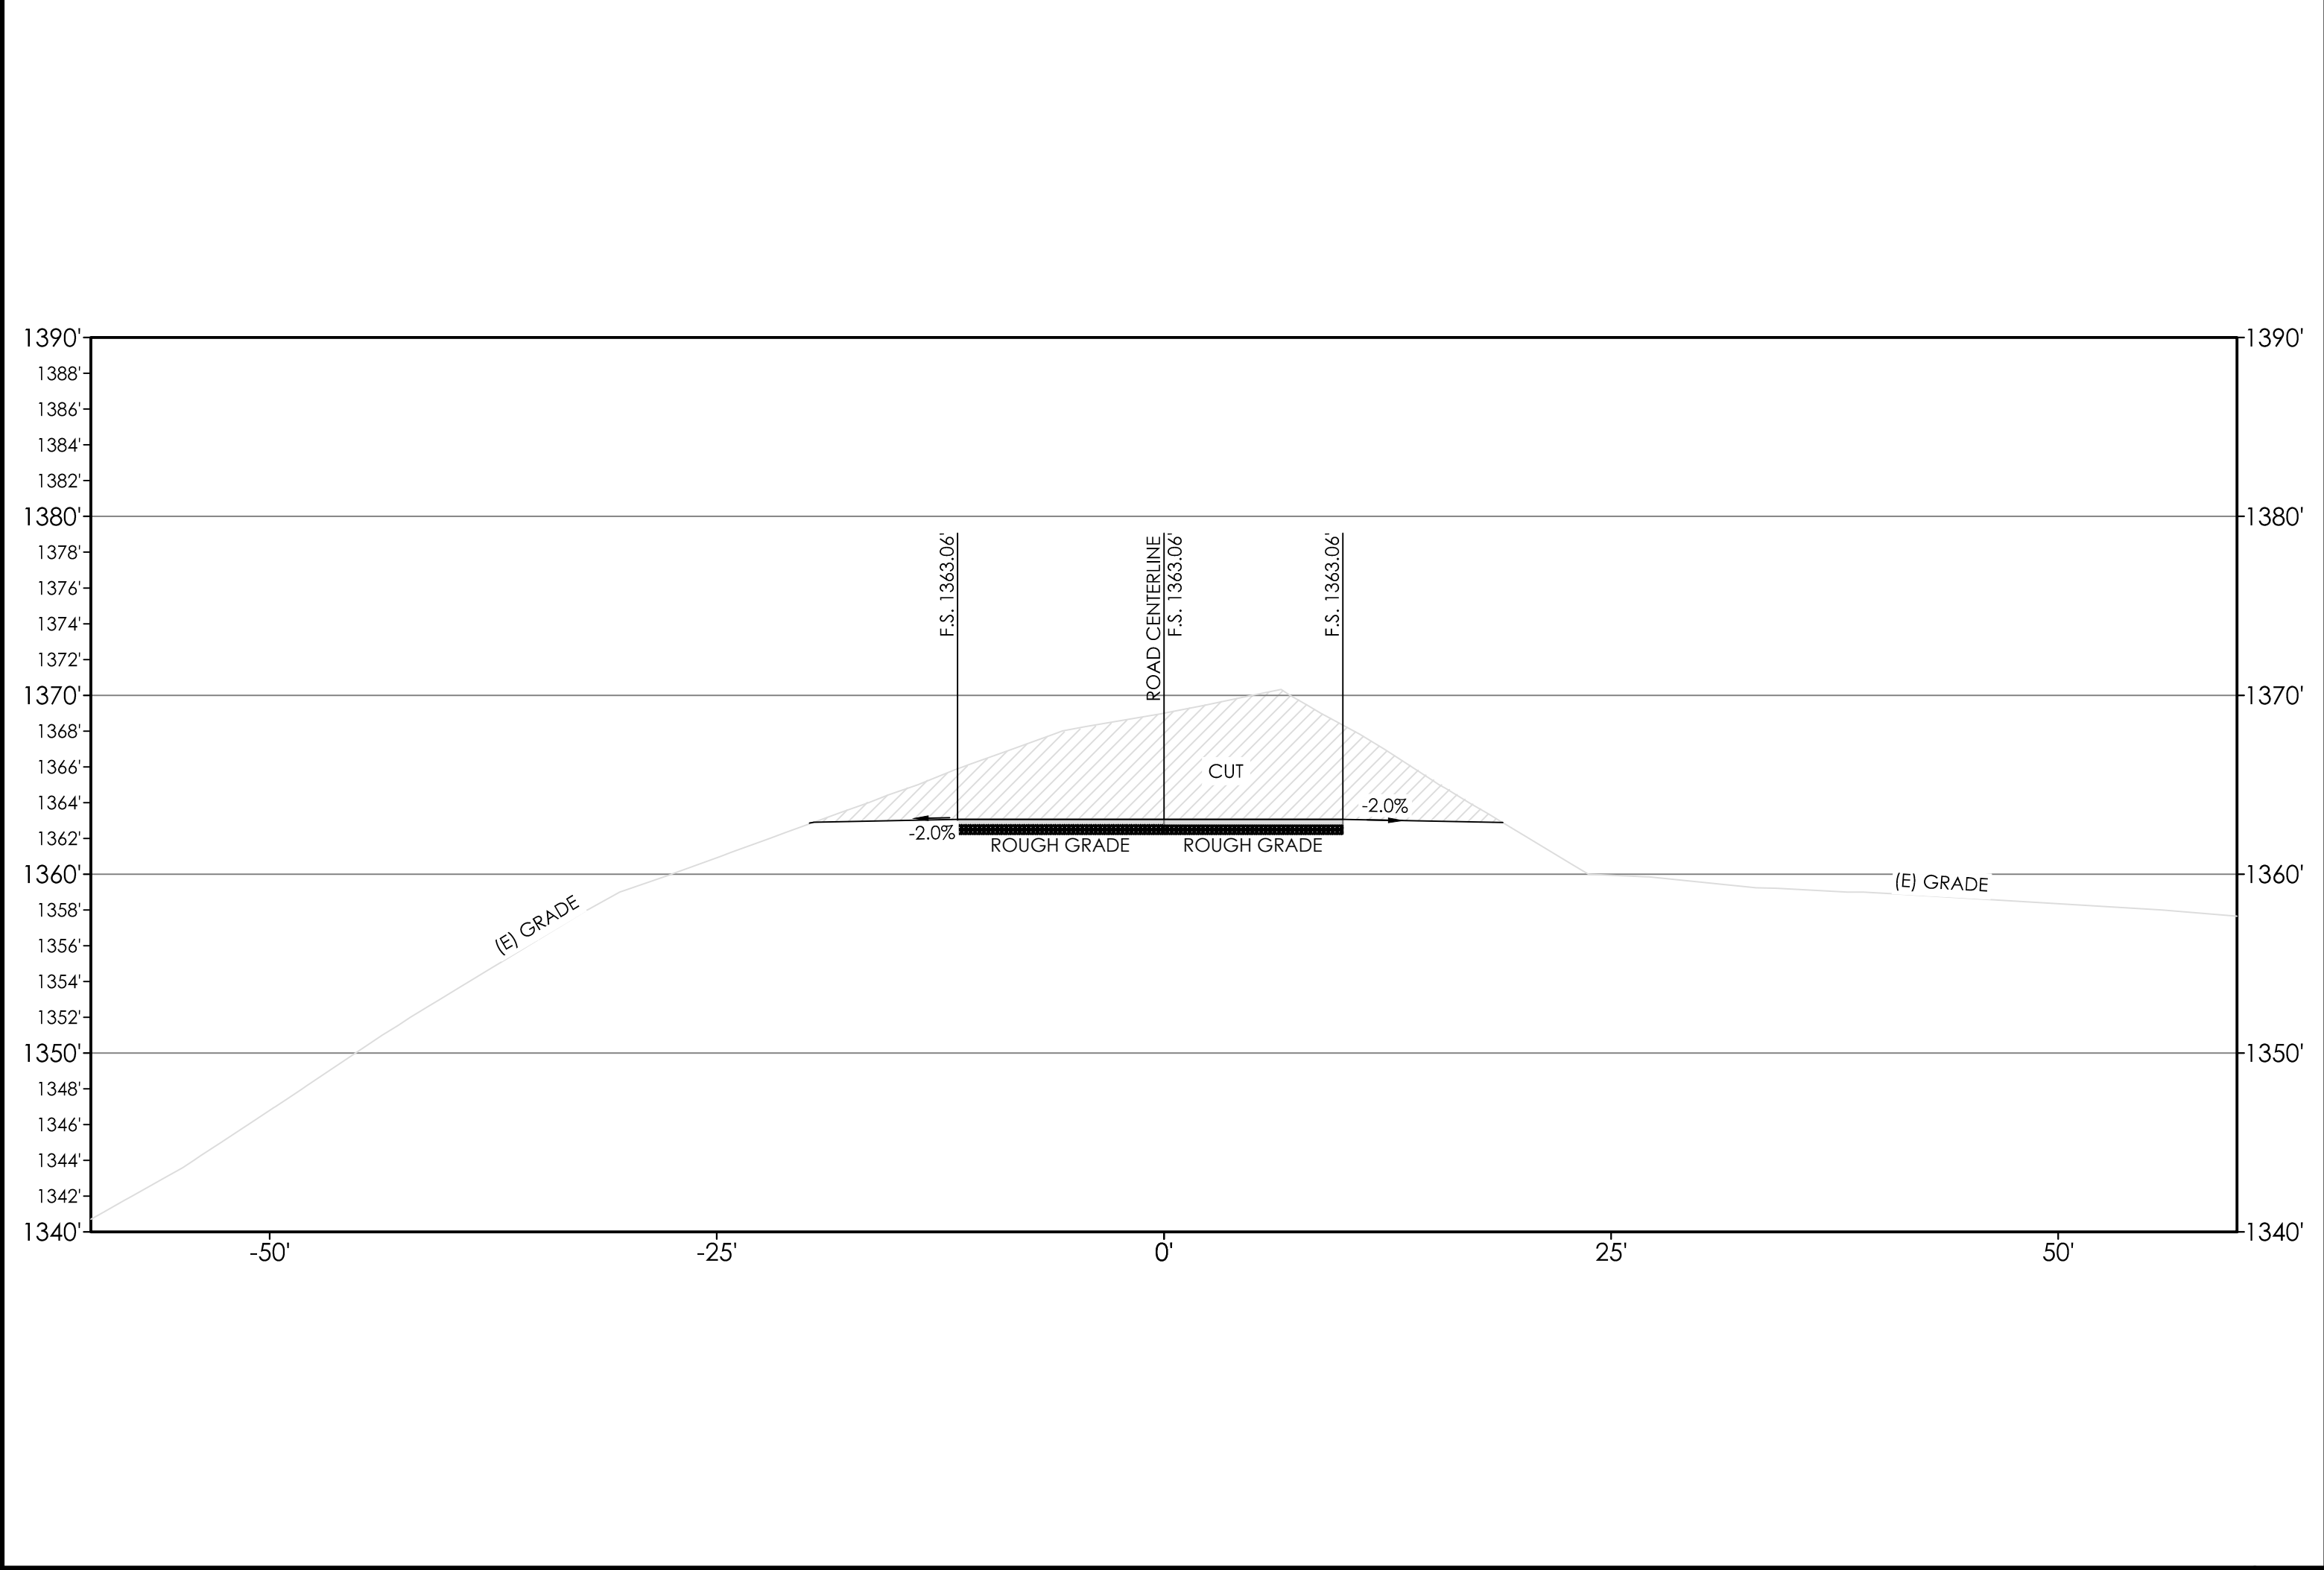

STA : 0+50.00' SCALE: 1/8" = 1'-0"

4

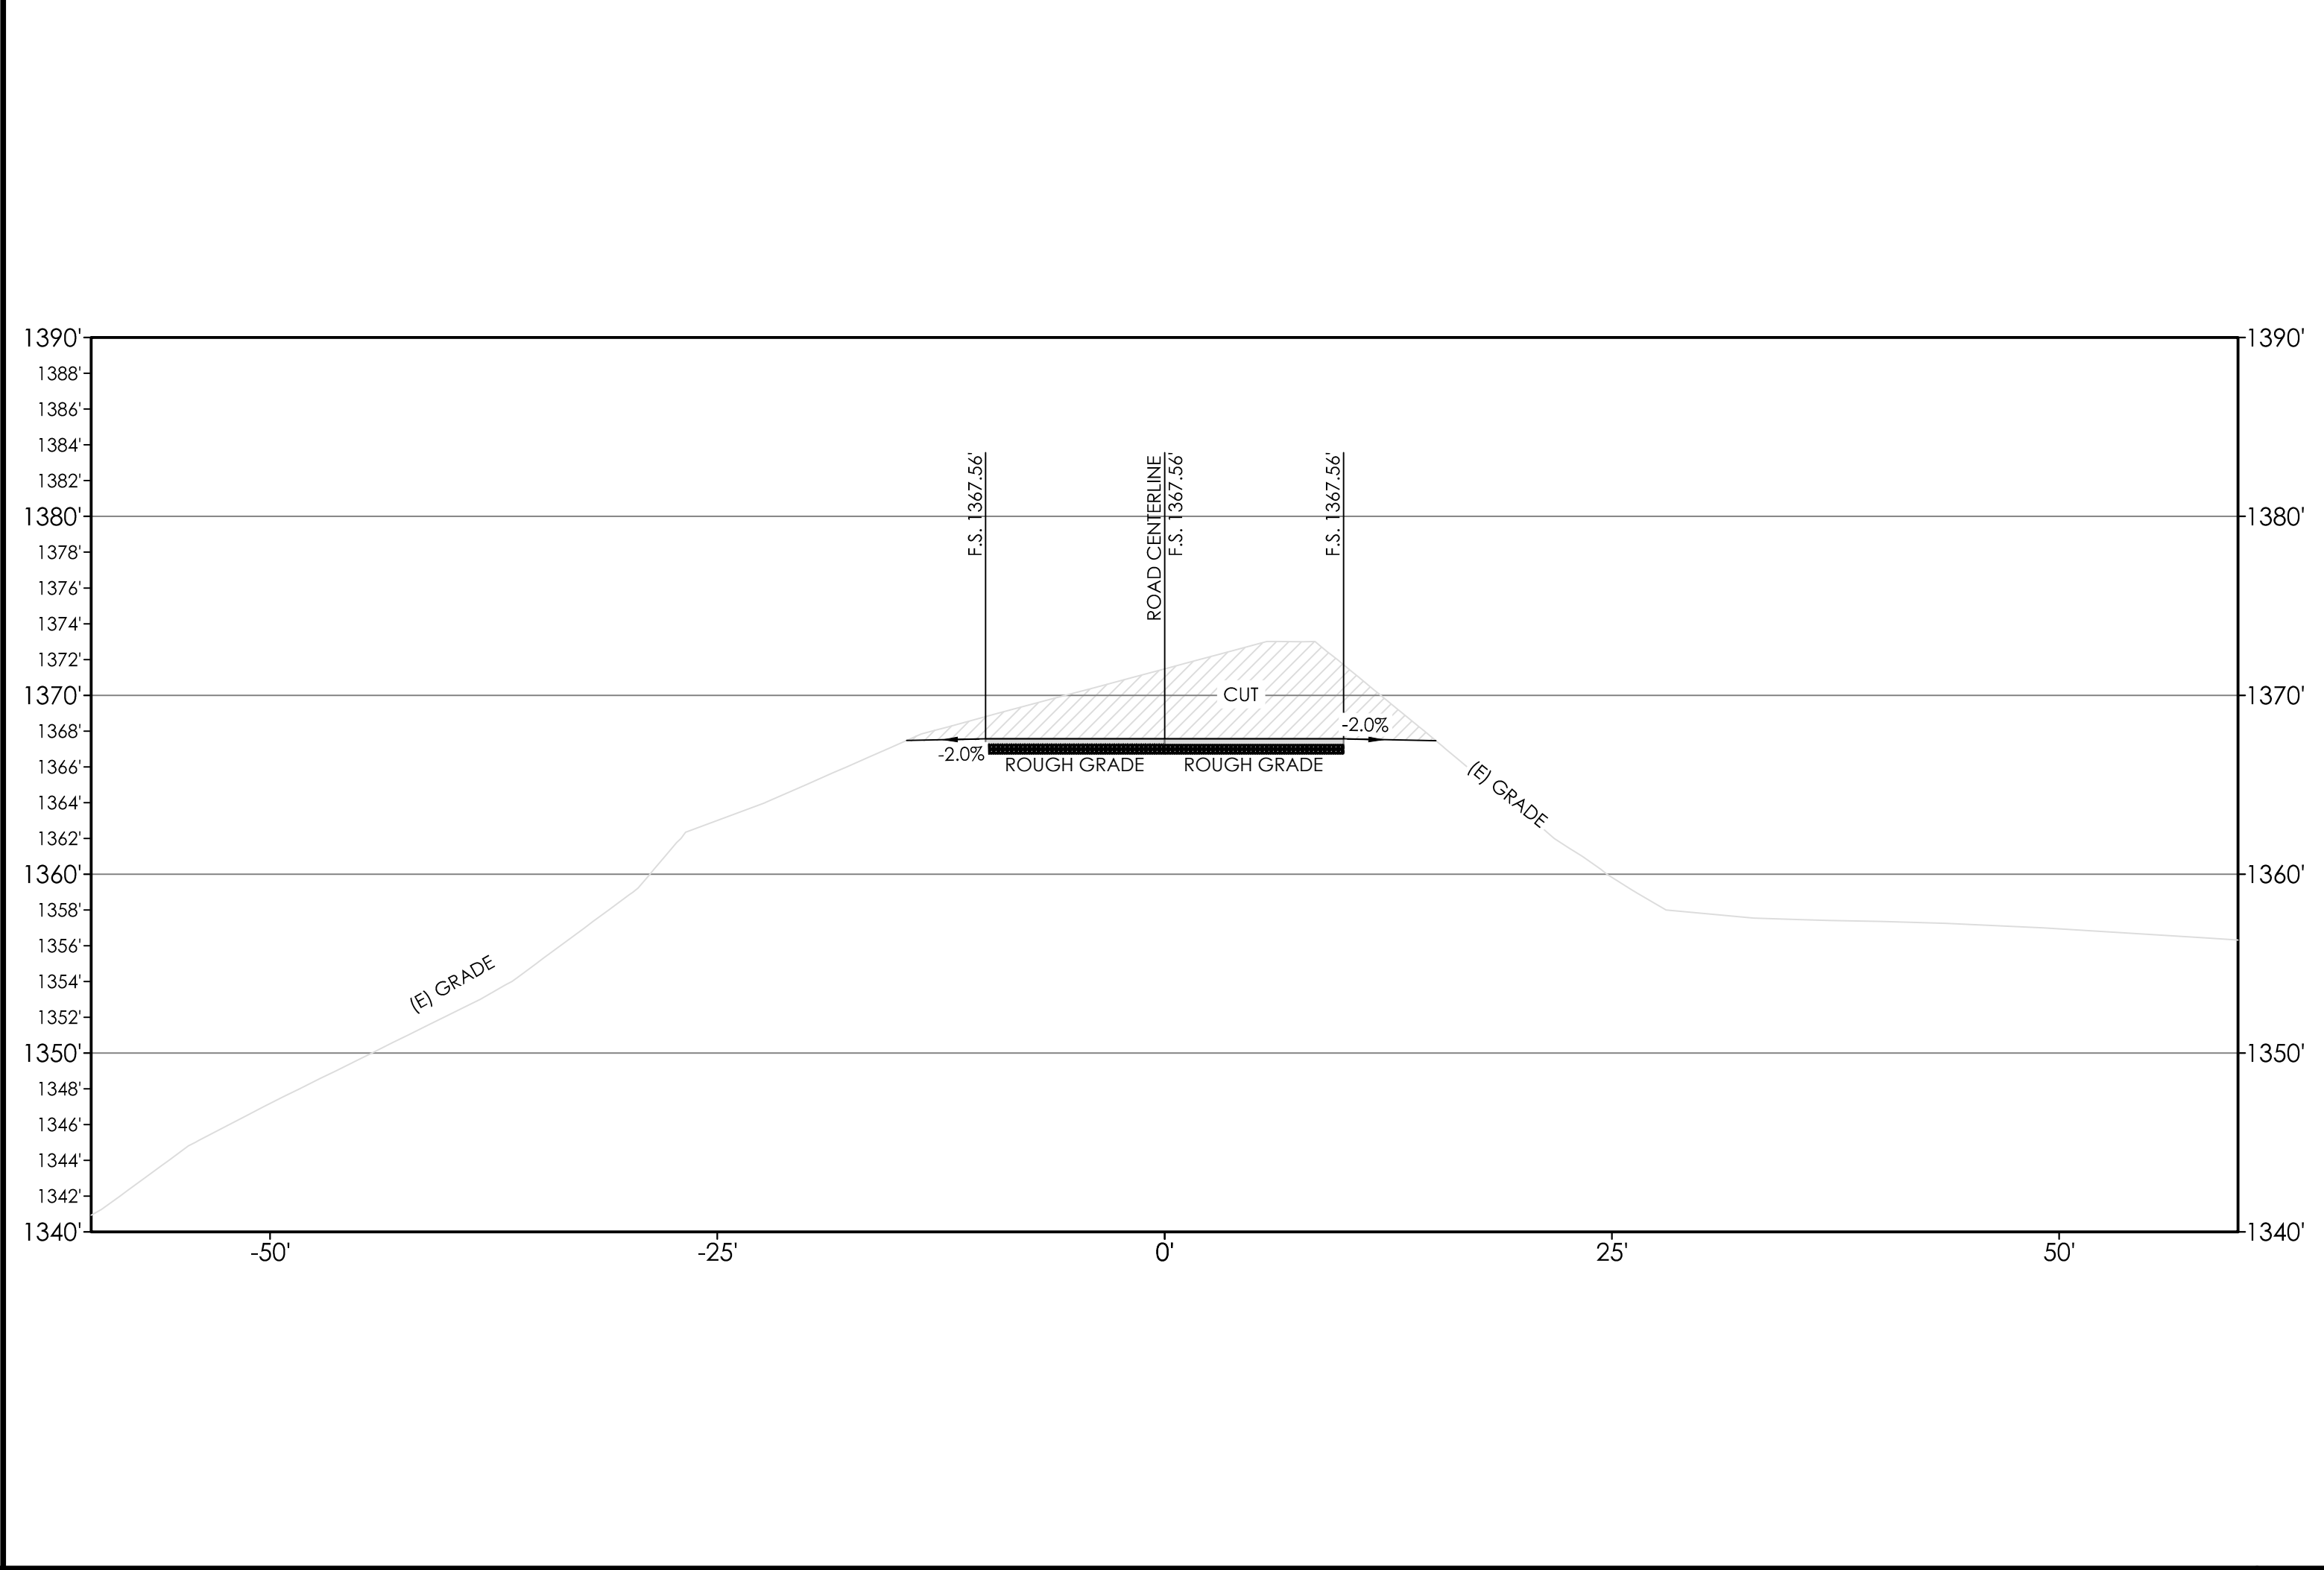

STA : 1+00.00' SCALE: 1/8" = 1'-0"

6

130 PINE AVE. 3RD FLOOR
LONG BEACH, CA 90802
310.613.9980
www.TEGLosAngeles.com

T U C H S C H E R
E N G I N E E R I N G
G R O U P

STAMP

STAMP DATE

DRAWING
GRADING SECTIONS

PROJECT
2570 ENCINAL CANYON
2570 ENCINAL CANYON ROAD
MALIBU, CA 90265


REVISIONS	BY
△	
△	
△	
△	
△	
△	
△	
△	

JOB #: 23-2669
DATE: 11/15/2023
SCALE: 1/8" = 1'-0"

C-5.1

SHEET 10 OF 21


2570 ENCINAL CANYON PLANNING PC#1

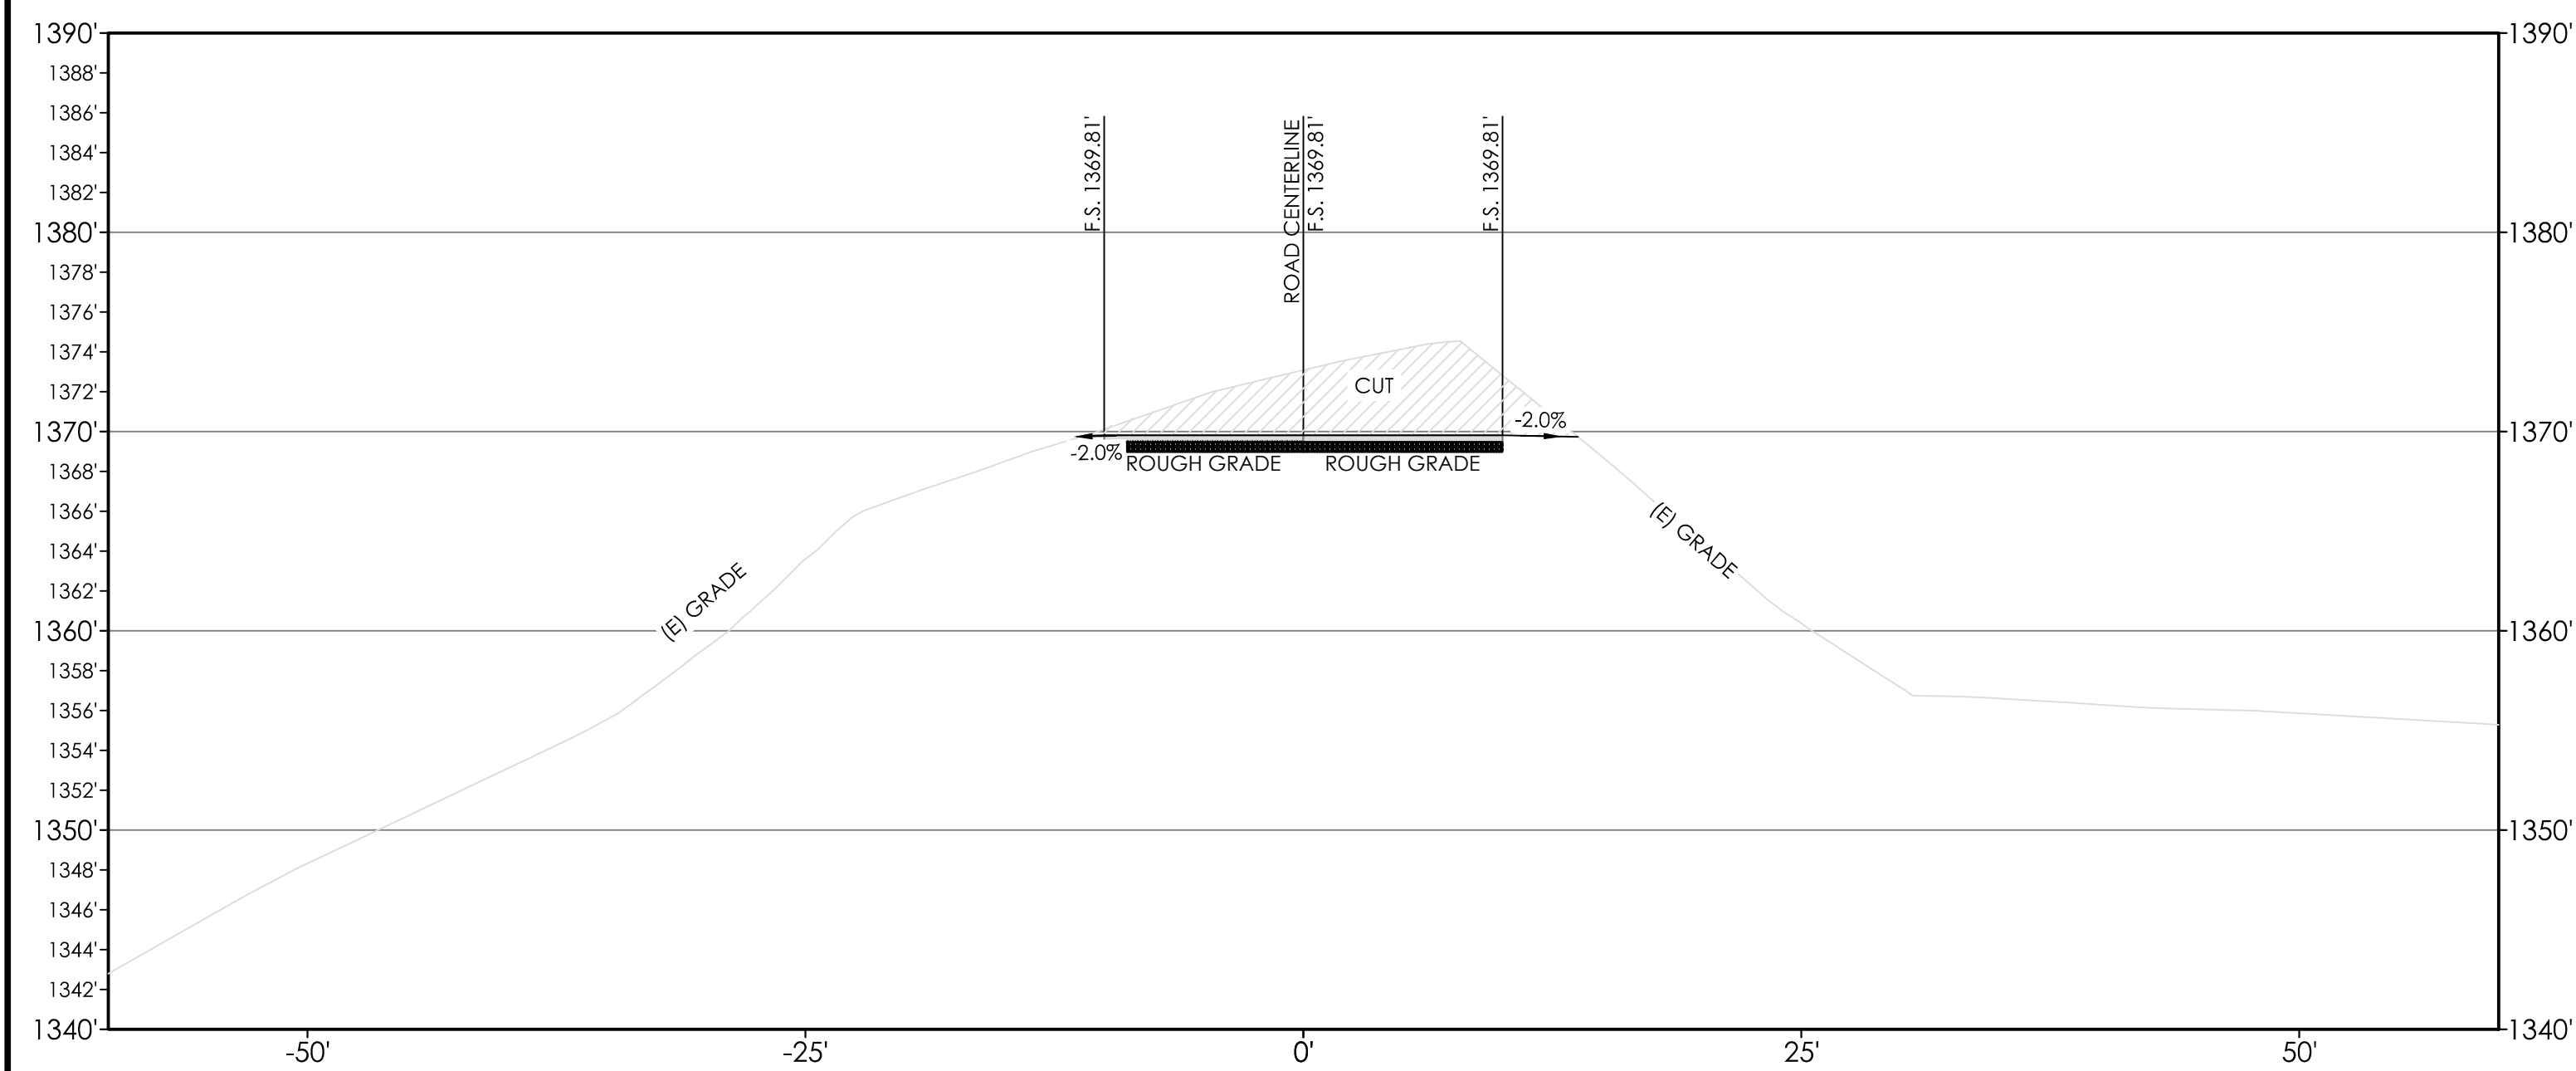

STA : 1+25.00'

SCALE: 1/8" = 1'-0"


7

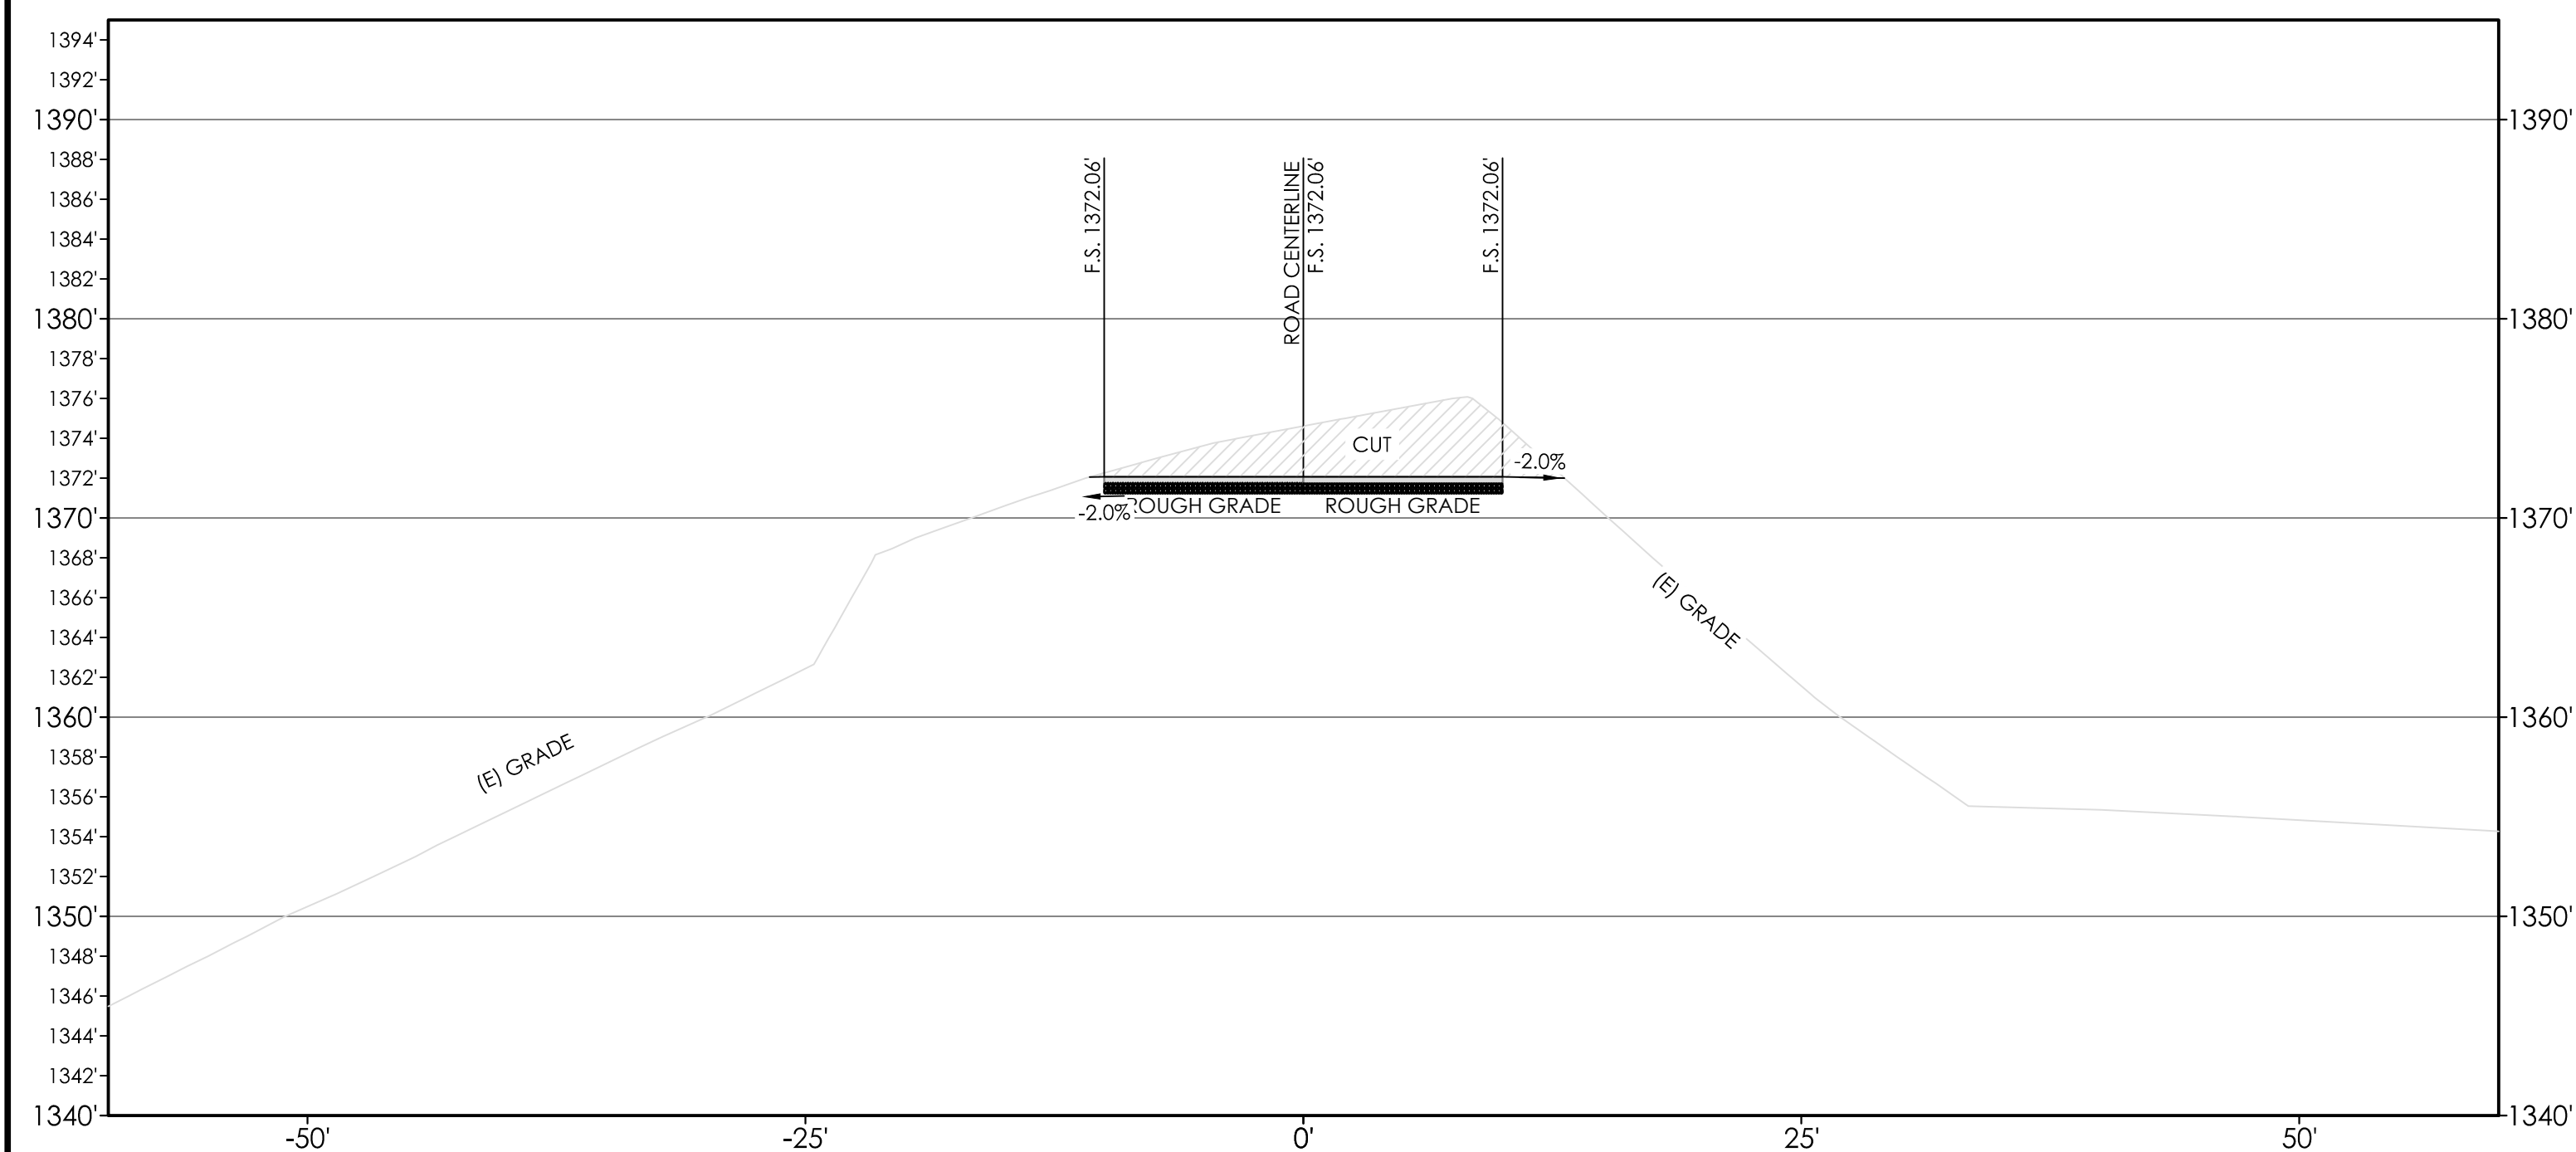

STA : 1+50.00'

SCALE: 1/8" = 1'-0"


8

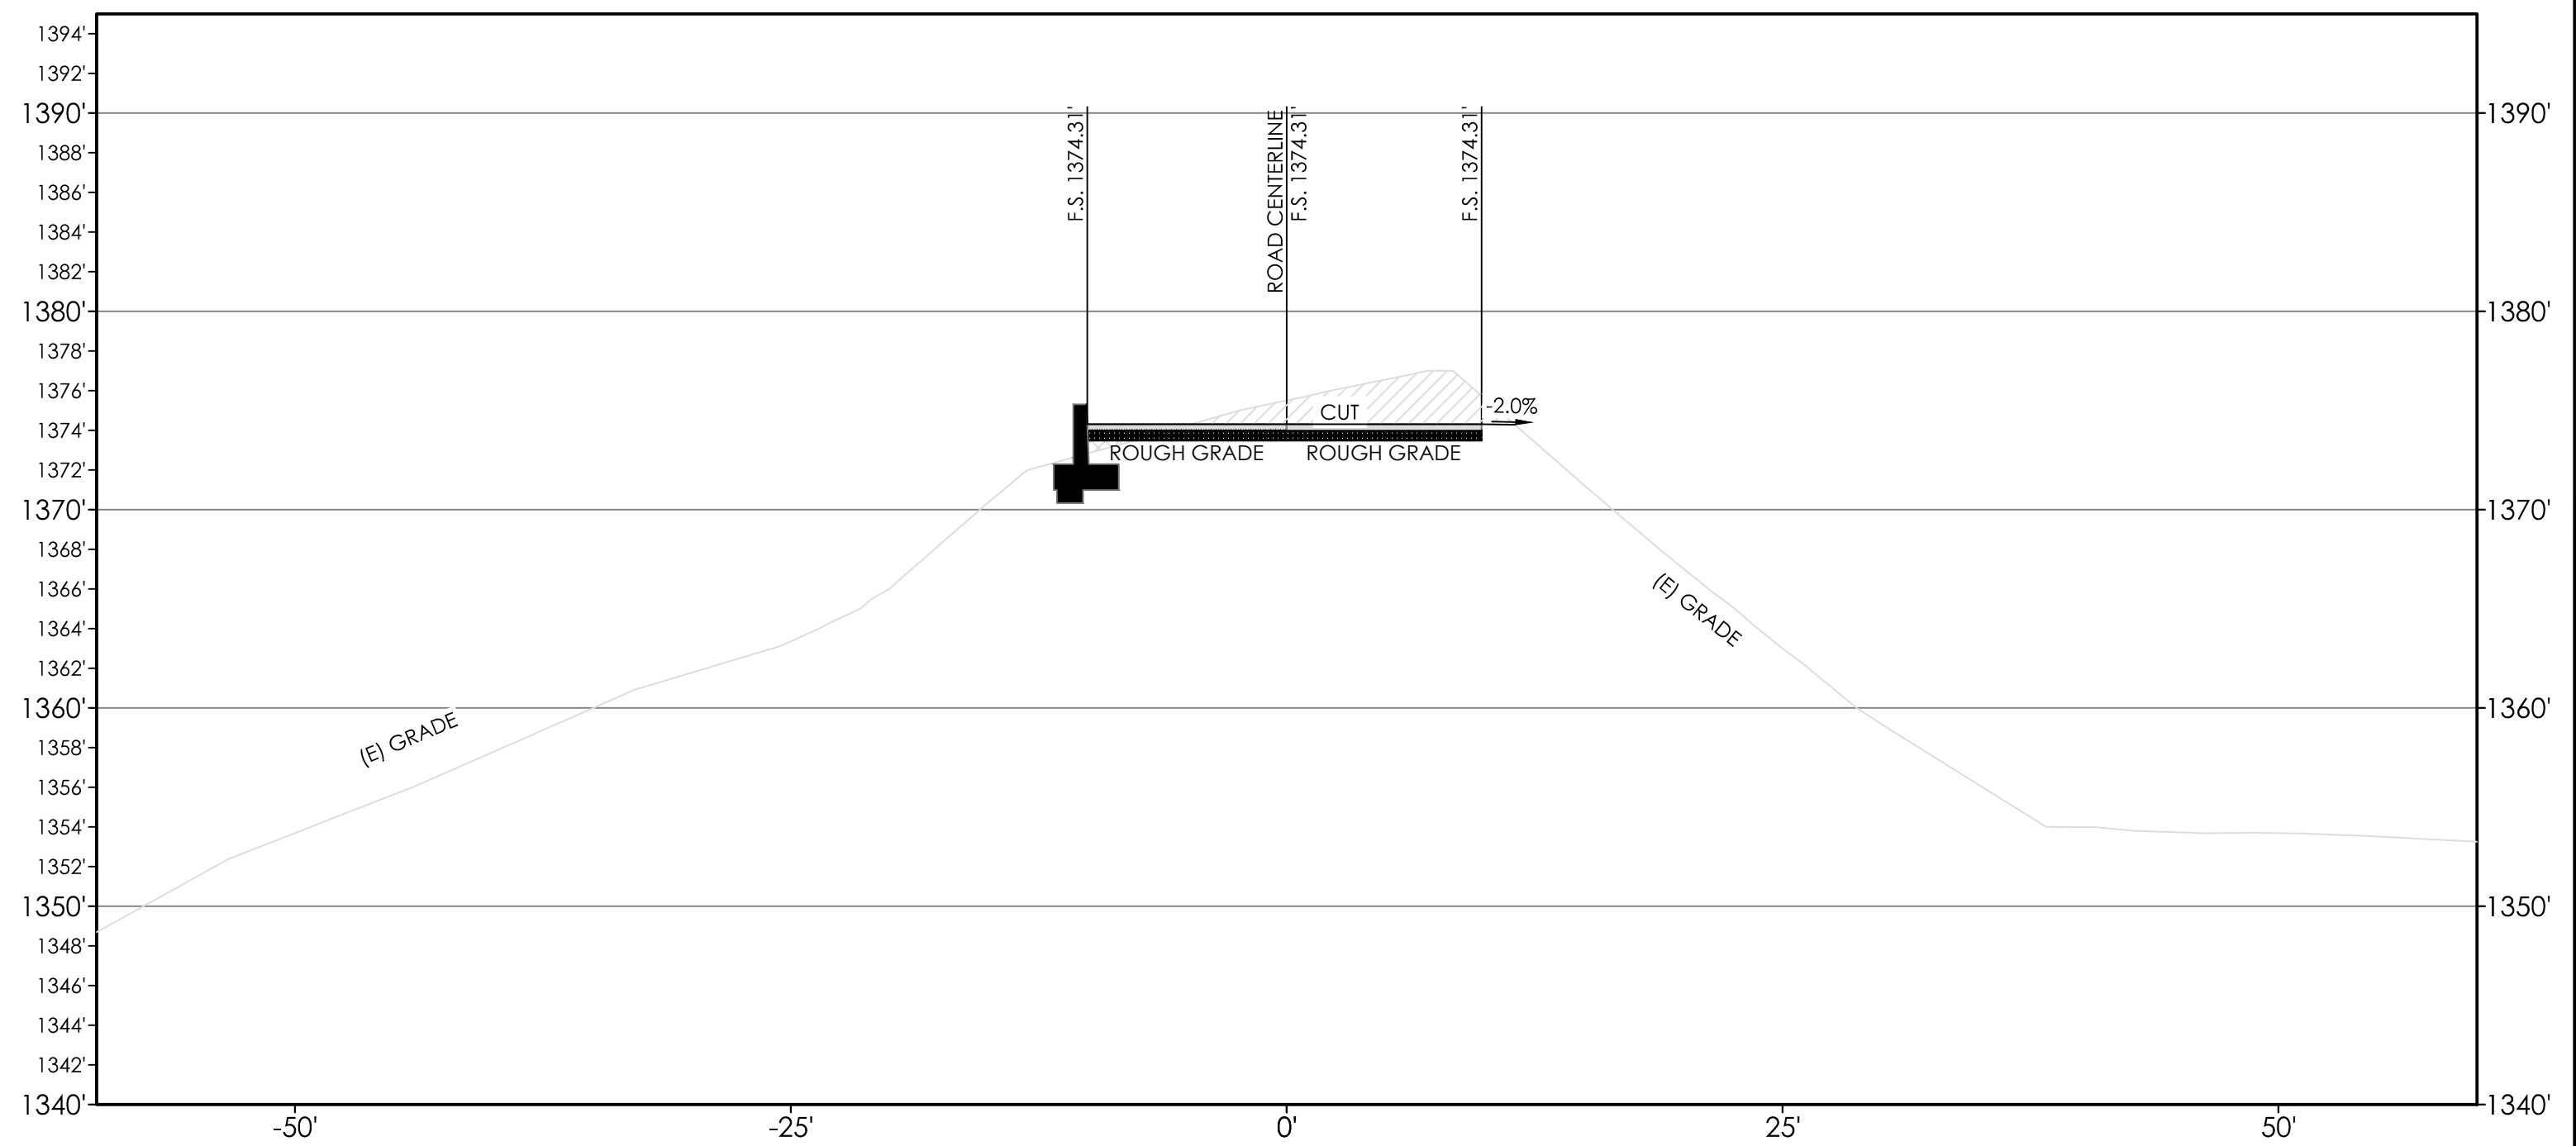

STA : 1+75.00'

SCALE: 1/8" = 1'-0"


9

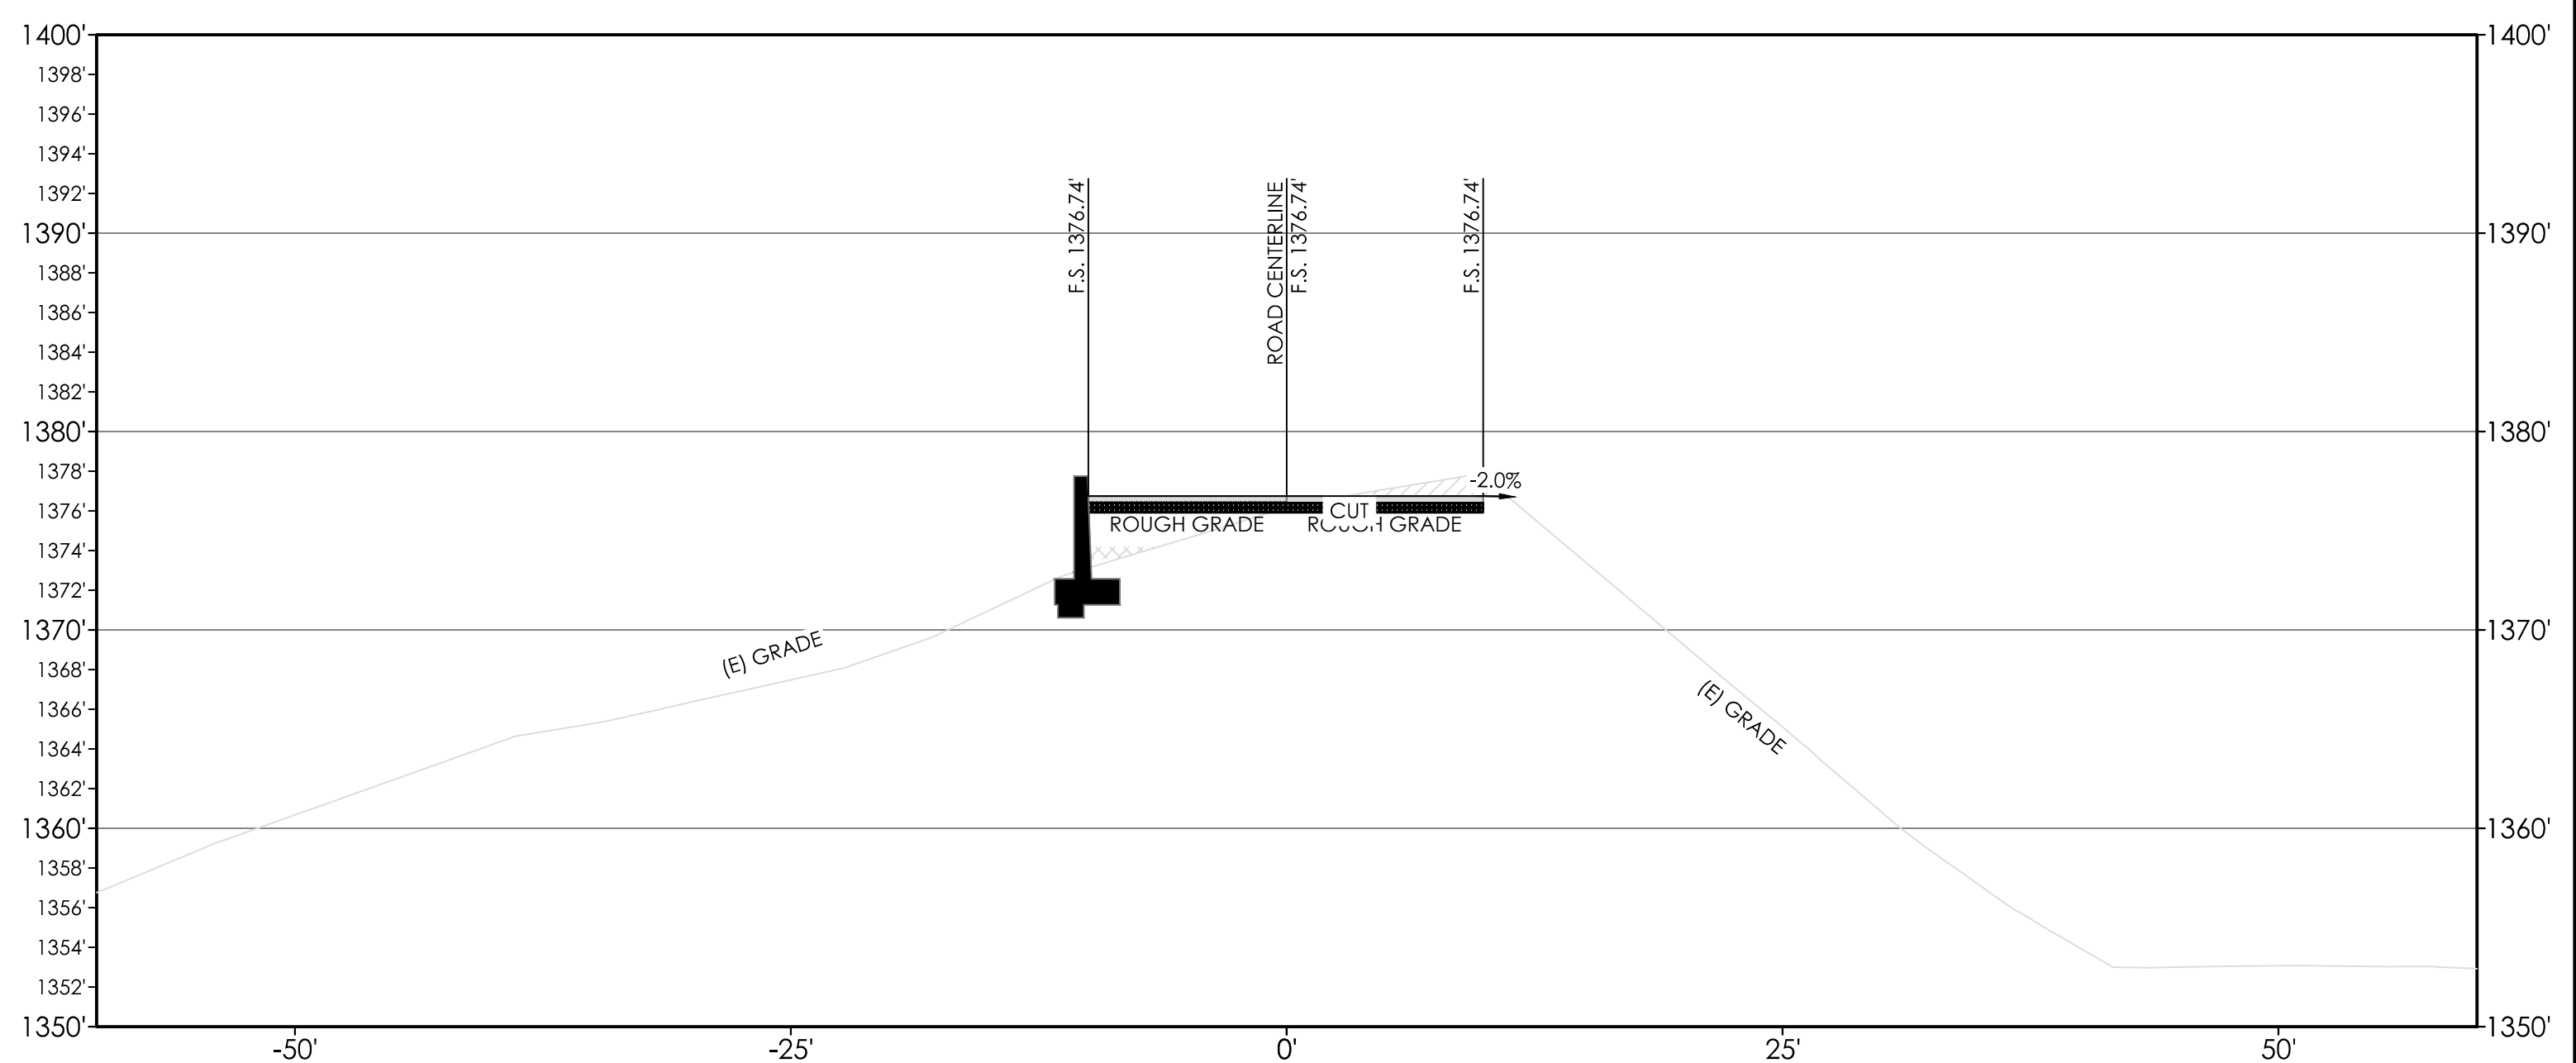

STA : 2+00.00'

SCALE: 1/8" = 1'-0"

10

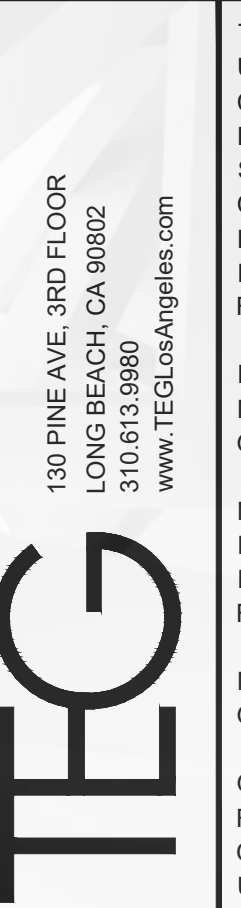

STAMP

STAMP DATE

DRAWING GRADING SECTIONS

PROJECT
2570 ENCINAL CANYON
2570 ENCINAL CANYON ROAD
MALIBU, CA 90265

[illegible]

JOB #:23-2669



DATE: 11/15/2023

SCALE: 1/8" = 1'-0"

C-5.2

SHEET 11 OF 21



2570 ENCINAL CANYON PLANNING PC#1

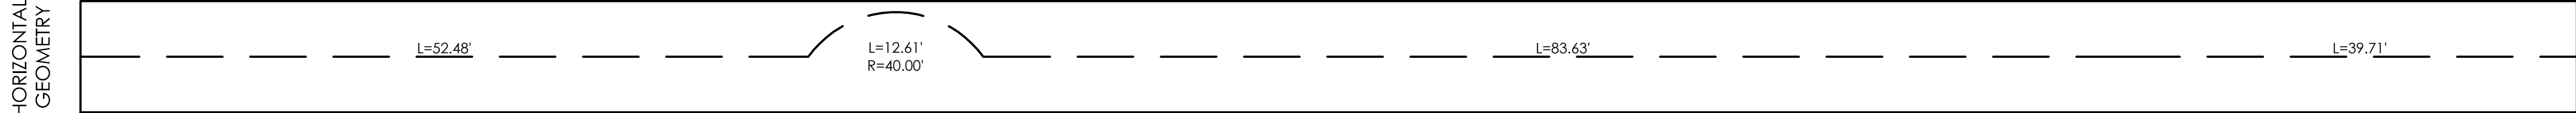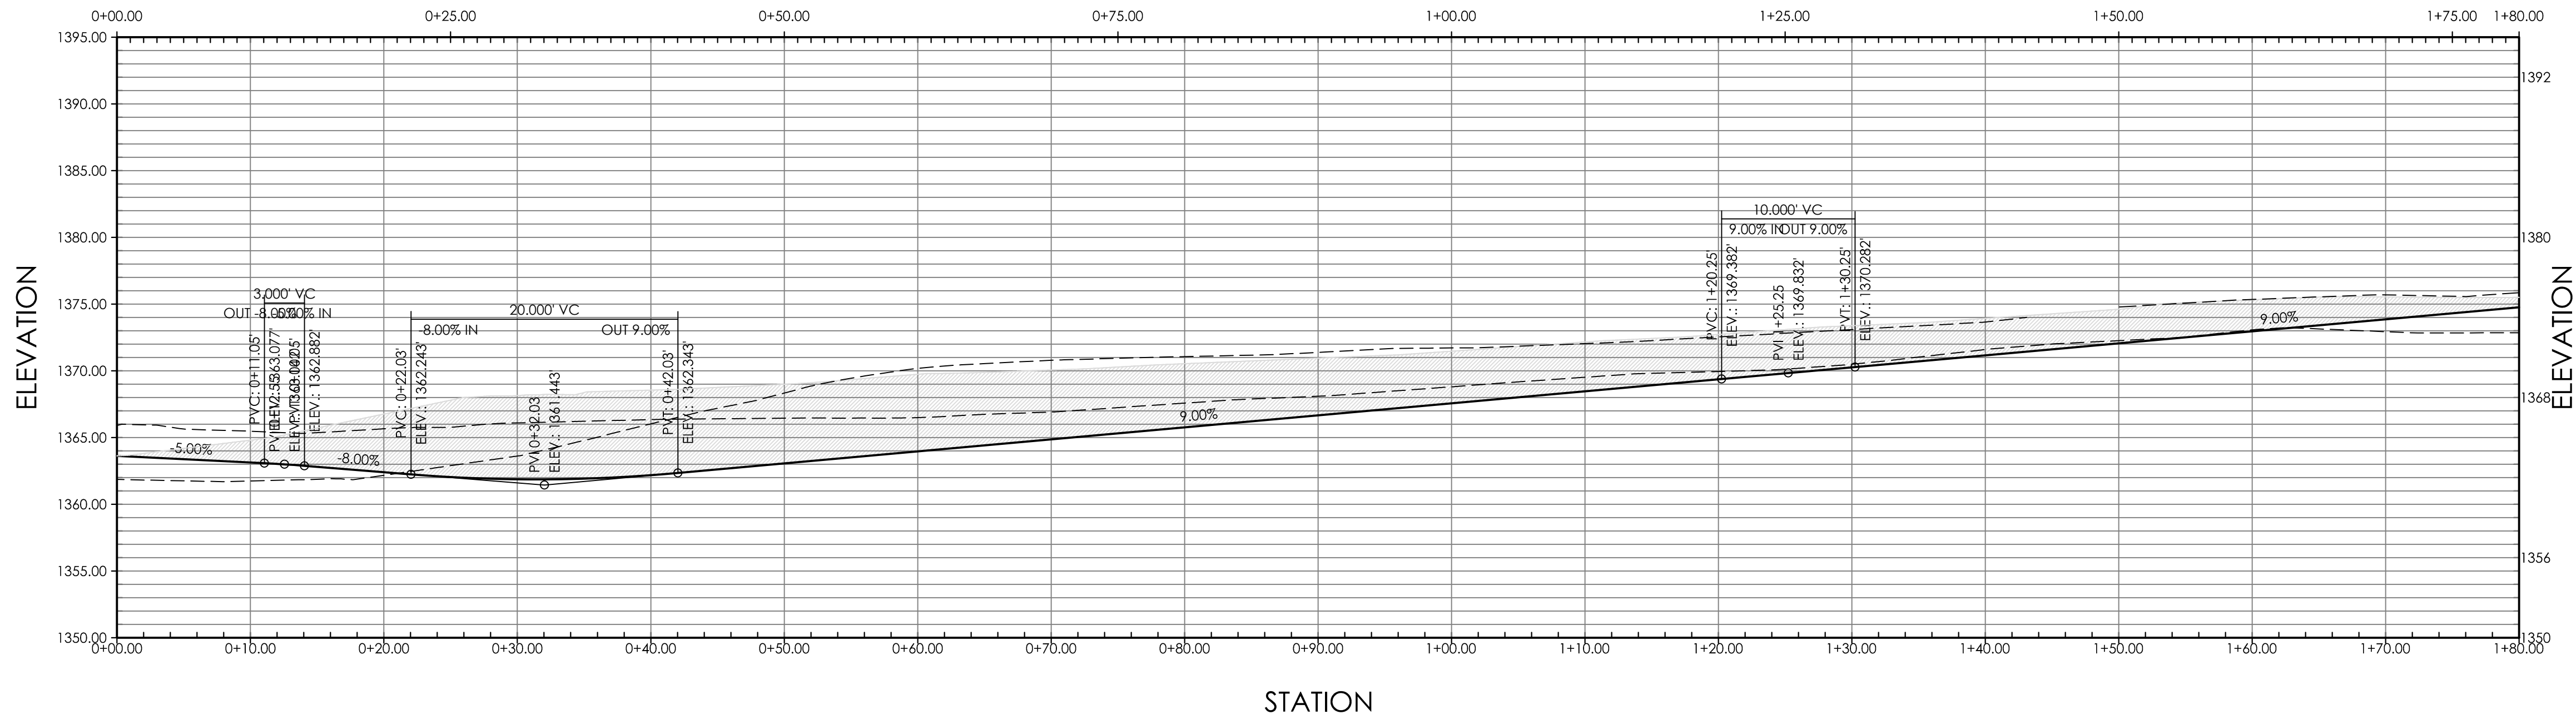

ROAD PROFILE

SCALE: 1/8" = 1'-0"

1

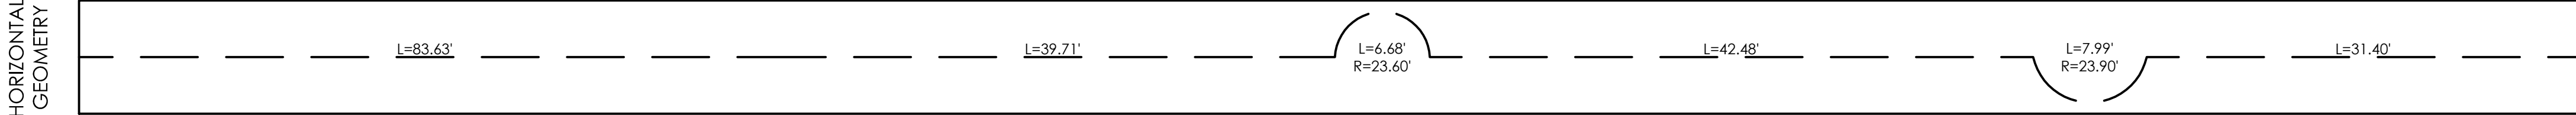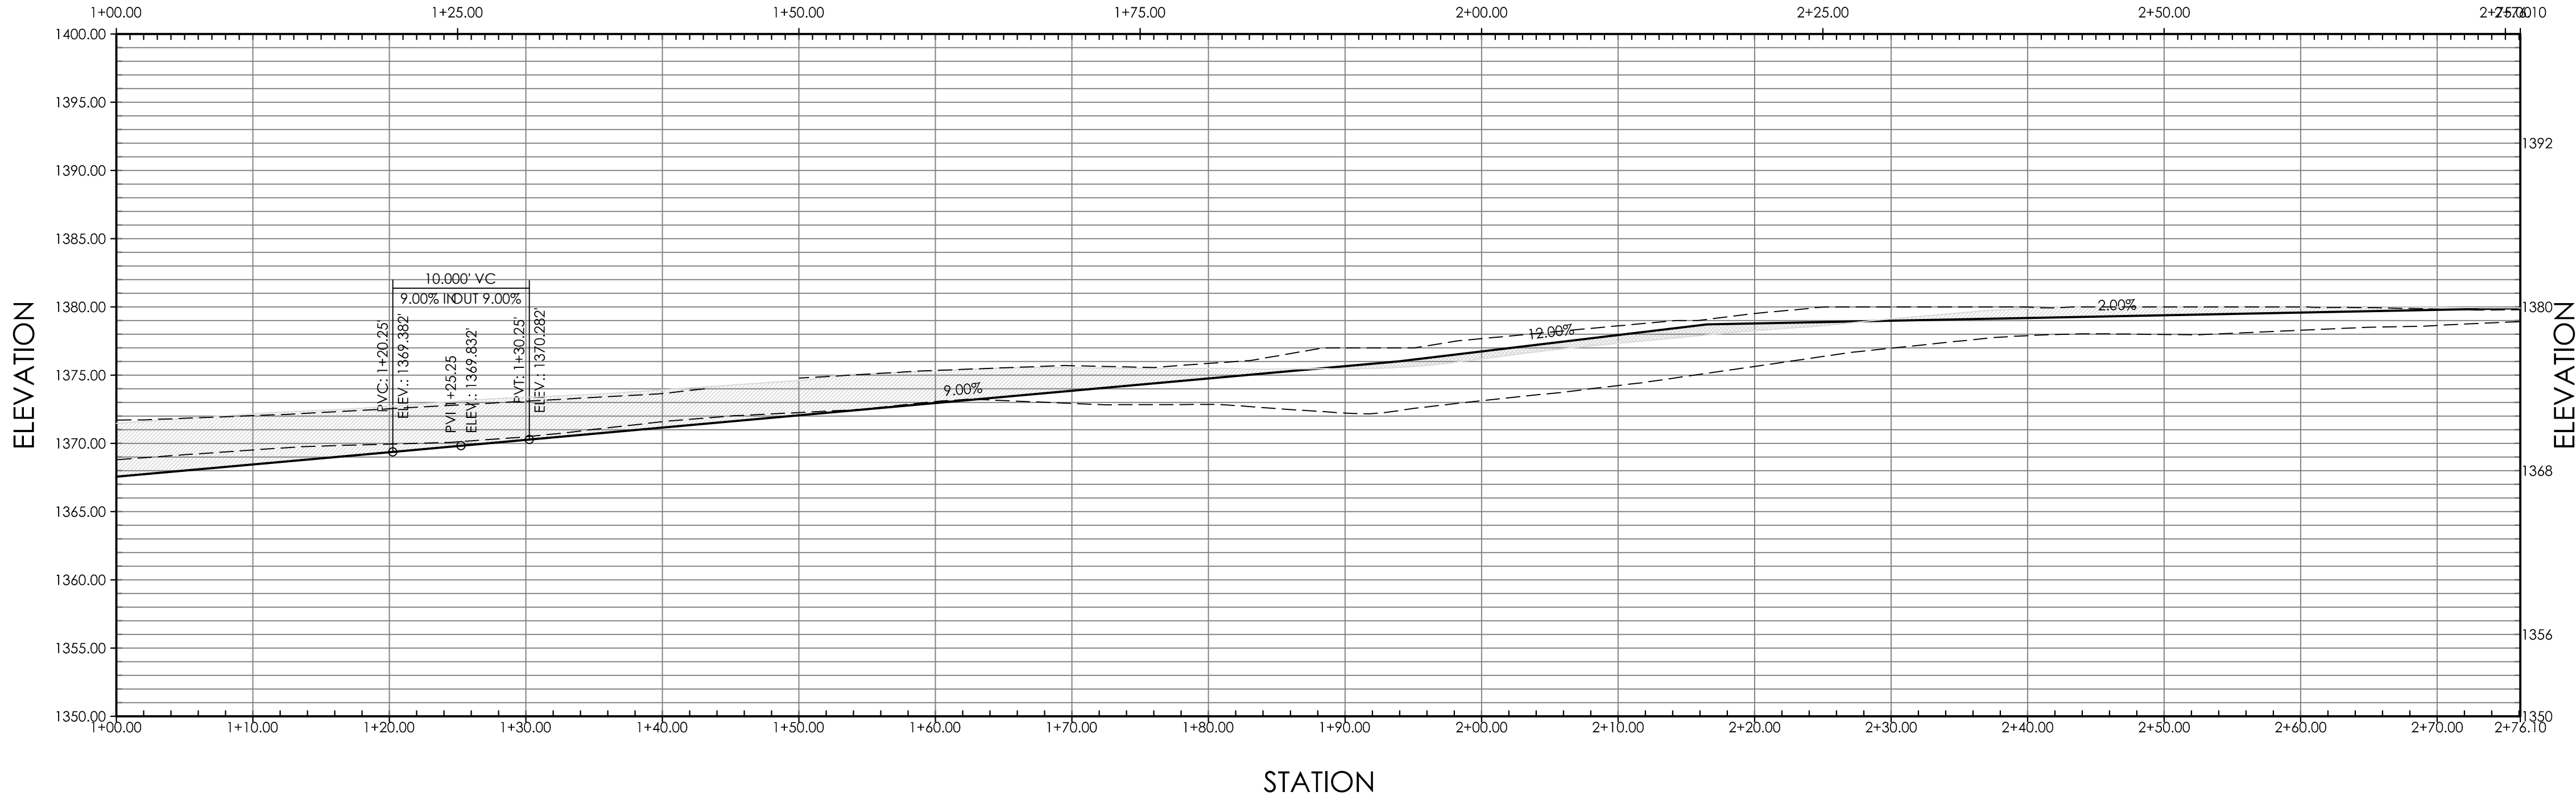

ROAD PROFILE

SCALE: 1/8" = 1'-0"

2

TEG

130 PINE AVE, 3RD FLOOR
LONG BEACH, CA 90802
310.613.9980
www.TEGLosAngeles.com

STAMP

STAMP DATE

DRAWING

ROAD PROFILE

PROJECT

2570 ENCINAL CANYON
2570 ENCINAL CANYON ROAD
MALIBU, CA 90265

REVISIONS

BY

JOB #:

23-2669

DATE:

11/15/2023

SCALE:

1/8" = 1'-0"

C-6.0

SHEET 13 OF 21


2570 ENCINAL CANYON

PLANNING PC #1




DRAIN SIGNAGE

1

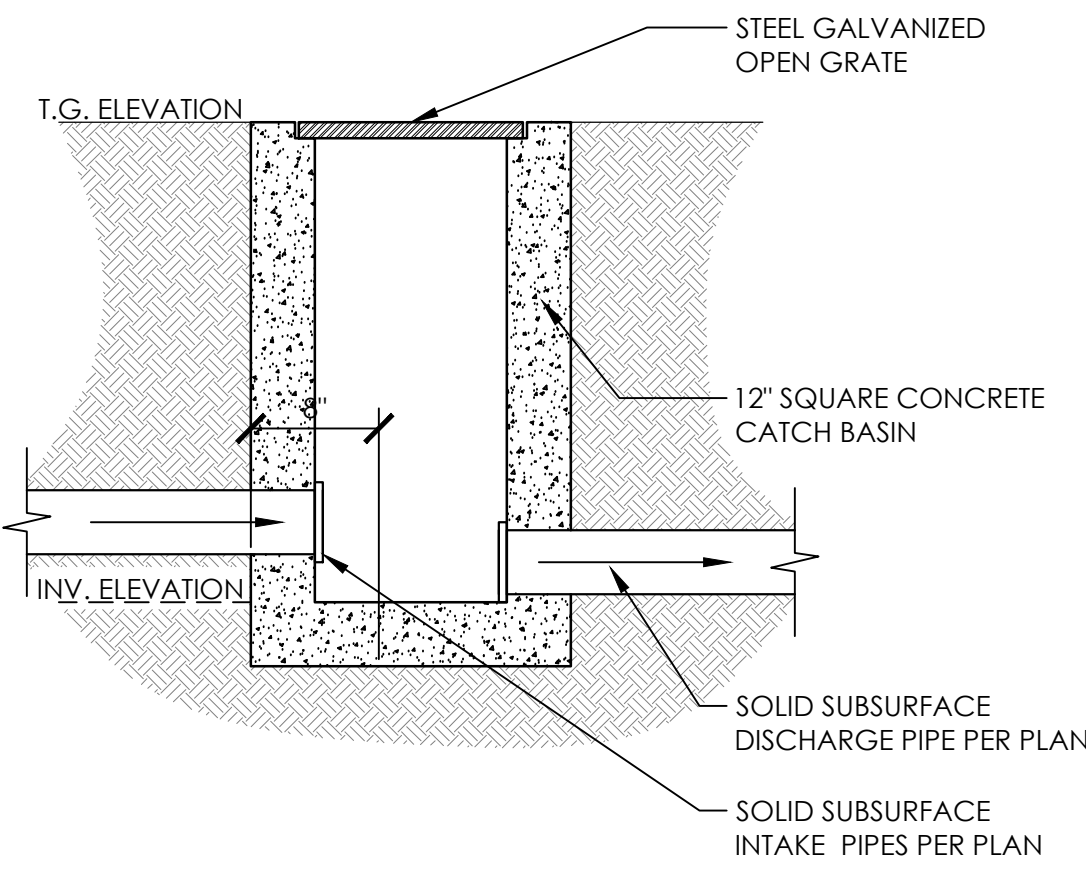


CATCH BASIN DETAIL

3

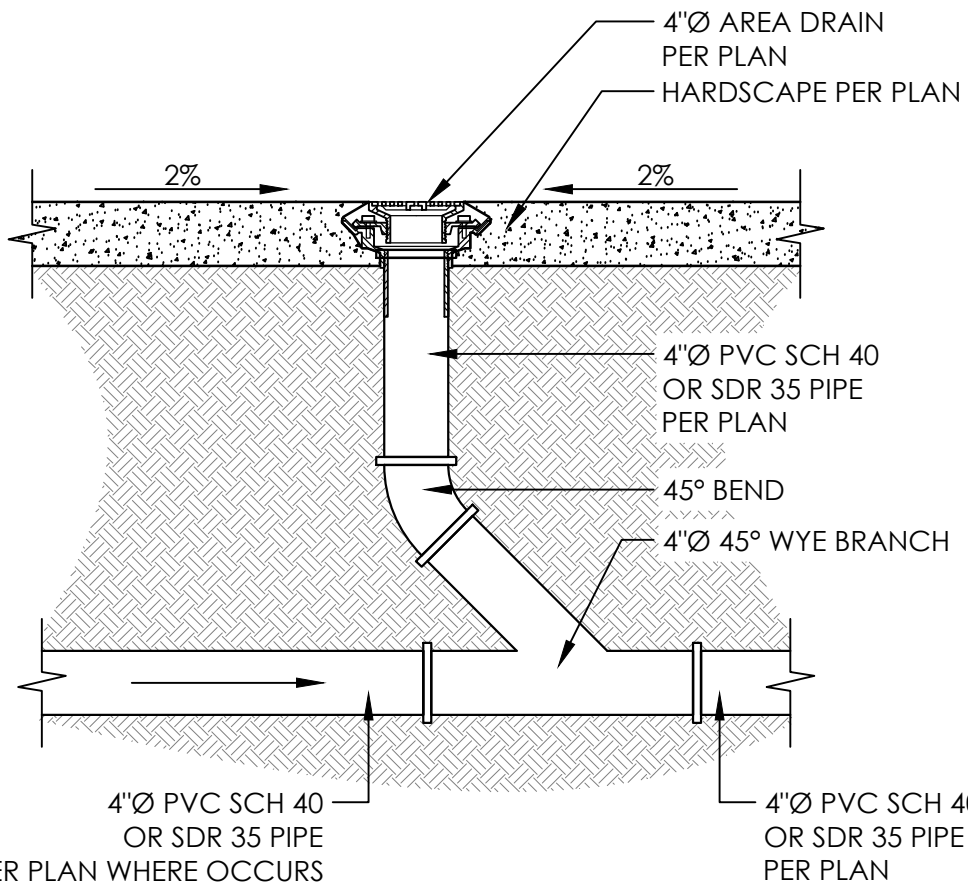




AREA DRAIN DETAIL

2

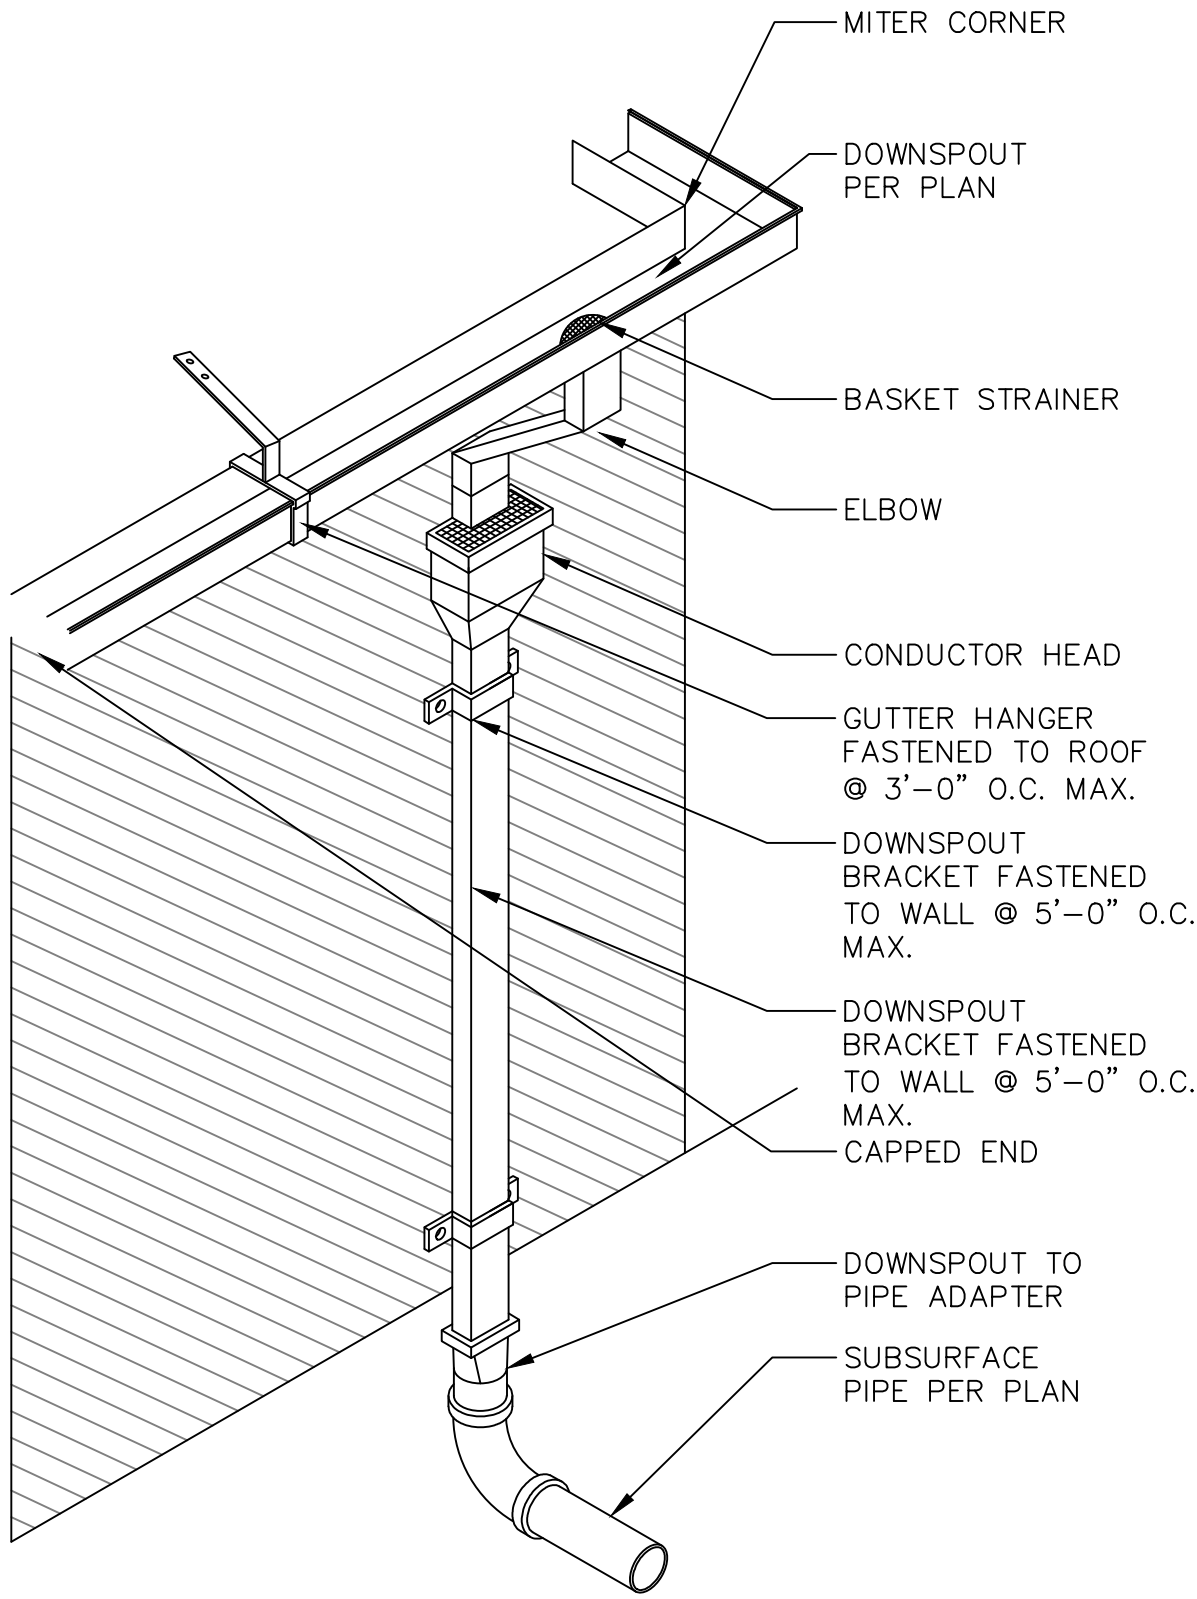


GUTTER AND DOWNSPOUT DETAIL

4

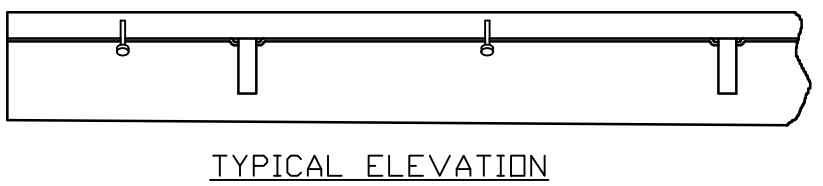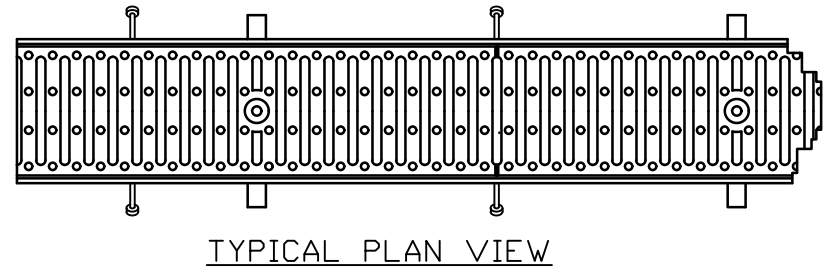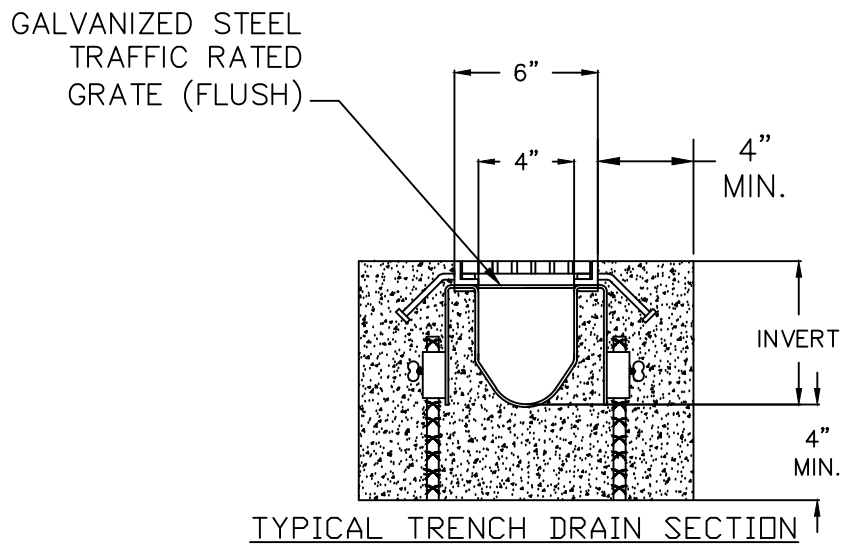


TRENCH DRAIN DETAIL

5

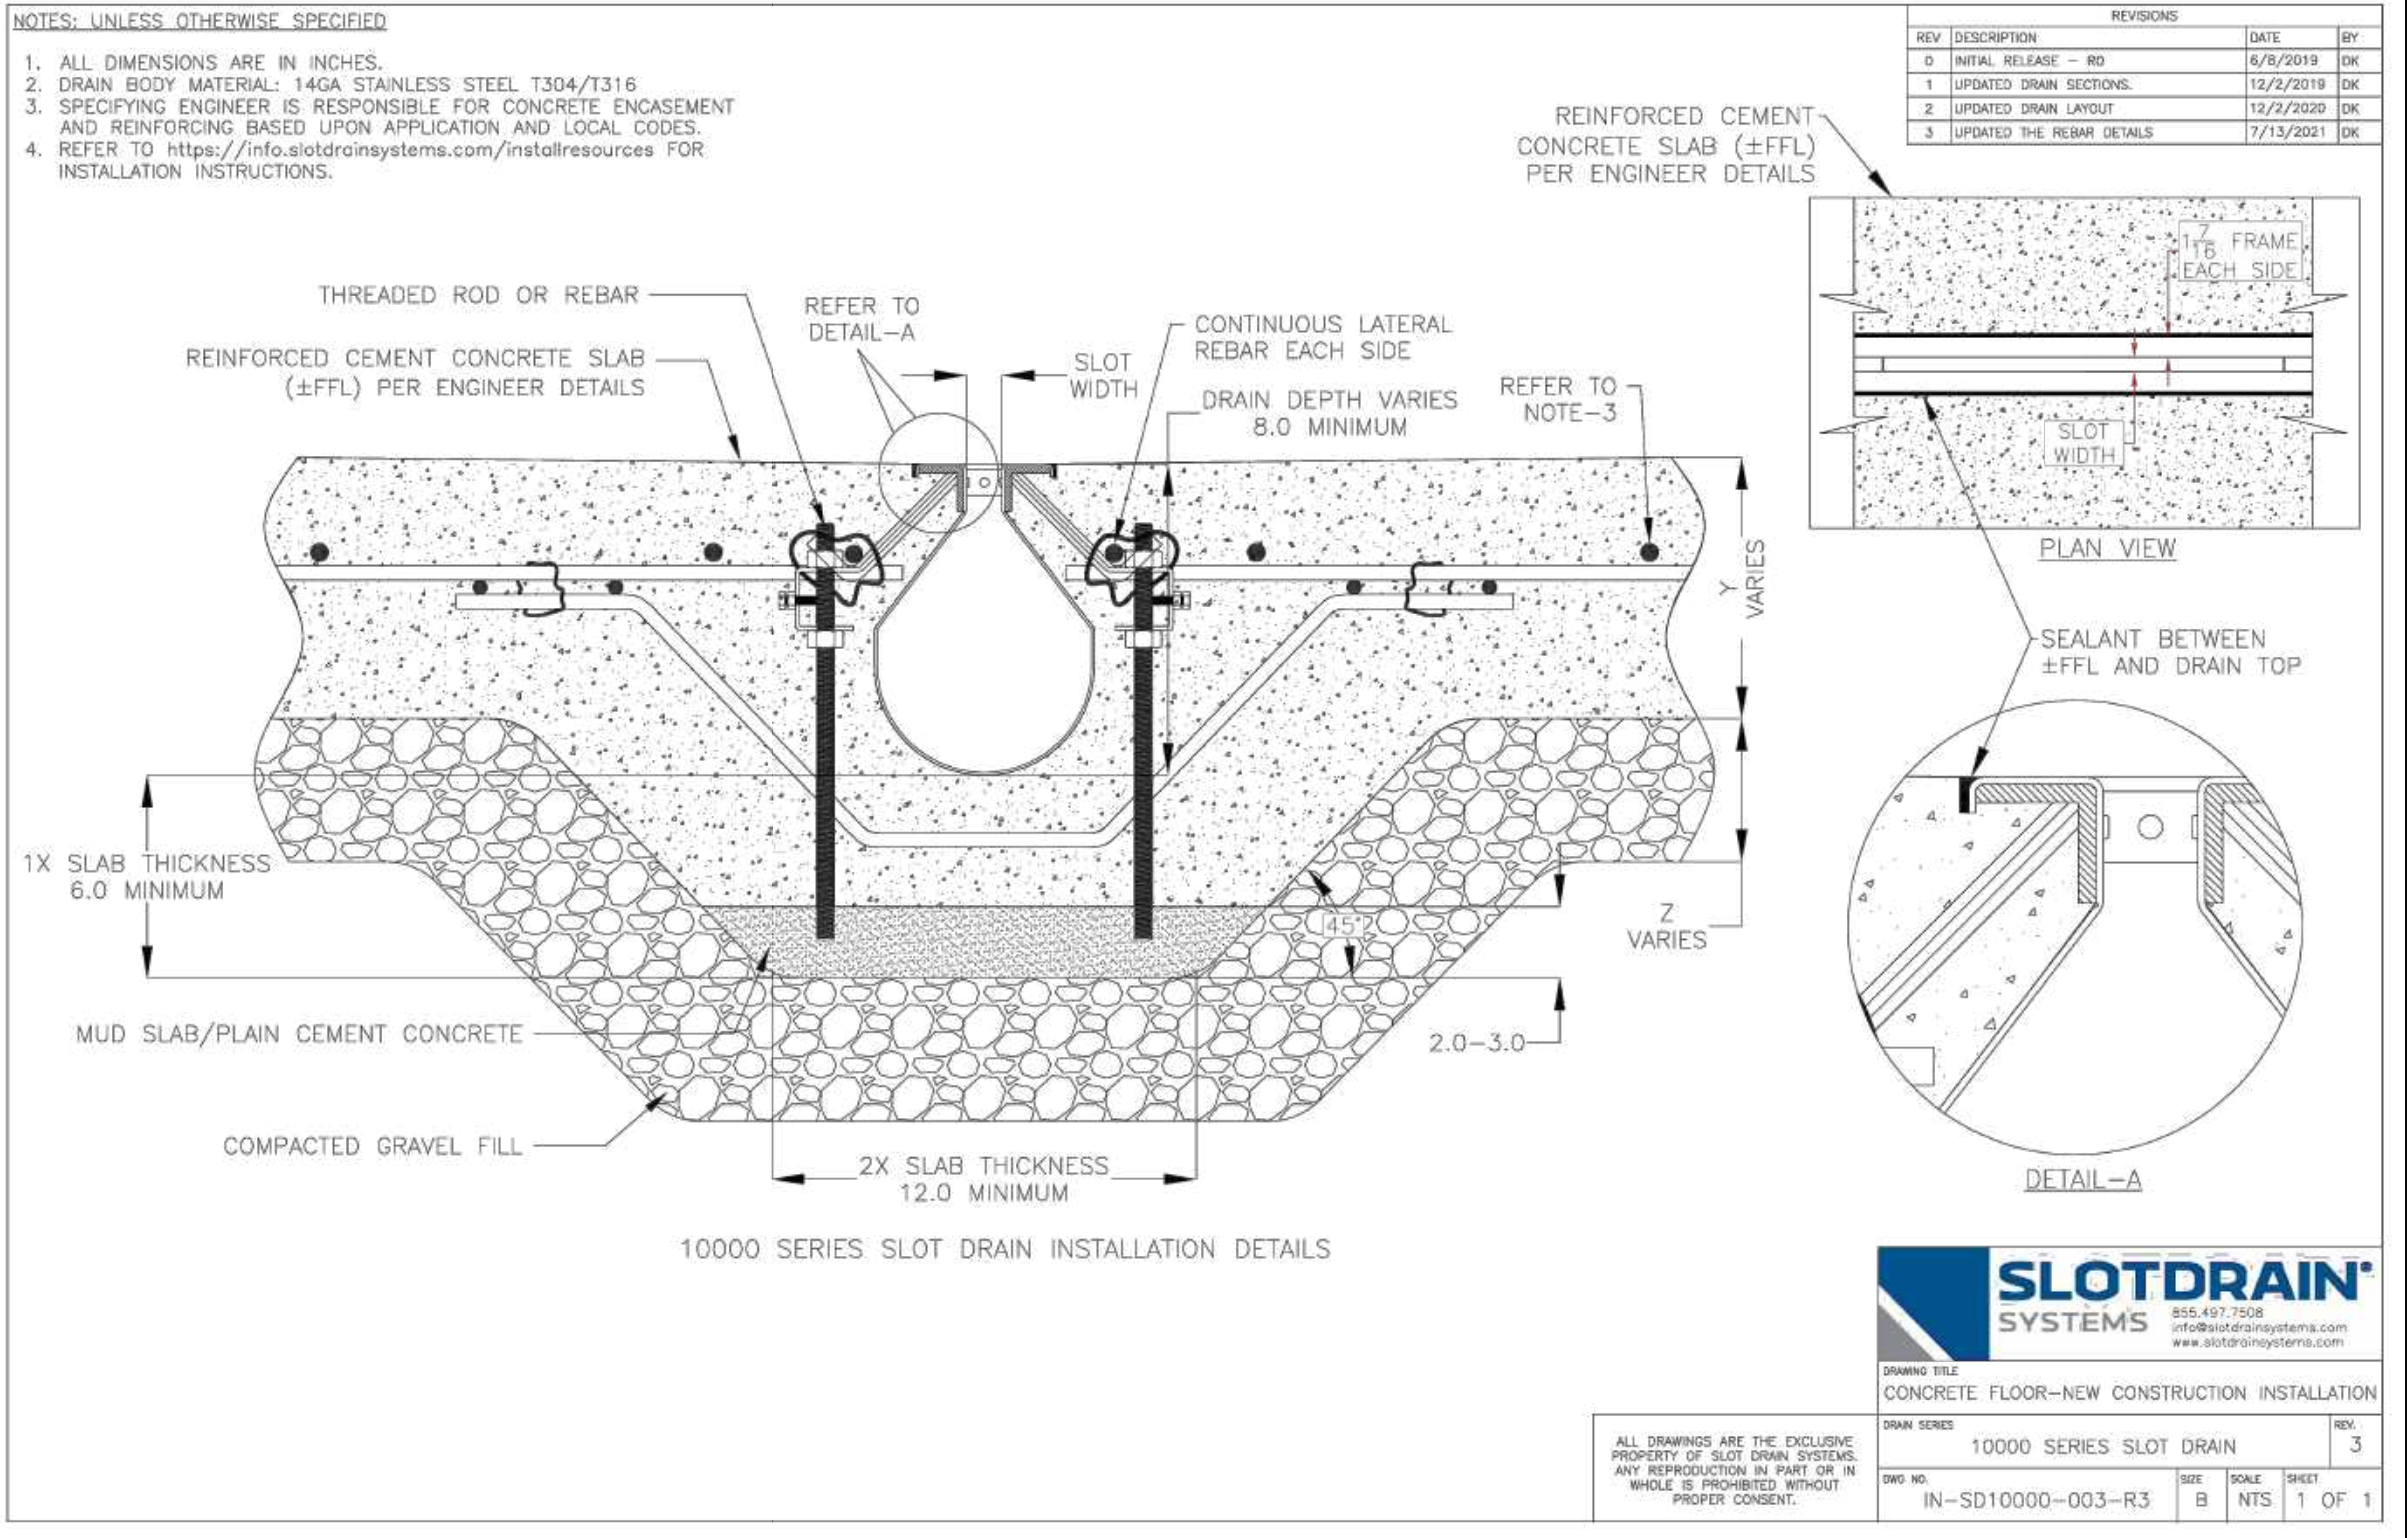

SLOT DRAIN DETAIL

6

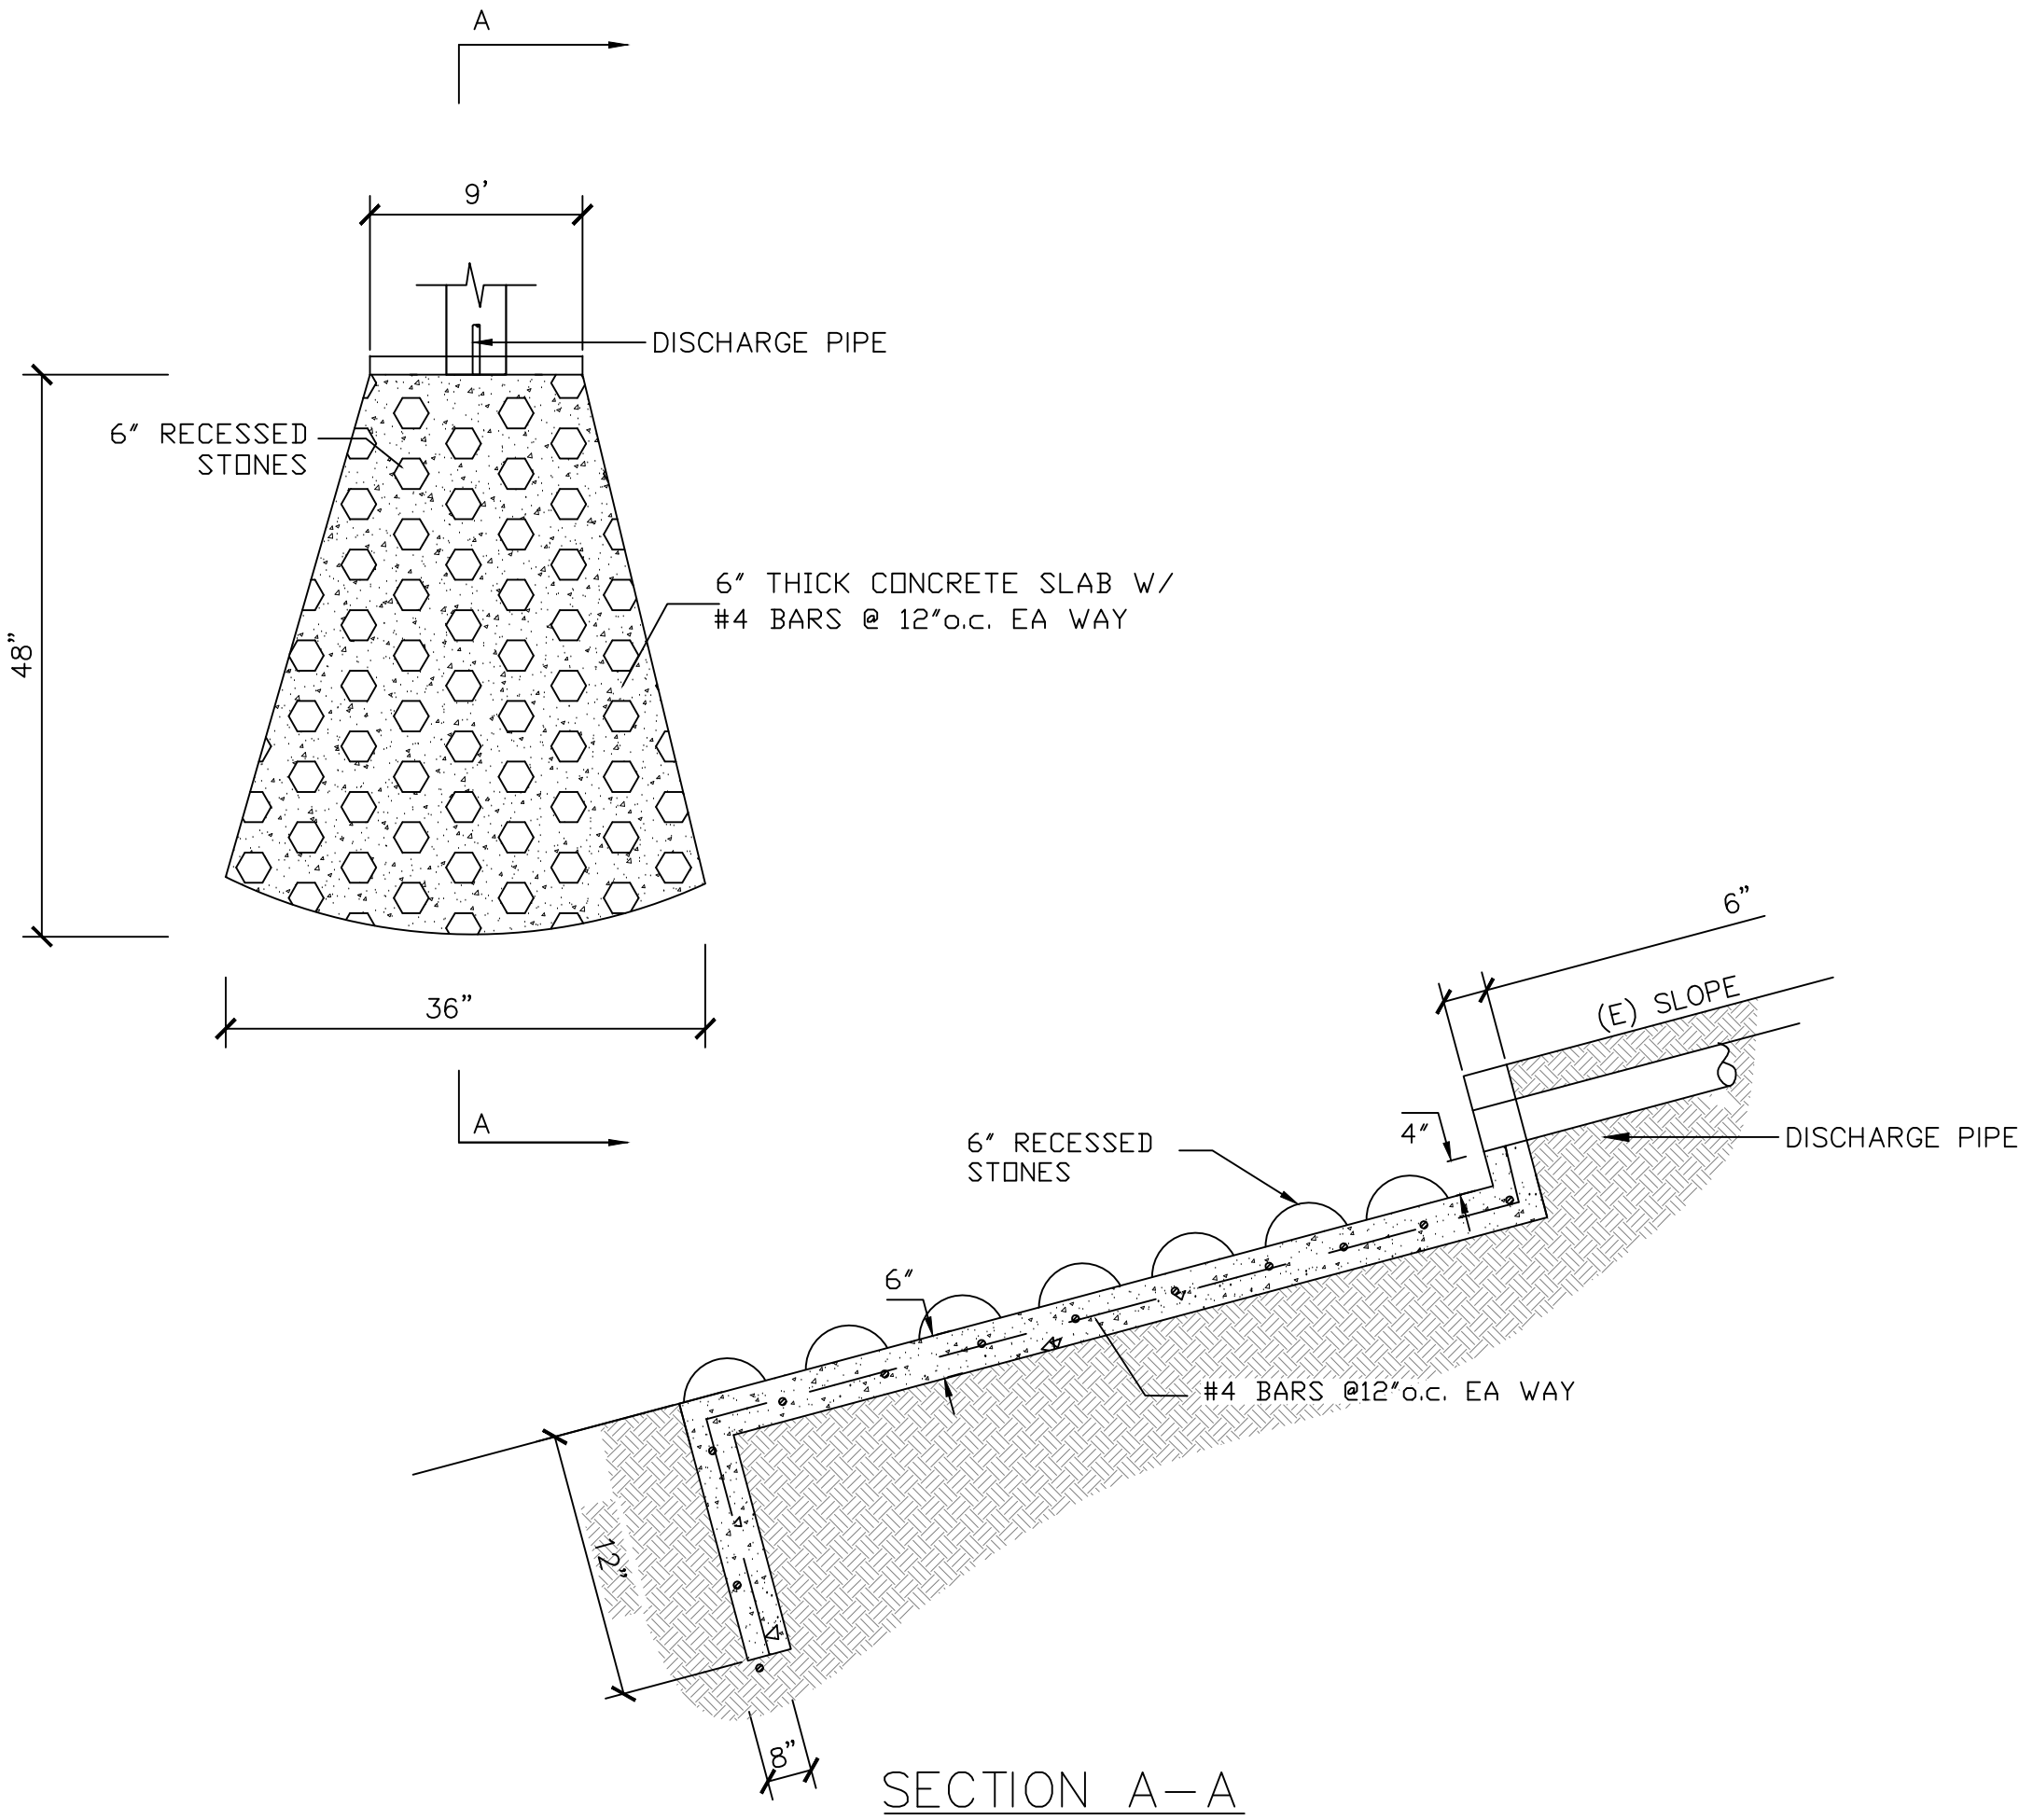

EROSION CONTROL RIP-RAP

7



STAMP

STAMP DATE

DRAWING
CIVIL DETAILS

PROJECT
2570 ENCINAL CANYON
2570 ENCINAL CANYON ROAD
MALIBU, CA 90265

REVISIONS	BY
△	
△	
△	
△	
△	
△	
△	
△	

JOB #: 23-2669
DATE: 11/15/2023
SCALE: 1/8" = 1'-0"

C-7.0

SHEET 14 OF 21

2570 ENCINAL CANYON PLANNING PC #1

ACO StormBrixx®

Online Project Configuration

Project Details

Description : 2570 Encinal Canyon
Date : 11-21-2023
City : Malibu
State : California
Zip Code : 90265
Country : USA

Customer Details

Contact : Ejaz Shahri
Email : ejaz@teglosangeles.com

Tank Configuration

Tank Function	Detention/Retention
Product	Heavy Duty (HD)
Number of Layers	2
Total Net Volume (ft³)	1,531.4 ft³
Total Gross Volume (ft³)	1,612.0 ft³
Length of Tank (ft/in)	25 ft 7 in
Width of Tank (ft/in)	15 ft 9 in
Depth of Tank (ft/in)	4 ft 0 in

Cavity & Excavation Details

Length of Cavity (ft/in)	29 ft 7 in
Width of Cavity (ft/in)	19 ft 9 in
Depth of Cavity (ft/in)	6 ft 6 in
Volume of Material to be Excavated (ft³)	3,798.3 ft³
*Membrane Quantity (ft²)	1,307.2 ft²
Cover Dimension (ft/in)	2 ft 0 in
**Backfill Material (ft³)	2,186.3 ft³

* Calculation includes a 15% overlap
** Pavement not accounted for

Diagram shows cavity size rounded to nearest foot

Project Configuration Inlets, Outlets, and Access

Inlets

	Qty
Inlets	2
Remote Access Unit	0
Side Panels	0
Horizontal Pipe Connector	2

Outlets

	Qty
Outlets	1
Remote Access Unit	0
Side Panels	0
Horizontal Pipe Connector	1

Access

	Qty
Access Points	3
Remote Access Unit	1
Remote Access Plate	2

Grid Note

The grids below do not represent accurate dimensions or proportions they just give a general guide to both inlet / outlet and access placement on your StormBrixx scheme.

Inlet/Outlet Grid Key

Inlet/Outlet Pipe

Inlet/Outlet using Remote Access Unit

Access Grid Key

Remote Access Unit with maintenance access

Remote Access Plate with maintenance access

Bill of Materials

Pt No.	Description	Qty	Price Each (\$)	Extended Price (\$)	Weight Each (lbs)	Extended Weight (lbs)
314061	HD Half-Module	208	72.00	14,976.00	22.40	4,659.2
314062	HD Side Panel	84	18.00	1,512.00	3.79	318.4
140213	Stormbrixx Universal top cover	104	9.00	936.00	1.32	137.3
314023	HD Layer Connectors	156	1.00	156.00	0.03	4.7
27034	HD Remote Access Unit	2	420.00	840.00	70.50	141.0
314075	Remote Access Plate	2	70.00	140.00	10.78	21.6
314038	Extension Shaft	9	80.00	720.00	4.84	43.6
314053	Remote Access Vented Cover - Ductile Iron	3	275.00	825.00	83.60	250.8
27018	Vertical Inspection Point Connector	1	132.30	132.30	5.52	5.5
314044	Inspection Point Cover - Ductile Iron	1	230.00	230.00	34.54	34.5
93145	Horizontal Pipe Connector 4" SCH 40	7	87.30	611.10	1.93	13.5
Totals			Price	21,078.40	Weight	5,630.0

Notes:

1) These prices are the manufacturer's suggested retail price (MSRP). Please contact your local dealer or ACO Customer Service for more information.
2) You should have received an email with your output results from: no-reply@acosconfigurator.com If you do not receive the confirmation within a few minutes, please check your spam folder.

ACO StormBrixx®

StormBrixx HD

Half-Module HD

part no. 314061

24.00" (609 mm)
half-module height

24.00" (609 mm)
half-module height

4.32" (111 mm)
47.44" (1205 mm)

4.32" (109 mm)
23.62" (600 mm)

Remote Access Plate

part no. 314075

12.60" (320 mm)
11.52" (289 mm)

Notes:

2) Half-modules are connected to form (1) full-module. (1) side panel fits (1) full-module.

Telephone #: 888.490.9552

ACO StormBrixx®

StormBrixx HD

Remote Access Cover (Vented)

part no. 314053

18.59" (462 mm)
17.40" (442 mm)
21.58" (548 mm)
1.74" (44 mm)
12.60" (320 mm)
4.32" (111 mm)

Remote Access Cover (Non-Vented)

part no. 314063

8.85" (225 mm)
12.60" (320 mm)
2.95" (75 mm)
7.67" (195 mm)

Inspection Point Cover

part no. 314044

10.23" (260 mm)
7.87" (200 mm)
6.29" (160 mm)

Remote Access Plate

part no. 314075

14.56" (375 mm)
1.23" (31 mm)
25.39" (645 mm)
23.62" (594 mm)
0.79" (20 mm)

Remote Access Unit HD

part no. 27034

23.38" (594 mm)
13.58" (345 mm)
23.39" (594 mm)
1.97" (50 mm)
15.87" (403 mm)
23.39" (594 mm)

Remote Access Unit HD with Adapter Plate

part no. 138140

18.81" (478 mm)
10.23" (260 mm)

Telephone #: 888.490.9552

ACO StormBrixx®

StormBrixx HD

Extension Shaft

part no. 314038

13.77" (350 mm)
13.77" (350 mm)
7.26" (184 mm)

Extension Shaft with Pipe Socket

part no. 314039

6.29" (160 mm)

Vertical Inspection Point Connector

part no. 27018

10.23" (260 mm)
6.29" (160 mm)
7.87" (200 mm)
23.62" (600 mm)
23.62" (600 mm)
Ø 8.85" (225 mm)

Horizontal Pipe Connector

part no. see sheet

Part No.

A

B

C

H

W

L

in (mm)

in (mm)

in (mm)

in (mm)

in (mm)

in (mm)

93139

4" HD R 35

2.00 (51)

6.25 (158)

8.25 (209)

6.70 (170)

8.00 (203)

93145

4" SCH 40

2.00 (51)

7.42 (189)

8.29 (210)

6.70 (170)

8.00 (203)

93140

6" HD R 35

2.00 (51)

8.95 (227)

9.93 (252)

10.22 (259)

8.00 (203)

93146

6" SCH 40

2.00 (51)

9.11 (231)

9.93 (252)

10.22 (259)

8.00 (203)

93141

8" HD R 35

2.00 (51)

10.46 (265)

11.39 (289)

11.64 (295)

8.00 (203)

93147

8" SCH 40

2.00 (51)

10.57 (268)

11.39 (289)

11.64 (295)

8.00 (203)

93142

12" HD R 35

2.00 (51)

13.48 (342)

14.30 (363)

16.66 (423)

8.00 (203)

93144

15" SCH 40

2.00 (51)

17.28 (439)

19.23 (489)

19.23 (489)

8.00 (203)

Telephone #: 888.490.9552

ACO StormBrixx®

StormBrixx HD

Product Details

Product Name	Part No.	Length in (mm)	Width in (mm)	Depth in (mm)	Weight lbs
Half-Module HD	314061	47.44 (1205)	23.78 (604)	13.50 (343)	22.4
Side Panel HD	314062	23.62 (600)	23.62 (600)	2.17 (55)	3.8
HD Layer Side Panel HD	314095	23.31 (592)	11.87 (297)	1.26 (32)	2.0
Universal Top Cover	140213	21.58 (548)	21.58 (548)	1.74 (44)	1.6
Half-Layer Top Cover	314094	47.28 (1201)	23.66 (601)	3.30 (84)	7.7
Layer Connector	314093	2.11 (54)	1.75 (44)	1.03 (27)	0.1
Remote Access Cover (Vented) - Ductile Iron (Load Class D400)	314053	-	Ø 20.79 (528)	4.33 (110)	83.6
Remote Access Cover (Non-Vented) - Ductile Iron (Load Class D400)	314063	-	Ø 20.79 (528)	4.33 (110)	86.5
Inspection Point Cover - Ductile Iron (Load Class D400)	314044	-	Ø 8.85 (225)	2.95 (75)	34.5
Remote Access Plate	314075	25.39 (650)	25.39 (650)	4.72 (120)	10.8
Remote Access Unit HD	27034	23.39 (594)	23.39 (594)	19.57 (497)	40.0
Remote Access Unit HD with Adapter Plate	138140	24.41 (620)	23.39 (594)	24.02 (610)	71.0
Extension Shaft	314038	Ø 17.20 (437)	13.77 (350)	4.8	-
Vertical Inspection Point Connector	27018	Ø 17.20 (437)	13.77 (350)	6.2	-
Extension Shaft with Pipe Socket	314039	-	Ø 8.85 (225)	7.87 (200)	5.5
4" HD R 35 Horizontal Pipe Connector	93139	8.00 (203)	6.70 (170)	8.25 (209)	1.9
4" SCH 40 Horizontal Pipe Connector	93145	8.00 (203)	6.70 (170)	8.29 (210)	1.9
6" HD R 35 Horizontal Pipe Connector	93140	8.00 (203)	10.22 (259)	9.93 (252)	3.2
6" SCH 40 Horizontal Pipe Connector	93146	8.00 (203)	10.22 (259)	9.93 (252)	3.2
8" HD R 35 Horizontal Pipe Connector	93141	8.00 (203)	11.64 (295)	11.39 (289)	5.5
8" SCH 40 Horizontal Pipe Connector	93147	8.00 (203)	11.64 (295)	11.39 (289)	5.5
12" HD R 35 Horizontal Pipe Connector	93142	8.00 (203)	16.66 (423)	14.30 (363)	5.5
15" SCH 40 Horizontal Pipe Connector	93144	8.00 (203)	19.23 (489)	19.23 (489)	5.5

Specification Summary

General

The StormBrixx stormwater management system shall be ACO StormBrixx HD as supplied by ACO, Inc.

ACO StormBrixx HD meets AASHTO H-25 and H-25 loading conditions.

Geomembranes/Geotextiles

The StormBrixx stormwater system shall be wrapped in either appropriate permeable geotextile or impermeable geomembrane (supplied and specified by others) as indicated by project design engineer.

Accessories

The StormBrixx stormwater system may be used in conjunction with one or more optional products: remote access unit, remote access plate extension shaft, and/or inspection point connector.

Installation

The StormBrixx stormwater system shall be installed in strict accordance with the manufacturer's installation instructions and recommendations.

Materials

The half-module shall be manufactured from polypropylene and have minimum properties as follows:

■ Tensile impact strength:

152 ft-lb/in² (319 kJ/m²)

■ Tensile strength, ultimate:

3,480 psi (23,994 kPa)

■ Minimum compressive failure:

66.0 psi (455 kPa)

■ Water absorption:

0.01%

■ Frost proof:

YES

■ Salt proof:

YES

■ Fuel/oil-resistant:

YES

The stormwater tank shall provide an average 95% open area, holding up to 14.73 ft³ (0.42 m³) per module (2 half-modules assembled) and after full access to all areas and levels for maintenance. Configuration and use of side/top panels will marginally impact these figures.

Telephone #: 888.490.9552

ACO StormBrixx®

StormBrixx HD

Side Panel HD

part no. 314062

1.57" (40 mm)
23.62" (600 mm)
3.31" (84 mm)

Universal Top Cover

part no. 140213

21.58" (548 mm)
1.74" (44 mm)
12.60" (320 mm)
Ø 4.32" (111 mm)

Half-Layer Side Panel HD

part no. 314095

1.26" (32 mm)
23.31" (592 mm)
3.75" (95 mm)

Half-Layer Top Cover

part no. 314094

47.28" (1201 mm)
11.02" (280 mm)
3.70" (94 mm)
23.66" (601 mm)
12.60" (320 mm)

Telephone #: 888.490.9552

ACO StormBrixx®

StormBrixx HD

Remote Access Cover (Vented)

part no. 314053

18.59" (462 mm)
17.40" (442 mm)
21.58" (548 mm)
1.74" (44 mm)
12.60" (320 mm)
4.32" (111 mm)

Remote Access Cover (Non-Vented)

part no. 314063

8.85" (225 mm)
12.60" (320 mm)
2.95" (75 mm)
7.67" (195 mm)

Inspection Point Cover

part no. 314044

10.23" (260 mm)
7.87" (200 mm)
6.29" (160 mm)

Remote Access Plate

part no. 314075

14.56" (375 mm)
1.23" (31 mm)
25.39" (645 mm)
23.62" (594 mm)
0.79" (20 mm)

Remote Access Unit HD

part no. 27034

23.38" (594 mm)
13.58" (345 mm)
23.39" (594 mm)
1.97" (50 mm)
15.87" (403 mm)
23.39" (594 mm)

Remote Access Unit HD with Adapter Plate

part no. 138140

18.81" (478 mm)
10.23" (260 mm)

Telephone #: 888.490.9552

ACO StormBrixx®

StormBrixx HD

Extension Shaft

part no. 314038

13.77" (350 mm)
13.77" (350 mm)
7.26" (184 mm)

Extension Shaft with Pipe Socket

part no. 314039

6.29" (160 mm)

Vertical Inspection Point Connector

part no. 27018

10.23" (260 mm)
6.29" (160 mm)
7.87" (200 mm)
23.62" (600 mm)
23.62" (600 mm)
Ø 8.85" (225 mm)

Horizontal Pipe Connector

part no. see sheet

Part No.

A

B

C

H

W

L

in (mm)

in (mm)

in (mm)

in (mm)

in (mm)

in (mm)

93139

4" HD R 35

2.00 (51)

6.25 (158)

8.25 (209)

6.70 (170)

8.00 (203)

93145

4" SCH 40

2.00 (51)

7.42 (189)

8.29 (210)

6.70 (170)

8.00 (203)

93140

6" HD R 35

2.00 (51)

8.95 (227)

9.93 (252)

10.22 (259)

8.00 (203)

93146

6" SCH 40

2.00 (51)

9.11 (231)

9.93 (252)

10.22 (259)

8.00 (203)

93141

8" HD R 35

2.00 (51)

10.46 (265)

11.39 (289)

11.64 (295)

8.00 (203)

93147

8" SCH 40

2.00 (51)

10.57 (268)

11.39 (289)

11.64 (295)

8.00 (203)

93142

12" HD R 35

2.00 (51)

13.48 (342)

14.30 (363)

16.66 (423)

8.00 (203)

93144

15" SCH 40

2.00 (51)

17.28 (439)

19.23 (489)

19.23 (489)

8.00 (203)

Telephone #: 888.490.9552

ACO StormBrixx®

StormBrixx HD

Product Details

Product Name	Part No.	Length in (mm)	Width in (mm)	Depth in (mm)	Weight lbs
Half-Module HD	314061	47.44 (1205)	23.78 (604)	13.50 (343)	22.4
Side Panel HD	314062	23.62 (600)	23.62 (600)	2.17 (55)	3.8
HD Layer Side Panel HD	314095	23.31 (592)	11.87 (297)	1.26 (32)	2.0
Universal Top Cover	140213	21.58 (548)	21.58 (548)	1.74 (44)	1.6
Half-Layer Top Cover	314094	47.28 (1201)	23.66 (601)	3.30 (84)	7.7
Layer Connector	314093	2.11 (54)	1.75 (44)	1.03 (27)	0.1
Remote Access Cover (Vented) - Ductile Iron (Load Class D400)	314053	-	Ø 20.79 (528)	4.33 (110)	83.6
Remote Access Cover (Non-Vented) - Ductile Iron (Load Class D400)	314063	-	Ø 20.79 (528)	4.33 (110)	86.5
Inspection Point Cover - Ductile Iron (Load Class D400)	314044	-	Ø 8.85 (225)	2.95 (75)	34.5
Remote Access Plate	314075	25.39 (650)	25.39 (650)	4.72 (120)	10.8
Remote Access Unit HD	27034	23.39 (594)	23.39 (594)	19.57 (497)	40.0
Remote Access Unit HD with Adapter Plate	138140	24.41 (620)	23.39 (594)	24.02 (610)	71.0
Extension Shaft	314038	Ø 17.20 (437)	13.77 (350)	4.8	-
Vertical Inspection Point Connector	27018	Ø 17.20 (437)	13.77 (350)	6.2	-
Extension Shaft with Pipe Socket	314039	-	Ø 8.85 (225)	7.87 (200)	5.5
4" HD R 35 Horizontal Pipe Connector	93139	8.00 (203)	6.70 (170)	8.25 (209)	1.9
4" SCH 40 Horizontal Pipe Connector	93145	8.00 (203)	6.70 (170)	8.29 (210)	1.9
6" HD R 35 Horizontal Pipe Connector	93140	8.00 (203)	10.22 (259)	9.93 (252)	3.2
6" SCH 40 Horizontal Pipe Connector	93146	8.00 (203)	10.22 (259)	9.93 (252)	3.2
8" HD R 35 Horizontal Pipe Connector	93141	8.00 (203)	11.64 (295)	11.39 (289)	5.5
8" SCH 40 Horizontal Pipe Connector	93147	8.00 (203)	11.64 (295)	11.39 (289)	5.5
12" HD R 35 Horizontal Pipe Connector	93142	8.00 (203)	16.66 (423)	14.30 (363)	5.5
15" SCH 40 Horizontal Pipe Connector	93144	8.00 (203)	19.23 (489)	19.23 (489)	5.5

Specification Summary

General

The StormBrixx stormwater management system shall be ACO StormBrixx HD as supplied by ACO, Inc.

ACO StormBrixx HD meets AASHTO H-25 and H-25 loading conditions.

Geomembranes/Geotextiles

The StormBrixx stormwater system shall be wrapped in either appropriate permeable geotextile or impermeable geomembrane (supplied and specified by others) as indicated by project design engineer.

Accessories

The StormBrixx stormwater system may be used in conjunction with one or more optional products: remote access unit, remote access plate extension shaft, and/or inspection point connector.

Installation

The StormBrixx stormwater system shall be installed in strict accordance with the manufacturer's installation instructions and recommendations.

Materials

The half-module shall be manufactured from polypropylene and have minimum properties as follows:

■ Tensile impact strength:

152 ft-lb/in² (319 kJ/m²)

■ Tensile strength, ultimate:

3,480 psi (23,994 kPa)

■ Minimum compressive failure:

66.0 psi (455 kPa)

■ Water absorption:

0.01%

■ Frost proof:

YES

■ Salt proof:

YES

■ Fuel/oil-resistant:

YES

The stormwater tank shall provide an average 95% open area, holding up to 14.73 ft³ (0.42 m³) per module (2 half-modules assembled) and after full access to all areas and levels for maintenance. Configuration and use of side/top panels will marginally impact these figures.

Telephone #: 888.490.9552

ACO StormBrixx®

StormBrixx HD

Side Panel HD

part no. 314062

1.57" (40 mm)
23.62" (600 mm)
3.31" (84 mm)

Universal Top Cover

part no. 140213

21.58" (548 mm)
1.74" (44 mm)
12.60" (320 mm)
Ø 4.32" (111 mm)

Half-Layer Side Panel HD

part no. 314095

1.26" (32 mm)
23.31" (592 mm)
3.75" (95 mm)

Half-Layer Top Cover

part no. 314094

47.28" (1201 mm)
11.02" (280 mm)
3.70" (94 mm)
23.66" (601 mm)
12.60" (320 mm)

Telephone #: 888.490.9552

ACO StormBrixx®

StormBrixx HD

Remote Access Cover (Vented)

part no. 314053

18.59" (462 mm)
17.40" (442 mm)
21.58" (548 mm)
1.74" (44 mm)
12.60" (320 mm)
4.32" (111 mm)

Remote Access Cover (Non-Vented)

part no. 314063

8.85" (225 mm)
12.60" (320 mm)
2.95" (75 mm)
7.67" (195 mm)

Inspection Point Cover

part no. 314044

10.23" (260 mm)
7.87" (200 mm)
6.29" (160 mm)

Remote Access Plate

part no. 314075

14.56" (375 mm)
1.23" (31 mm)
25.39" (645 mm)
23.62" (594 mm)
0.79" (20 mm)

Remote Access Unit HD

part no. 27034

23.38" (594 mm)
13.58" (345 mm)
23.39" (594 mm)
1.97" (50 mm)
15.87" (403 mm)
23.39" (594 mm)

Remote Access Unit HD with Adapter Plate

part no. 138140

18.81" (478 mm)
10.23" (260 mm)

Telephone #: 888.490.9552

ACO StormBrixx®

StormBrixx HD

Extension Shaft

part no. 314038

13.77" (350 mm)
13.77" (350 mm)
7.26" (184 mm)

Extension Shaft with Pipe Socket

part no. 314039

6.29" (160 mm)

Vertical Inspection Point Connector

part no. 27018

10.23" (260 mm)
6.29" (160 mm)
7.87" (200 mm)
23.62" (600 mm)
23.62" (600 mm)
Ø 8.85" (225 mm)

Horizontal Pipe Connector

part no. see sheet

Part No.

A

B

C

H

W

L

in (mm)

in (mm)

in (mm)

in (mm)

in (mm)

in (mm)

93139

4" HD R 35

2.00 (51)

6.25 (158)

8.25 (209)

6.70 (170)

8.00 (203)

93145

4" SCH 40

2.00 (51)

7.42 (189)

8.29 (210)

6.70 (170)

8.00 (203)

93140

6" HD R 35

2.00 (51)

8.95 (227)

9.93 (252)

10.22 (259)

8.00 (203)

93146

6" SCH 40

2.00 (51)

9.11 (231)</

EROSION CONTROL NOTES

1. ALL CONSTRUCTION DEBRIS MUST BE CONTAINERIZED AT ALL TIMES.



2. DUST CONTROL MEASURES SHALL BE MAINTAINED THROUGHOUT THE DURATION OF THE PROJECT.

3. PLANNING CONSIDERATION: PRESERVATION OF EXISTING VEGETATION MINIMIZES THE POTENTIAL OF REMOVING OR INJURING EXISTING TREES, VINES, SHRUBS, AND/OR GRASSES THAT SERVE AS EROSION CONTROLS.

4. THE PROJECT SITE SHALL BE KEPT CONTINUOUSLY FENCED IN ACCORDANCE WITH THE COUNTY OF LOS ANGELES BUILDING CODE UNTIL THE PROJECT IS FINAL OR APPROVAL TO REMOVE THE FENCE HAS BEEN OBTAINED FROM THE CITY BUILDING DIVISION. 24 HOUR SECURITY SHALL BE PROVIDED ANY TIME THE FENCE CANNOT BE MAINTAINED INTACT.

- LEGEND
- 1 SOIL STOCKPILE TO BE COVERED AND BERMED
- 2 SC-5 FIBER ROLL PER DETAIL 1/EC-2.0
- 3 TC-1 CONSTRUCTION ENTRANCE STABILIZER PLATE PER DETAIL 2/EC-2.0
- 4 CONSTRUCTION GATE
- 5 SC-10 INLET PROTECTION PER DETAIL 4/EC-2.0
- 6 WM-1 MATERIAL DELIVERY AND STORAGE PER DETAIL 5/EC-3.0
- 7 WM-5 SOLID WASTE MANAGEMENT PER DETAIL 6/EC-4.0
- 8 WM-9 SANITARY WASTE MANAGEMENT PER DETAIL 7/EC-4.0
- 9 WM-8 CONCRETE WASTE MANAGEMENT OR CONCRETE WASHOUT PER DETAIL 3/EC-2.0
- 10 SC-11 PAINT AND CHEMICAL STORAGE WITH SPILL CONTROL AND SPILL CLEANUP EQUIPMENT
- 11 TC-3 TIRE WASHOUT
- 12 SPILL KIT

- NEW CONSTRUCTION NOTES
- BUILDING OUTLINE
- SC-5 FIBER ROLL
- TC-1 STABILIZED CONSTRUCTION ENTRANCE
- CONSTRUCTION GATE
- WM-1 MATERIAL DELIVERY AND STORAGE
- WM-5 SOLID WASTE MANAGEMENT
- WM-9 SANITARY WASTE MANAGEMENT
- WM-8 CONCRETE WASTE MANAGEMENT OR CONCRETE WASHOUT
- SC-11 PAINT AND CHEMICAL STORAGE WITH SPILL CONTROL AND SPILL CLEANUP EQUIPMENT
- TC-3 TIRE WASHOUT
- SPILL KIT

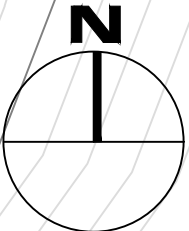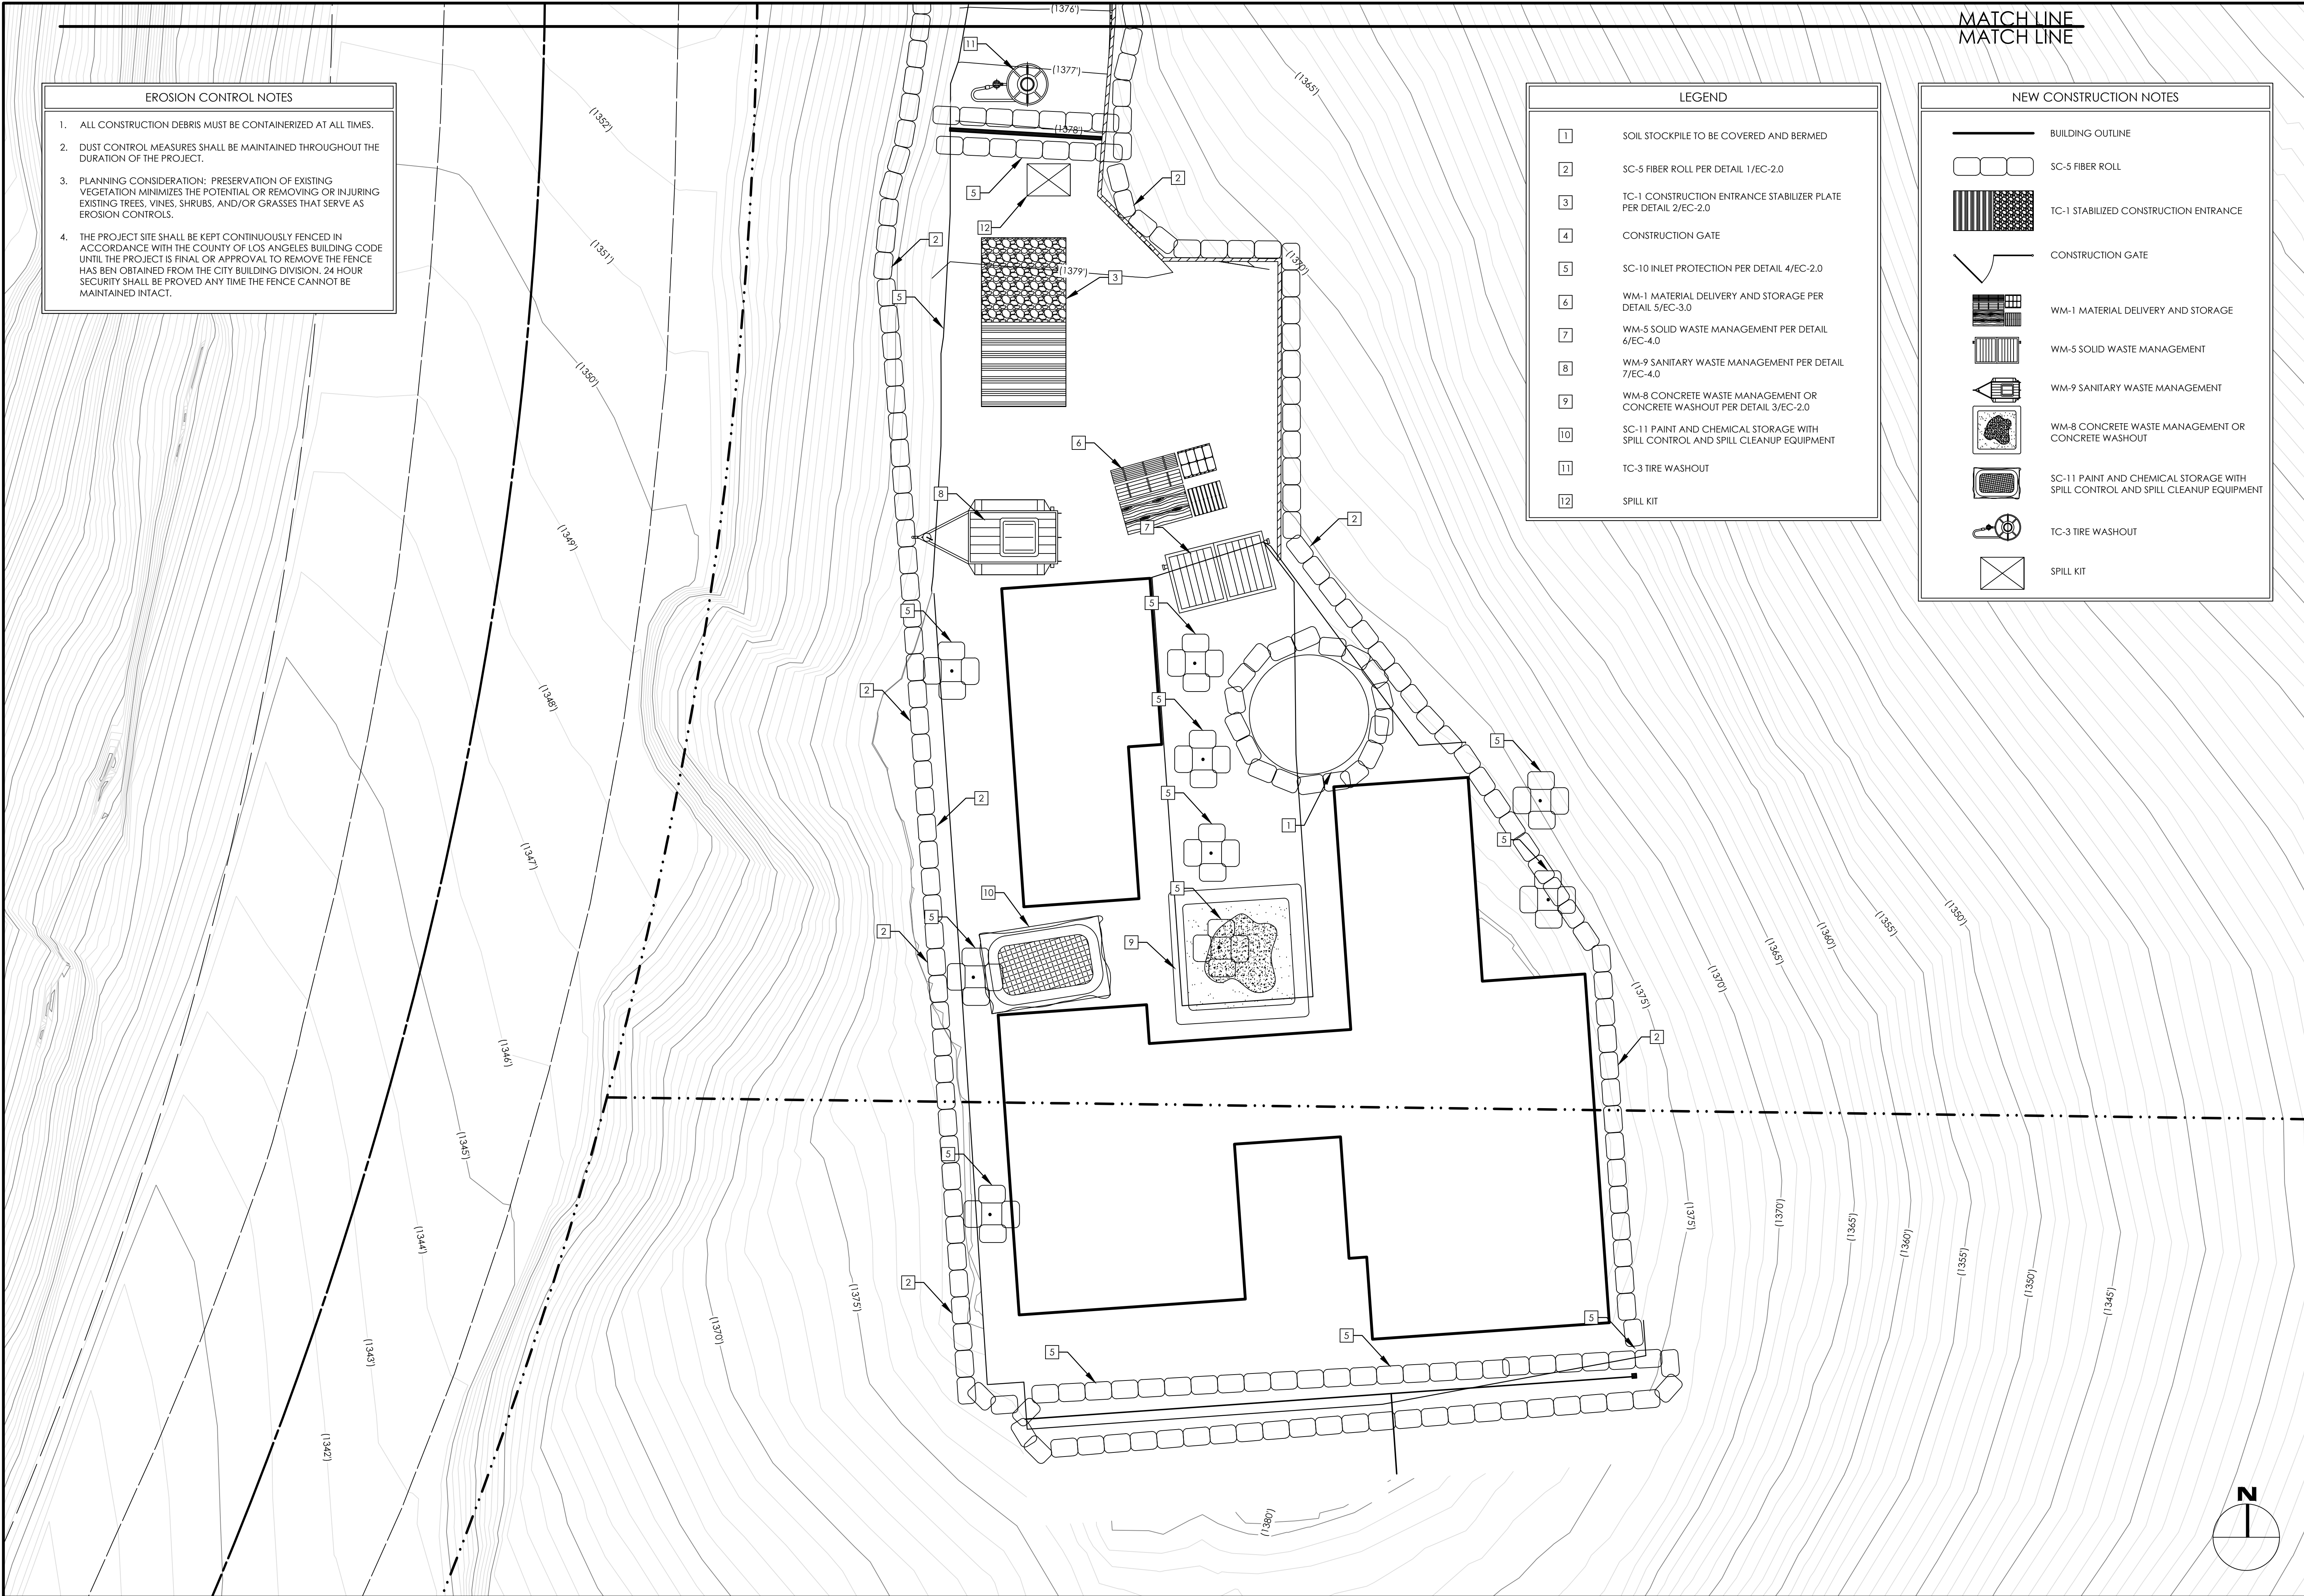

EROSION CONTROL PLAN

SCALE: 1" = 10'-0"

1

SHEET 16 OF 21

PROJECT
2570 ENCINAL CANYON
2570 ENCINAL CANYON ROAD
MALIBU, CA 90265

DRAWING
EROSION CONTROL PLAN

STAMP
STAMP DATE

TEG
130 PINE AVE. 3RD FLOOR
LONG BEACH, CA 90802
310.613.9980
www.TEGLosAngeles.com

T U C H S C H E R
E N G I N E E R I N G
G R O U P

2570 ENCINAL CANYON PLANNING PC #1

EC-1.0

- EROSION CONTROL NOTES
1.

ALL CONSTRUCTION DEBRIS MUST BE CONTAINERIZED AT ALL TIMES.
2.

DUST CONTROL MEASURES SHALL BE MAINTAINED THROUGHOUT THE DURATION OF THE PROJECT.
3.

PLANNING CONSIDERATION: PRESERVATION OF EXISTING VEGETATION MINIMIZES THE POTENTIAL OR REMOVING OR INJURING EXISTING TREES, VINES, SHRUBS, AND/OR GRASSES THAT SERVE AS EROSION CONTROLS.
4.

THE PROJECT SITE SHALL BE KEPT CONTINUOUSLY FENCED IN ACCORDANCE WITH THE COUNTY OF LOS ANGELES BUILDING CODE UNTIL THE PROJECT IS FINAL OR APPROVAL TO REMOVE THE FENCE HAS BEN OBTAINED FROM THE CITY BUILDING DIVISION. 24 HOUR SECURITY SHALL BE PROVIDED ANY TIME THE FENCE CANNOT BE MAINTAINED INTACT.

- LEGEND
- 1

SOIL STOCKPILE TO BE COVERED AND BERMED
- 2

SC-5 FIBER ROLL PER DETAIL 1/EC-2.0
- 3

TC-1 CONSTRUCTION ENTRANCE STABILIZER PLATE PER DETAIL 2/EC-2.0
- 4

CONSTRUCTION GATE
- 5

SC-10 INLET PROTECTION PER DETAIL 4/EC-2.0
- 6

WM-1 MATERIAL DELIVERY AND STORAGE PER DETAIL 5/EC-3.0
- 7

WM-5 SOLID WASTE MANAGEMENT PER DETAIL 6/EC-4.0
- 8

WM-9 SANITARY WASTE MANAGEMENT PER DETAIL 7/EC-4.0
- 9

WM-8 CONCRETE WASTE MANAGEMENT OR CONCRETE WASHOUT PER DETAIL 3/EC-2.0
- 10

SC-11 PAINT AND CHEMICAL STORAGE WITH SPILL CONTROL AND SPILL CLEANUP EQUIPMENT
- 11

TC-3 TIRE WASHOUT
- 12

SPILL KIT

- NEW CONSTRUCTION NOTES
- BUILDING OUTLINE
- SC-5 FIBER ROLL
- TC-1 STABILIZED CONSTRUCTION ENTRANCE
- CONSTRUCTION GATE
- WM-1 MATERIAL DELIVERY AND STORAGE
- WM-5 SOLID WASTE MANAGEMENT
- WM-9 SANITARY WASTE MANAGEMENT
- WM-8 CONCRETE WASTE MANAGEMENT OR CONCRETE WASHOUT
- SC-11 PAINT AND CHEMICAL STORAGE WITH SPILL CONTROL AND SPILL CLEANUP EQUIPMENT
- TC-3 TIRE WASHOUT
- SPILL KIT



MATCH LINE
MATCH LINE

EROSION CONTROL PLAN

SCALE: 1" = 10'-0"

1

SHEET 17 OF 21

DRAWING
EROSION CONTROL PLAN

PROJECT
2570 ENCINAL CANYON
2570 ENCINAL CANYON ROAD
MALIBU, CA 90265

REVISIONS	BY
△	
△	
△	
△	
△	
△	
△	
△	
△	
JOB #: 23-2669	
DATE: 11/15/2023	
SCALE: 1" = 10'-0"	

EC-1.1

130 PINE AVE. 3RD FLOOR
LONG BEACH, CA 90802
310.613.5980
www.TEGlosAngeles.com

TEG

T U C H S C H E R
E N G I N E E R I N G
G R O U P

STAMP

STAMP DATE

2570 ENCINAL CANYON PLANNING PC #1

SC-5



Section 4
Fiber Rolls **SC-5**
5 of 6

SC-5



Section 4
Fiber Rolls **SC-5**
6 of 6



1 of 6

6 of 6

WM-8

Section 8
Concrete Waste Management **WM-8**
6 of 7

WM-8

Section 8
Concrete Waste Management **WM-8**
7 of 7


SHEET 18 OF 21

T U C H S C H E R E N G I N E E R I N G G R O U P

2570 ENCINAL CANYON PLANNING PC #1

Storm Drain Inlet Protection


SC-10

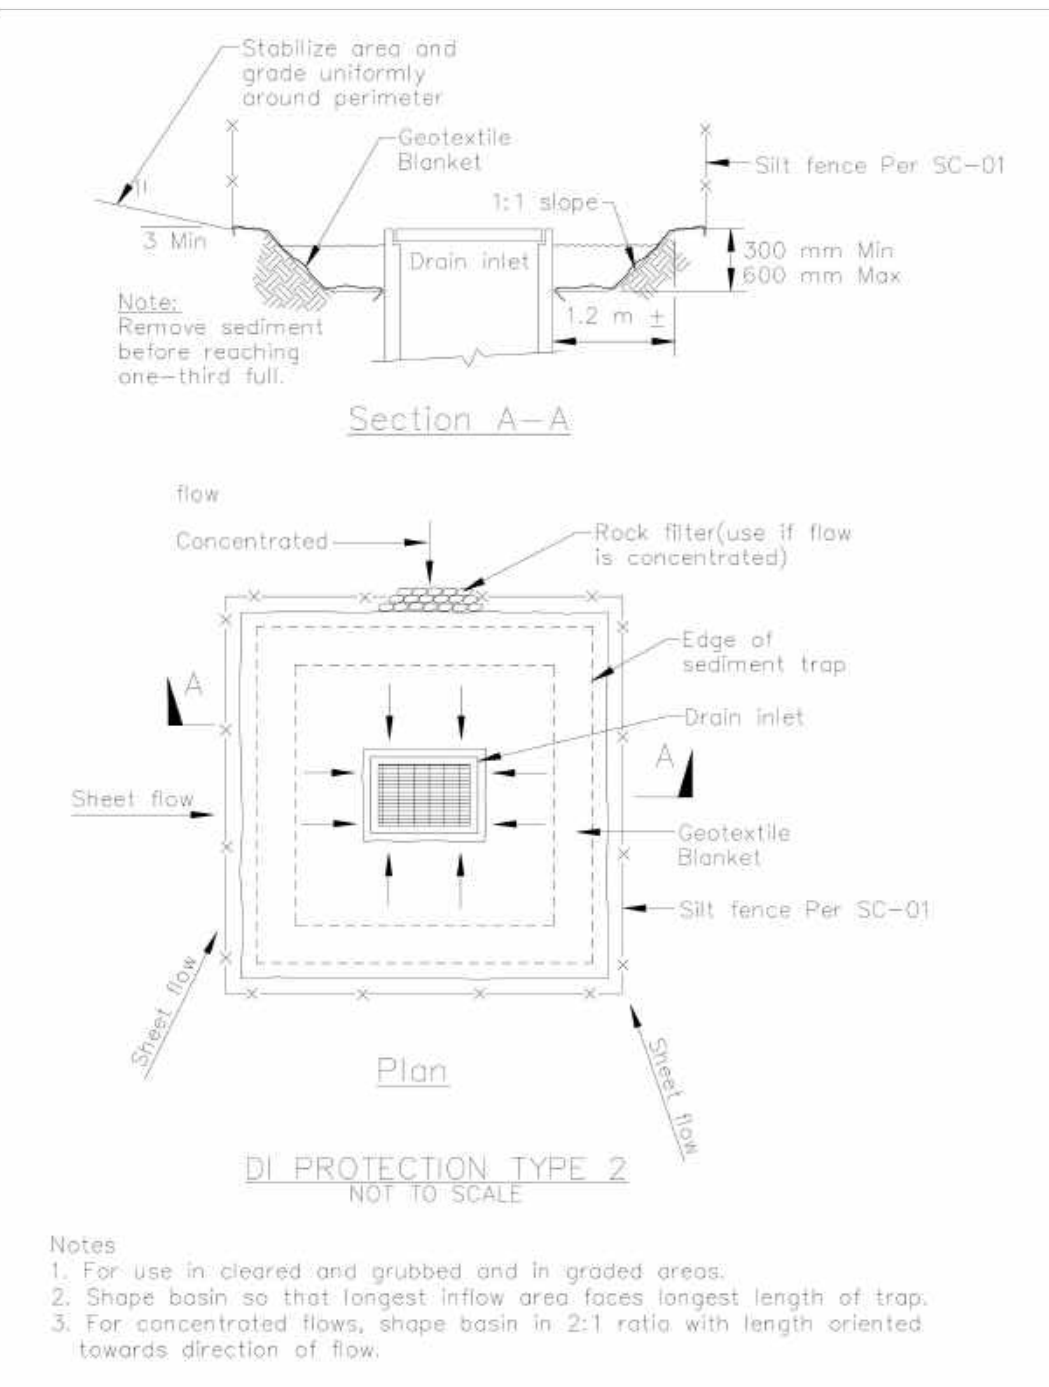

Caltrans Storm Water Quality Handbooks
Construction Site Best Management Practices Manual
March 1, 2003
Section 4
Storm Drain Inlet Protection SC-10
6 of 7

Storm Drain Inlet Protection


SC-10

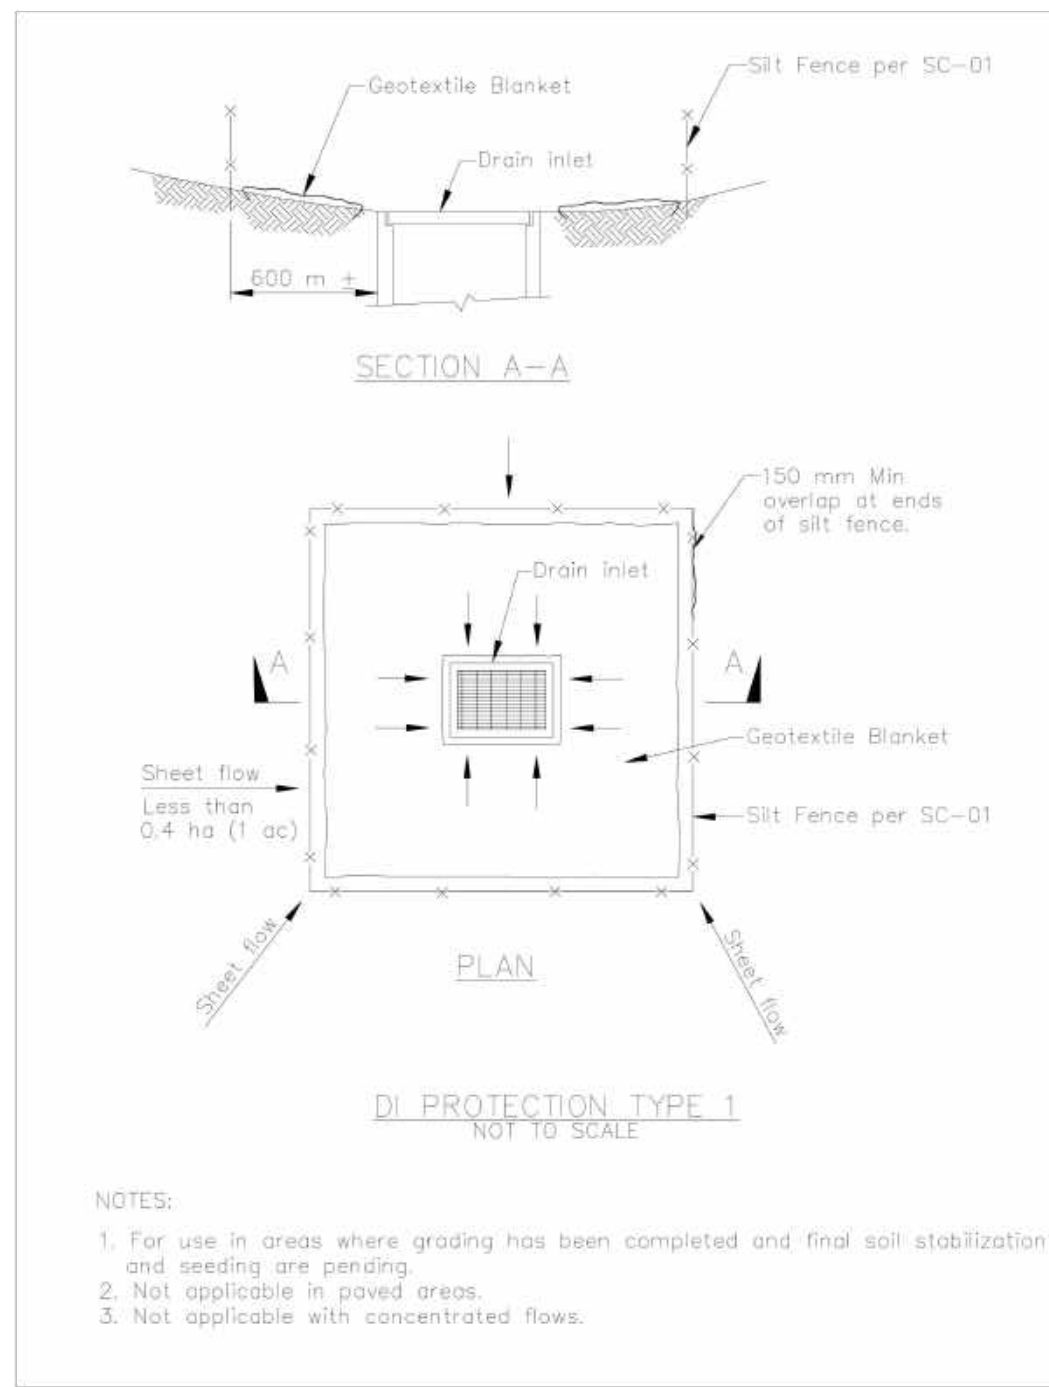


Caltrans Storm Water Quality Handbooks
Construction Site Best Management Practices Manual
March 1, 2003
Section 4
Storm Drain Inlet Protection SC-10
6 of 7

Storm Drain Inlet Protection

SC-10

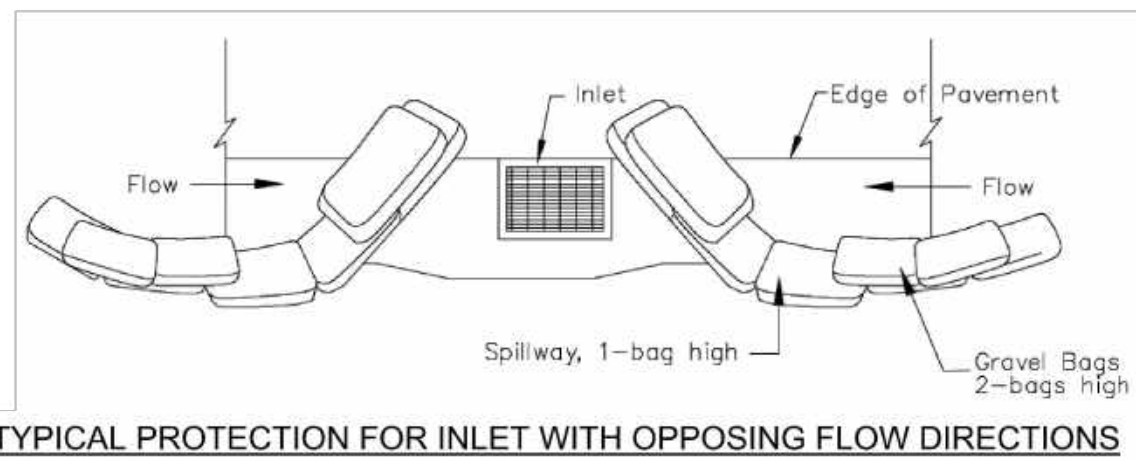

TYPICAL PROTECTION FOR INLET WITH OPPOSING FLOW DIRECTIONS

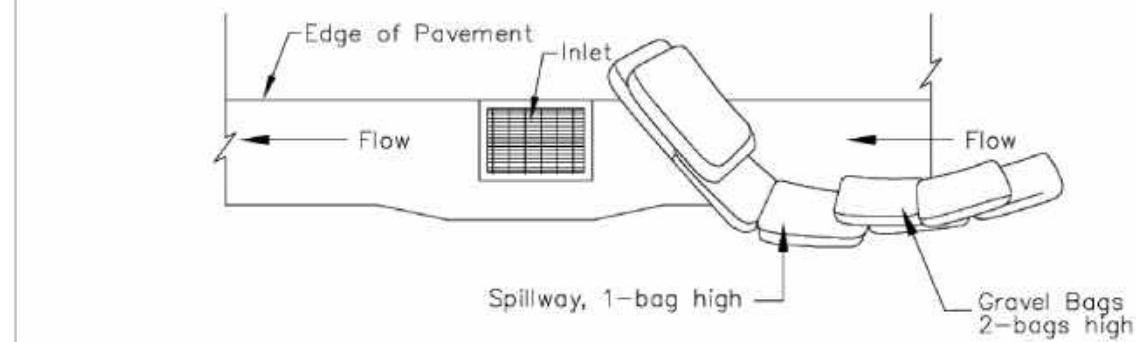


TYPICAL PROTECTION FOR INLET WITH SINGLE FLOW DIRECTION

NOTES:
1. Intended for short-term use.
2. Use to inhibit non-storm water flow.
3. Allow for proper maintenance and cleanup.
4. Bags must be removed after adjacent operation is completed.
5. Not applicable in areas with high silts and clays without filter fabric.

Caltrans Storm Water Quality Handbooks
Construction Site Best Management Practices Manual
March 1, 2003
Section 4
Storm Drain Inlet Protection SC-10
7 of 7

Material Delivery and Storage

WM-1

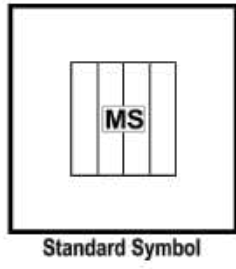

- BMP Objectives**
- Soil Stabilization
 - Sediment Control
 - Tracking Control
 - Non-Storm Water Management
 - Materials and Waste Management

Definition and Purpose
Procedures and practices for the proper handling and storage of materials in a manner that minimizes or eliminates the discharge of these materials to the storm drain system or to watercourses.

Appropriate Applications
These procedures are implemented at all construction sites with delivery and storage of the following:

- Hazardous chemicals such as:
 - Acids,
 - lime,
 - glues,
 - adhesives,
 - paints,
 - solvents, and
 - curing compounds.
- Soil stabilizers and binders.
- Fertilizers.
- Detergents.
- Plaster.
- Petroleum products such as fuel, oil, and grease.
- Asphalt and concrete components.
- Pesticides and herbicides.

Caltrans Storm Water Quality Handbooks
Construction Site Best Management Practices Manual
March 1, 2003

Section 8
Material Delivery and Storage WM-1
1 of 4

Material Delivery and Storage

WM-1

- Limitations**
- Other materials that may be detrimental if released to the environment.
 - Space limitation may preclude indoor storage.
 - Storage sheds must meet building & fire code requirements.

- Standards and Specifications**
- General**
- Train employees and subcontractors on the proper material delivery and storage practices.
 - Temporary storage area shall be located away from vehicular traffic.
 - Material Safety Data Sheets (MSDS) shall be supplied to the Resident Engineer (RE) for all materials stored.

Material Storage Areas and Practices

- Liquids, petroleum products, and substances listed in 40 CFR Parts 110, 117, or 302 shall be stored in approved containers and drums and shall be placed in temporary containment facilities for storage.
- Throughout the rainy season, each temporary containment facility shall have a permanent cover and side wind protection or be covered during non-working days and prior to and during rain events.
- A temporary containment facility shall provide for a spill containment volume able to contain precipitation from a 24-hour, 25-year storm event, plus the greater of 10% of the aggregate volume of all containers or 100% of the capacity of the largest container within its boundary, whichever is greater.
- A temporary containment facility shall be impervious to the materials stored therein for a minimum contact time of 72 hours.
- A temporary containment facility shall be maintained free of accumulated rainwater and spills. In the event of spills or leaks, accumulated rainwater and spills shall be collected and placed into drums. These liquids shall be handled as a hazardous waste unless testing determines them to be non-hazardous. All collected liquids or non-hazardous liquids shall be sent to an approved disposal site.
- Sufficient separation shall be provided between stored containers to allow for spill cleanup and emergency response access.
- Incompatible materials, such as chlorine and ammonia, shall not be stored in the same temporary containment facility.
- Materials shall be stored in their original containers and the original product labels shall be maintained in place in a legible condition. Damaged or otherwise illegible labels shall be replaced immediately.

Caltrans Storm Water Quality Handbooks
Construction Site Best Management Practices Manual
March 1, 2003

Section 8
Material Delivery and Storage WM-1
2 of 4

Material Delivery and Storage

WM-1

- Bagged and boxed materials shall be stored on pallets and shall not be allowed to accumulate on the ground. To provide protection from wind and rain, throughout the rainy season, bagged and boxed materials shall be covered during non-working days and prior to rain events.
- Stockpiles shall be protected in accordance with BMP WM-3, "Stockpile Management."
- Minimize the material inventory stored on-site (e.g., only a few days supply).
- Have proper storage instructions posted at all times in an open and conspicuous location.
- Do not store hazardous chemicals, drums, or bagged materials directly on the ground. Place these items on a pallet and when possible, under cover in secondary containment.
- Keep hazardous chemicals well labeled and in their original containers.
- Keep ample supply of appropriate spill clean up material near storage areas.
- Also see BMP WM-6, "Hazardous Waste Management", for storing of hazardous materials.

Material Delivery Practices

- Keep an accurate, up-to-date inventory of material delivered and stored on-site.
 - Employees trained in emergency spill clean-up procedures shall be present when dangerous materials or liquid chemicals are unloaded.
- Spill Clean-up**
- Contain and clean up any spill immediately.
 - If significant residual materials remain on the ground after construction is complete, properly remove and dispose any hazardous materials or contaminated soil.
 - See BMP WM-4, "Spill Prevention and Control", for spills of chemicals and/or hazardous materials.

Caltrans Storm Water Quality Handbooks
Construction Site Best Management Practices Manual
March 1, 2003

Section 8
Material Delivery and Storage WM-1
3 of 4

STAMP

STAMP DATE

DRAWING
EROSION CONTROL DETAILS

PROJECT
2570 ENCINAL CANYON
2570 ENCINAL CANYON ROAD
MALIBU, CA 90265

REVISIONS	BY
△	
△	
△	
△	
△	
△	
△	
△	
△	

JOB #: 23-2669

DATE: 11/15/2023

SCALE: 1" = 10'-0"

EC-3.0

SHEET 19 OF 21

TEG
130 PINE AVE. 3RD FLOOR
LONG BEACH, CA 90802
310.613.9980
WWW.TEGLASANGELES.COM

T
U
C
H
S
C
H
E
R


E
N
G
I
N
E
E
R
I
N
G

G
R
O
U
P

2570 ENCINAL CANYON PLANNING PC #1

Solid Waste Management

WM-5

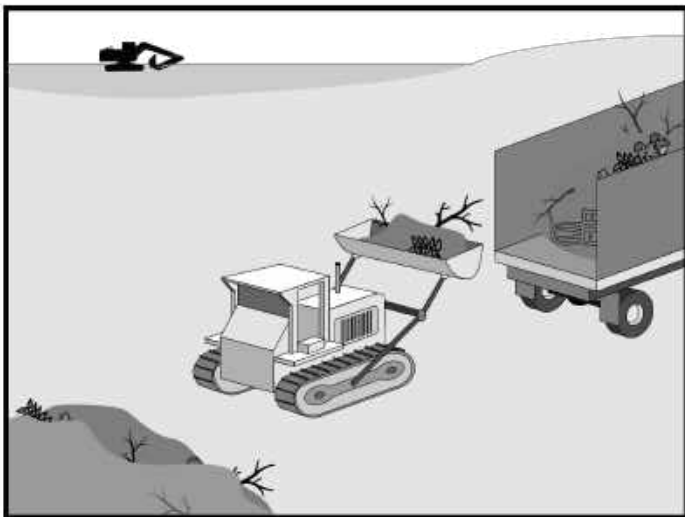

- BMP Objectives**
- Soil Stabilization
 - Sediment Control
 - Tracking Control
 - Wind Erosion Control
 - Non-Storm Water Management
 - Materials and Waste Management

Definition and Purpose Solid waste management procedures and practices are designed to minimize or eliminate the discharge of pollutants to the drainage system or to watercourses as a result of the creation, stockpiling, or removal of construction site wastes.

Appropriate Applications Solid waste management procedures and practices are implemented on all construction projects that generate solid wastes.

Solid wastes include but are not limited to:

- Construction wastes including brick, mortar, timber, steel and metal scraps, sawdust, pipe and electrical cuttings, non-hazardous equipment parts, styrofoam and other materials used to transport and package construction materials.
- Highway planting wastes, including vegetative material, plant containers, and packaging materials.
- Litter, including food containers, beverage cans, coffee cups, paper bags, plastic wrappers, and smoking materials, including litter generated by the public.

- Limitations**
- Temporary stockpiling of certain construction wastes may not necessitate stringent drainage related controls during the non-rainy season or in desert areas with low rainfall.

Caltrans Storm Water Quality Handbooks
Construction Site Best Management Practices Manual
March 1, 2003

Section 8
Solid Waste Management WM-5
1 of 4

Solid Waste Management

WM-5

Standards and Specifications

- Education**
- The Contractor's Water Pollution Control Manager (WPCM) shall oversee and enforce proper solid waste procedures and practices.
 - Instruct employees and subcontractors on identification of solid waste and hazardous waste.
 - Educate employees and subcontractors on solid waste storage and disposal procedures.
 - Hold regular meetings to discuss and reinforce disposal procedures (incorporate into regular safety meetings).
 - Require that employees and subcontractors follow solid waste handling and storage procedures.
 - Prohibit littering by employees, subcontractors, and visitors.
 - Wherever possible, minimize production of solid waste materials.

Collection, Storage, and Disposal

- Dumpsters of sufficient size and number shall be provided to contain the solid waste generated by the project and properly serviced.
- Littering on the project site shall be prohibited.
- To prevent clogging of the storm drainage system litter and debris removal from drainage grates, trash racks, and ditch lines shall be a priority.
- Trash receptacles shall be provided in the Contractor's yard, field trailer areas, and at locations where workers congregate for lunch and break periods.
- Construction debris and litter from work areas within the construction limits of the project site shall be collected and placed in watertight dumpsters at least weekly regardless of whether the litter was generated by the Contractor, the public, or others. Collected litter and debris shall not be placed in or next to drain inlets, storm water drainage systems or watercourses.
- Full dumpsters shall be removed from the project site and the contents shall be disposed of outside the highway right-of-way in conformance with the provisions in the Standard Specifications Section 7-1.13.
- Litter stored in collection areas and containers shall be handled and disposed of by trash hauling contractors.
- Construction debris and waste shall be removed from the site every two weeks or as directed by the RE.

Caltrans Storm Water Quality Handbooks
Construction Site Best Management Practices Manual
March 1, 2003

Section 8
Solid Waste Management WM-5
2 of 4

Solid Waste Management

WM-5



- Construction material visible to the public shall be stored or stacked in an orderly manner to the satisfaction of the RE.
- Storm water run-on shall be prevented from contacting stored solid waste through the use of berms, dikes, or other temporary diversion structures or through the use of measures to elevate waste from site surfaces.
- Solid waste storage areas shall be located at least 15 m (50 ft) from drainage facilities and watercourses and shall not be located in areas prone to flooding or ponding.
- Except during fair weather, construction and highway planting waste not stored in watertight dumpsters shall be securely covered from wind and rain by covering the waste with tarps or plastic sheeting or protected in conformance with the applicable Disturbed Soil Area protection section.
- Dumpster washout on the project site is not allowed.
- Notify trash hauling contractors that only watertight dumpsters are acceptable for use on-site.
- Plan for additional containers during the demolition phase of construction.
- Plan for more frequent pickup during the demolition phase of construction.
- Construction waste shall be stored in a designated area approved by the RE.
- Segregate potentially hazardous waste from non-hazardous construction site waste.
- Keep the site clean of litter debris.
- Make sure that toxic liquid wastes (e.g., used oils, solvents, and paints) and chemicals (e.g., acids, pesticides, additives, curing compounds) are not disposed of in dumpsters designated for construction debris.
- Dispose of non-hazardous waste in accordance with Standard Specification 7-1.13, Disposal of Material Outside the Highway Right of Way.
- For disposal of hazardous waste, see BMP WM-6, "Hazardous Waste Management." Have hazardous waste hauled to an appropriate disposal and/or recycling facility.
- Salvage or recycle useful vegetation debris, packaging and/or surplus building materials when practical. For example, trees and shrubs from land clearing can be converted into wood chips, then used as mulch on graded areas. Wood pallets, cardboard boxes, and construction scraps can also be recycled.

Caltrans Storm Water Quality Handbooks
Construction Site Best Management Practices Manual
March 1, 2003

Section 8
Solid Waste Management WM-5
3 of 4

Sanitary/Septic Waste Management

WM-9

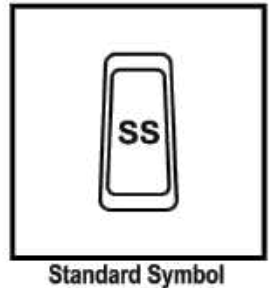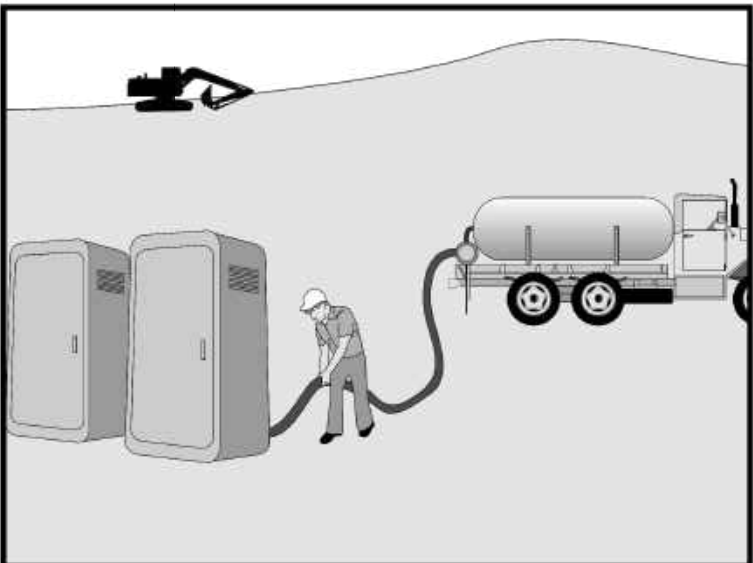

- BMP Objectives**
- Soil Stabilization
 - Sediment Control
 - Tracking Control
 - Wind Erosion Control
 - Non-Storm Water Management
 - Materials and Waste Management

Definition and Purpose Procedures and practices to minimize or eliminate the discharge of construction site sanitary/septic waste materials to the storm drain system or to watercourses.

Appropriate Applications Sanitary/septic waste management practices are implemented on all construction sites that use temporary or portable sanitary/septic waste systems.

- Limitations**
- None identified.

Standards and Specifications

Education

- Educate employees, subcontractors, and suppliers on sanitary/septic waste storage and disposal procedures.
- Educate employees, subcontractors, and suppliers of potential dangers to humans and the environment from sanitary/septic wastes.
- Instruct employees, subcontractors, and suppliers in identification of sanitary/septic waste.
- Hold regular meetings to discuss and reinforce disposal procedures (incorporate into regular safety meetings).
- Establish a continuing education program to indoctrinate new employees.

Storage and Disposal Procedures

- Temporary sanitary facilities shall be located away from drainage facilities, watercourses, and from traffic circulation. When subjected to high winds or risk.

Caltrans Storm Water Quality Handbooks
Construction Site Best Management Practices Manual
March 1, 2003

Section 8
Sanitary/Septic Waste Management WM-9
1 of 2

Sanitary/Septic Waste Management

WM-9

- Wastewater shall not be discharged or buried within the highway right-of-way.
- Sanitary and septic systems that discharge directly into sanitary sewer systems, where permissible, shall comply with the local health agency, city, county, and sewer district requirements.
- If using an on site disposal system, such as a septic system, comply with local health agency requirements.
- Properly connect temporary sanitary facilities that discharge to the sanitary sewer system to avoid illicit discharges.
- Ensure that sanitary/septic facilities are maintained in good working order by a licensed service.
- Use only reputable, licensed sanitary/septic waste haulers.
- The Contractor's Water Pollution Control Manager (WPCM) shall monitor onsite sanitary/septic waste storage and disposal procedures at least weekly.

Maintenance and Inspection

Caltrans Storm Water Quality Handbooks
Construction Site Best Management Practices Manual
March 1, 2003

Section 8
Sanitary/Septic Waste Management WM-9
2 of 2

TEG
130 PINE AVE. 3RD FLOOR
LONG BEACH, CA 90802
310.013.9980
www.TEGLosAngeles.com

T U C H S C H E R E N G I N E E R I N G G R O U P

STAMP

STAMP DATE

DRAWING
EROSION CONTROL DETAILS

PROJECT
2570 ENCINAL CANYON
2570 ENCINAL CANYON ROAD
MALIBU, CA 90265

REVISIONS	BY
△	
△	
△	
△	
△	
△	
△	
△	
△	

JOB #: 23-2669


DATE: 11/15/2023

SCALE: 1" = 10'-0"

EC-4.0



SHEET 20 OF 21

2570 ENCINAL CANYON PLANNING PC #1

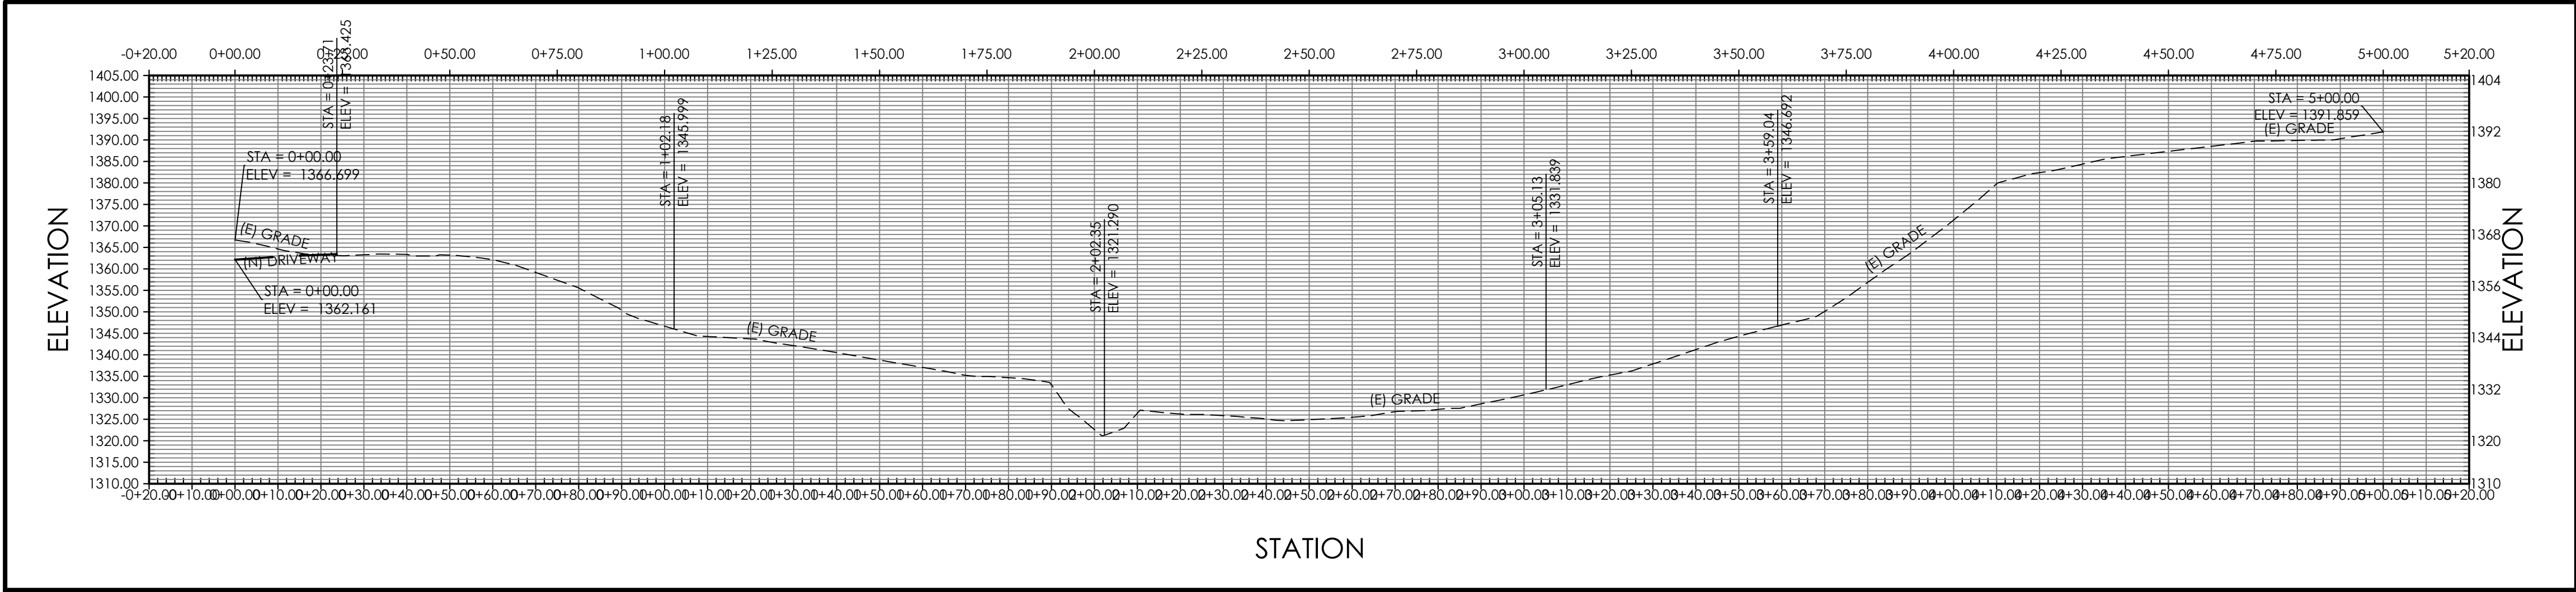

LEGEND	
(100')	EXISTING MAJOR GRADE CONTOUR
(101')	EXISTING MINOR GRADE CONTOUR
100'	PROPOSED MAJOR GRADE CONTOUR
101'	PROPOSED MINOR GRADE CONTOUR
---	PROPERTY LINE
○	POWER POLE

NOTE: VEGETATION THAT BLOCKS THE LINE OF SIGHT SHALL BE TRIMMED

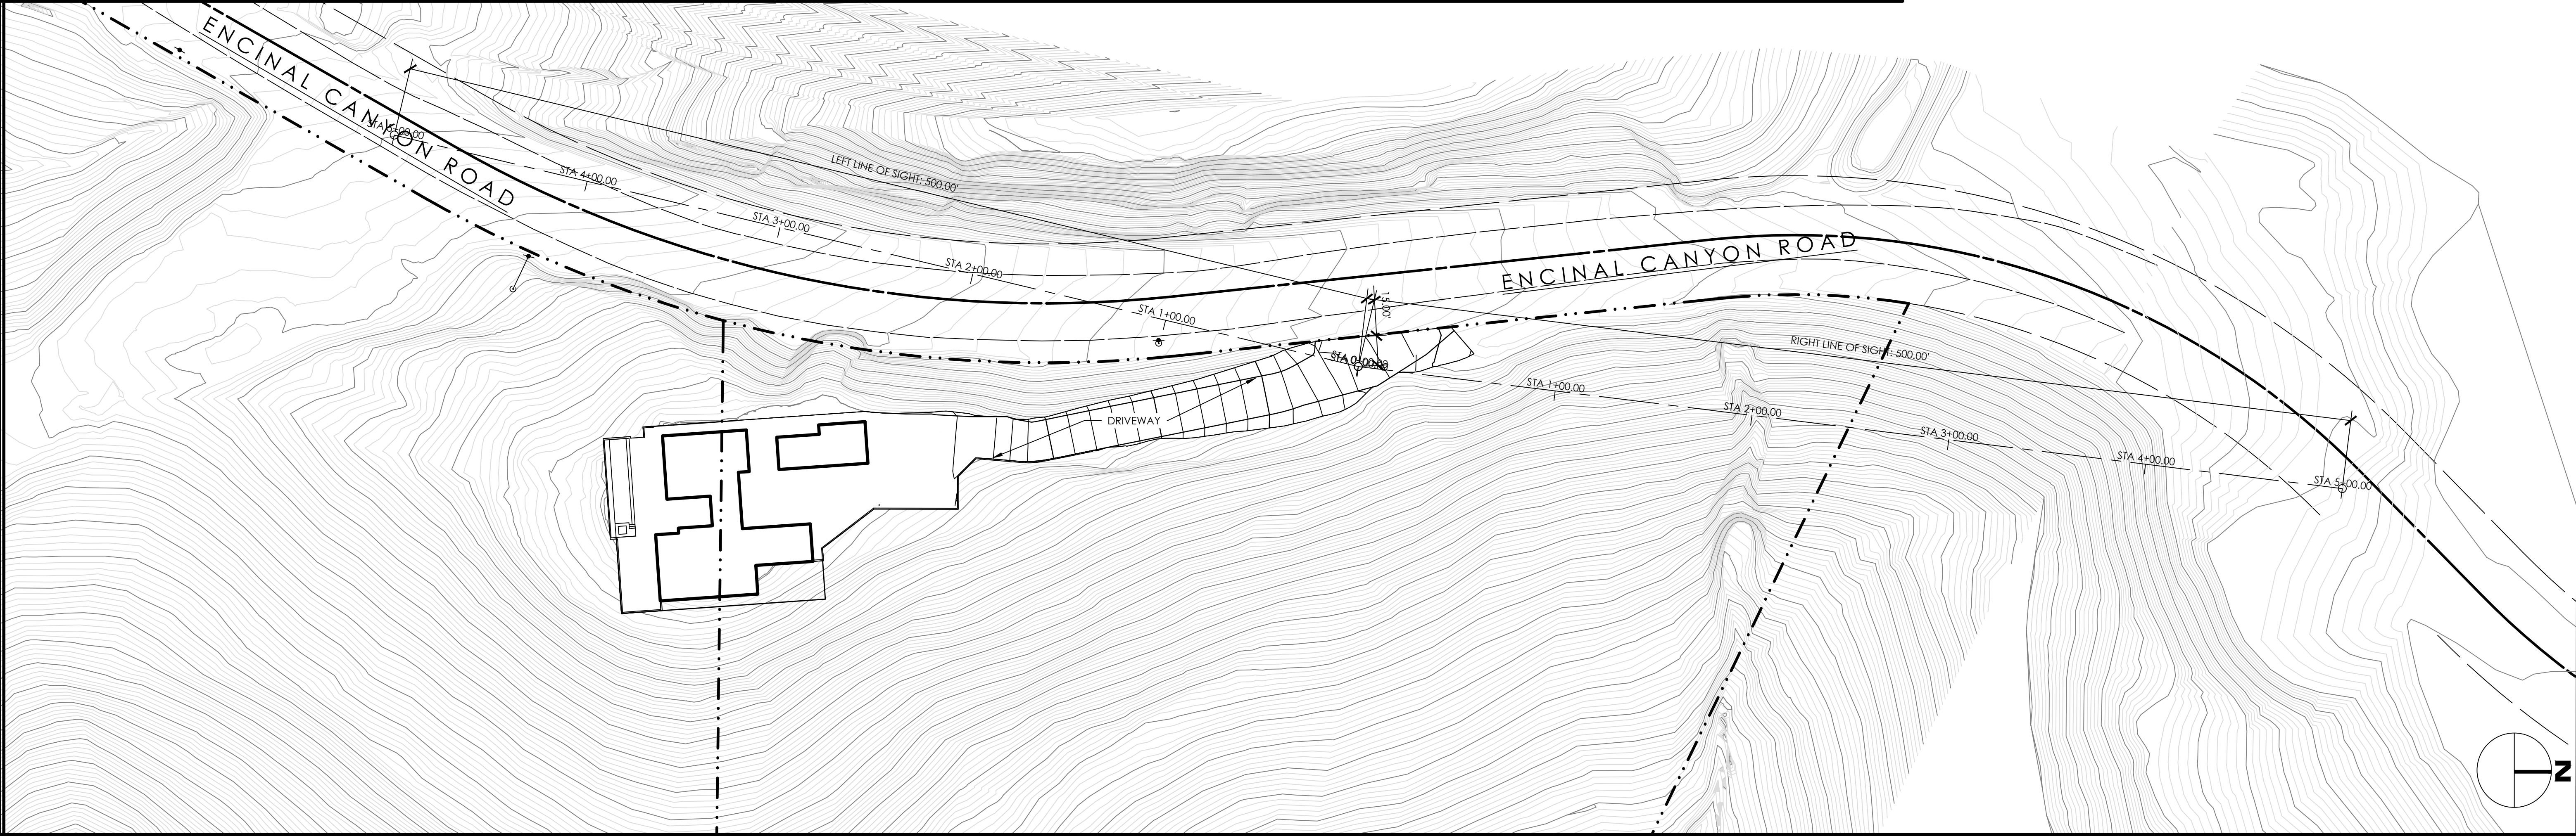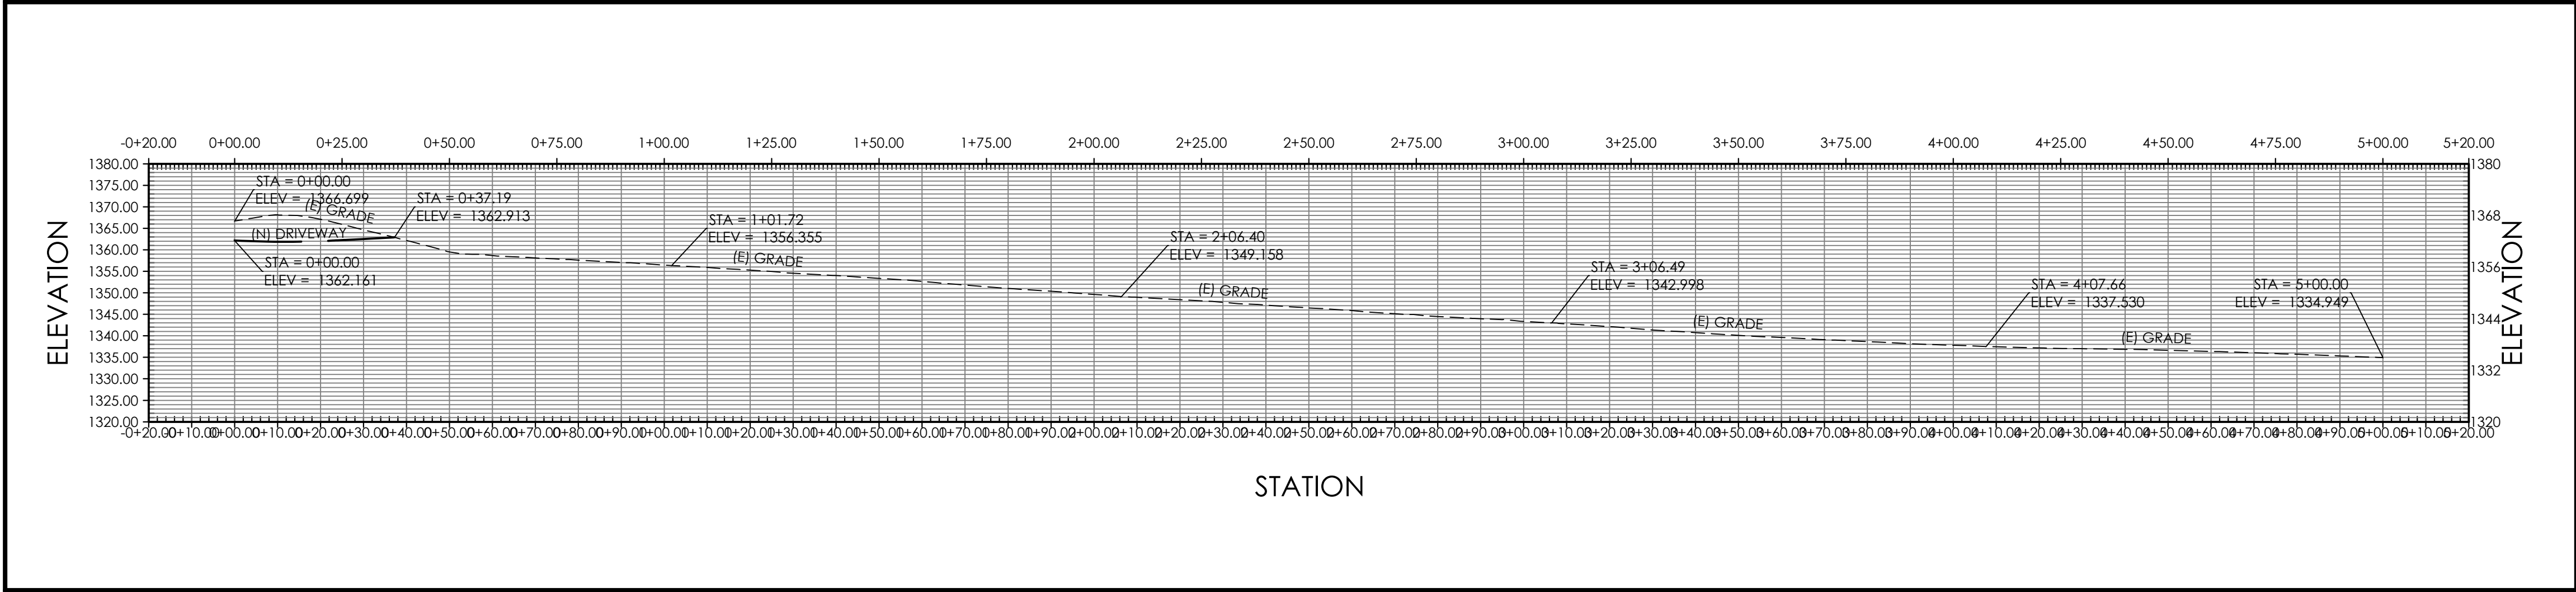

LINE-OF-SIGHT EXHIBIT

SCALE: 1" = 40'-0"

TEG

130 PINE AVE. 3RD FLOOR
LONG BEACH, CA 90802
310.913.9980
www.TEGLosAngeles.com

STAMP

STAMP DATE

DRAWING
LINE-OF-SIGHT
EXHIBIT

PROJECT
2570 ENCINAL CANYON
2570 ENCINAL CANYON ROAD
MALIBU, CA 90265

REVISIONS	BY
△	
△	
△	
△	
△	
△	
△	
△	

JOB #: 23-2669
DATE: 11/15/2023
SCALE: 1" = 40'-0"

C-8.0

SHEET 21 OF 21